


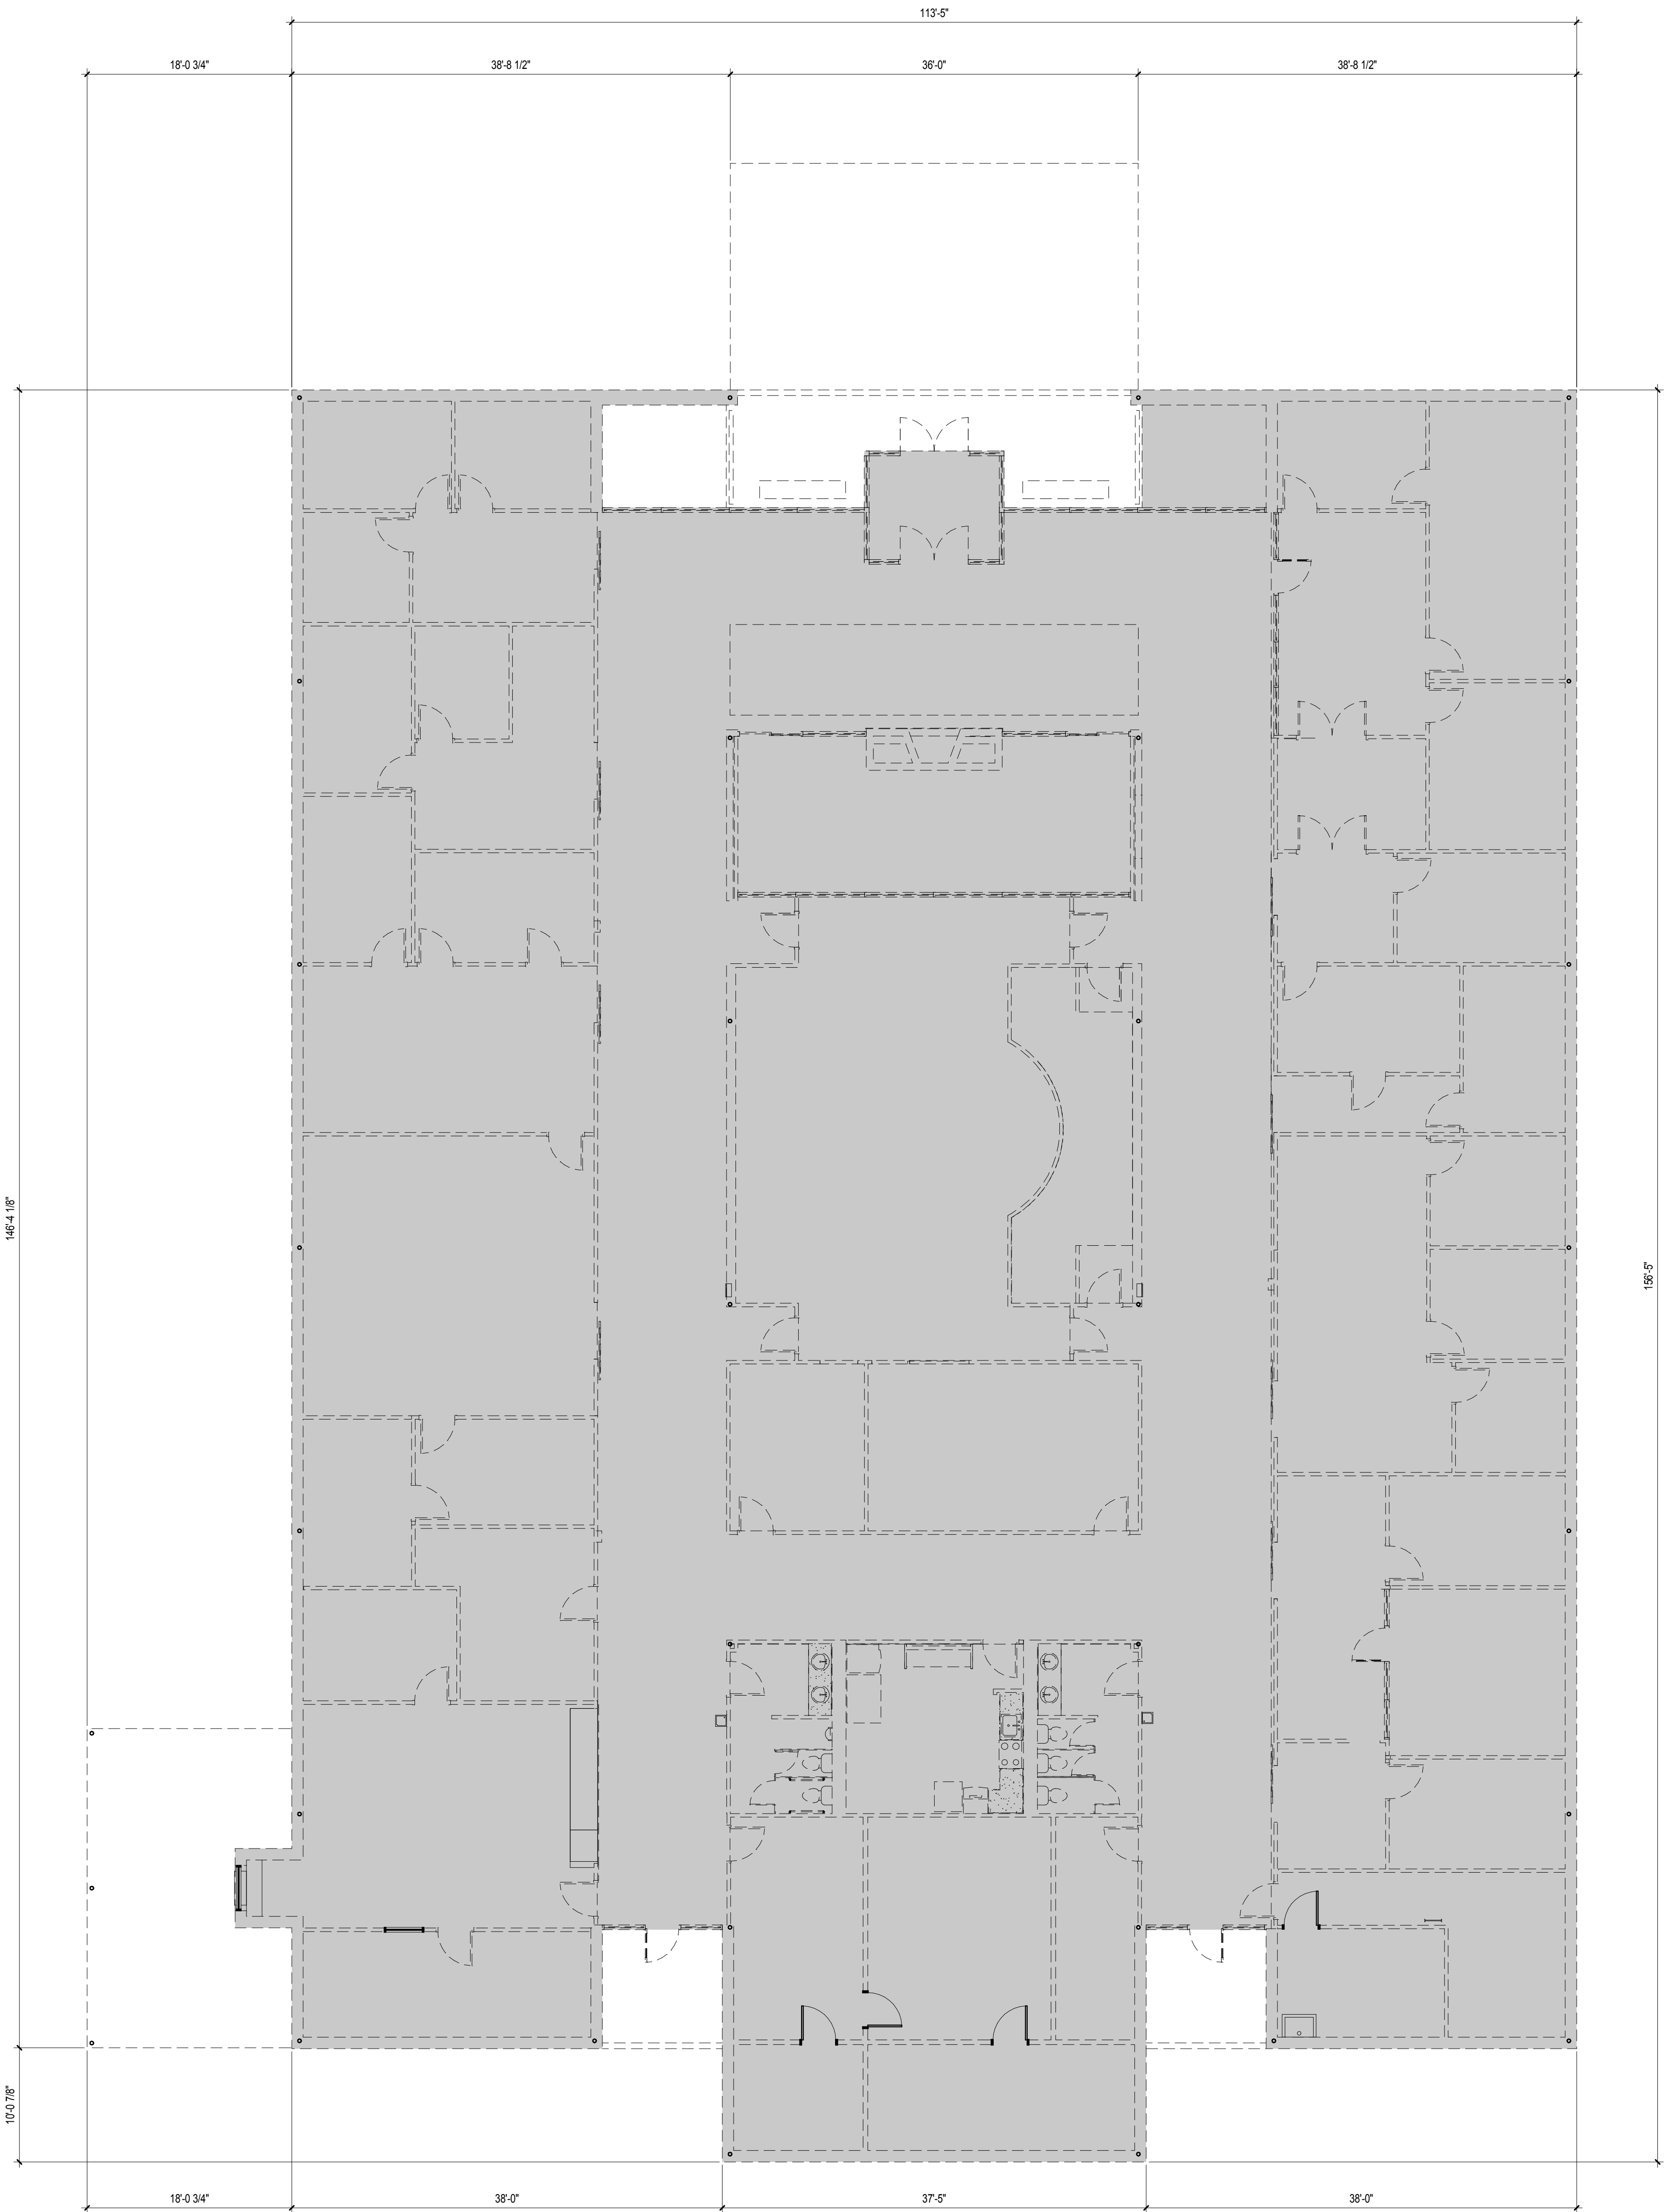

1 DEMOLITION FLOOR PLAN
1/8" = 1'-0"

GENERAL NOTES

- HATCHED AREA INDICATES THE BUILDING TO BE DEMOLISHED
- ALL PROPOSERS SHALL VISIT THE PROJECT SITE TO CONFIRM THE COMPLETE SCOPE OF WORK AND VERIFY EXISTING CONDITIONS PRIOR TO SUBMITTAL OF PROPOSALS.
 - ANY KNOWN DISCREPANCIES OR AMBIGUOUS ITEMS SHOULD BE FORWARDED TO THE ARCHITECT FOR CLARIFICATION.
 - THE CONTRACTOR IS RESPONSIBLE FOR THE DEMOLITION, CUTTING AND PATCHING, COORDINATION, ETC RELATED TO THE COMPLETED INSTALLATION OF THE WORK.
 - THE CONTRACTOR SHALL COORDINATE THE DEMOLITION WORK WITH THE PHASING OF THE PROJECT.
 - REFER TO THE PROJECT MANUAL AND ALL OTHER DRAWINGS FOR ADDITIONAL INFORMATION PERTAINING TO THE DEMOLITION OR INSTALLATION OF WORK.
 - DASHED LINES INDICATE ITEMS, COMPONENTS OR AREAS TO BE REMOVED.
 - COORDINATE DEMOLITION WORK WITH THE REMEDIATION OF HAZARDOUS MATERIALS.
- ASBESTOS CONTAINING MATERIALS SCHEDULED FOR ABATEMENT ARE LISTED IN THE PROJECT MANUAL, APPENDIX 'A' AND SHALL BE REMOVED IN ACCORDANCE WITH THE REQUIREMENTS AS SPECIFIED.

SALVAGE ITEMS:

THE OWNER SHALL HAVE FIRST RIGHT OF REFUSAL FOR ANY ITEMS TO BE DEMOLISHED OR REMOVED FROM THE EXISTING STRUCTURE. THE FOLLOWING SPECIFIC ITEMS ARE TO BE REMOVED AND SALVAGED TO THE OWNER.

AUDIO-VISUAL SCREENS, PROJECTORS, AND MOUNTS
DISPLAY UNITS AND CABINETS
TECHNOLOGY DEVICES AND CABINETS
ROOF TOP MECHANICAL EQUIPMENT
RESIDENTIAL APPLIANCES
CAST IRON BENCHES & FENCING @ NORTH BUILDING
ENTRANCE
DOOR HARDWARE
LANDSCAPE MATERIALS @ ATRIUM
AED DEFIBRILLATOR
EMERGENCY ALERT BEACONS

Keyed notes

KEYED NOTE	DESCRIPTION
------------	-------------

cre8
ARCHITECTS

3815 Montrose Boulevard
Suite 123
Houston, Texas 77006
713.526.cre8 (2736)
713.526.3199 fax

Copyright ©2003 cre8 architects

This document and the ideas and designs incorporated herein, as an instrument of professional service, is the property of cre8 architects, and is not to be used, in whole or in part for any project without the written authorization of cre8 architects.

NEW DEER PARK CITY HALL

710 E. San Augustine Street Deer Park, TX 77536
CITY OF DEER PARK



NO.	ISSUE	DATE

Sheet Information	
Date	FEBRUARY 7, 2016
Job Number	15-007
Drawn	Author
Checked	Checker
Approved	Approver
Title	

DEMOLITION FLOOR PLAN

Sheet

A1.01

CONSTRUCTION SET

SCHED. & NOTES	
Sheet	
A2.01 SCH	
CONSTRUCTION SET	

NOTES TO FINISH/COLOR SCHEDULE			
GENERAL NOTES			
1.	ALL NOTES ON THIS SHEET MAY NOT NECESSARILY BE USED.		
2.	MANUFACTURER'S NAME AND IDENTIFICATION NUMBERS ARE LISTED AS A MEANS OF ESTABLISHING A STANDARD OF TYPE, FUNCTION, COLOR AND QUALITY. REFER TO SPECIFICATIONS FOR ADDITIONAL MANUFACTURERS AND PROCEDURES. ANY APPROVED MANUFACTURER'S COLORS SHALL MATCH THOSE LISTED IN THE COLOR SCHEDULE.		
3.	THE CONTRACTOR SHALL SUBMIT TO THE ARCHITECT A SAMPLE OF ALL FINISH MATERIALS FOR APPROVAL BEFORE MATERIALS ARE APPLIED ON THE JOB.		
4.	REFER TO INTERIOR ELEVATIONS FOR ADDITIONAL INFORMATION CONCERNING FINISH MATERIALS AND COLORS.		
5.	REFER TO FLOOR PATTERN LAYOUTS FOR FLOOR/COLOR SELECTIONS.		
6.	TRANSITION OF FLOOR FINISH MATERIALS SHALL OCCUR ON THE CENTERLINE OF DOOR.		
PAINTING AND STAINING NOTES			
1.	ALL PAINTS SHALL BE SATIN FINISH, UNLESS NOTED OTHERWISE.		
2.	PAINT A MINIMUM OF 6" Ø" X 9" Ø" OF EACH PAINT COLOR AT PROJECT SITE FOR OWNER/ARCHITECT APPROVAL PRIOR TO APPLICATION.		
3.	UNLESS NOTED OTHERWISE, TERMINATE ALL ACCENT PAINTS AT INSIDE CORNERS.		
4.	UNLESS NOTED OTHERWISE, PAINT ANY VENTS, GRILLES, FIRE EXTINGUISHER CABINETS, ETC. THE SAME COLOR AS THE WALL SURFACE ON WHICH THEY OCCUR.		
5.	UNLESS NOTED OTHERWISE, PAINT ALL VISION PANEL FRAMES IN INTERIOR DOORS TO MATCH FRAME COLOR.		
6.	PAINT ALL UNDESIGNED GYPSUM BOARD CEILINGS P-2, UNLESS NOTED OTHERWISE.		
7.	ACCESS PANELS SHALL BE PAINTED THE SAME COLOR AS THE ADJACENT SURFACE ON WHICH THEY OCCUR.		
8.	UNLESS NOTED OTHERWISE, REVEALS SHALL BE ALUMINUM FINISH.		
9.	UNLESS NOTED OTHERWISE, PAINT INTERIOR H.M. DOOR FRAMES P-1.		
10.	UNLESS NOTED OTHERWISE, PAINT EXTERIOR H.M. DOOR ANF FRAMES P-6.		
11.	PAINT ALL EXTERIOR ELECTRICAL PANELS, MEP CONDUIT, DOWNSPOUTS TO MATCH MILLWORK FINISH.		
12.	STAIN COLOR AT WOOD MILLWORK/FINISH CARPENTRY SHALL BE S-P1 U.O.N.		
13.	PROVIDE 4" HIGH (U.O.N.) WOOD BASE AT ALL WOOD MILLWORK. BASE COLOR TO MATCH MILLWORK FINISH.		
14.	PROVIDE 4" HIGH (U.O.N.) WOOD BASE AT DESIGNATED LOCATIONS. REFER TO FINISH SCHEDULE AND INTERIOR ELEVATIONS FOR ADDITIONAL INFORMATION. COLOR TO MATCH MILLWORK FINISH.		
SOLID SURFACING NOTES			
1.	SOLID SURFACING COLOR SHALL BE SS-1 AT THE FOLLOWING LOCATIONS: RESTROOM A103, A143, A211 AND A221 ROOM A111, A113, A140, A149, A151, A204 AND A206		
2.	SOLID SURFACING COLOR SHALL BE SS-2 AT THE FOLLOWING LOCATIONS: ROOM A103		
PLASTIC LAMINATE NOTES			
1.	PLASTIC LAMINATE MILLWORK: -VERTICAL FACES - PL-2 U.O.N -HORIZONTAL SURFACES/COUNTERS - PL-1 U.O.N.		
2.	LINER PANEL COLOR AT CLOSED CABINETRY SHALL BE WHITE.		
3.	INTERIOR AND SHELF SURFACES OF OPEN PLASTIC LAMINATE MILLWORK UNITS SHALL MATCH THE COLOR OF THE EXTERIOR LAMINATE.		
METAL NOTES			
1.	ALL EXTERIOR ALUMINUM STOREFRONT WINDOW AND DOOR FRAMES SHALL BE CLEAR ANODIZED FINISH WITH INSULATED IMPACT RESISTANT GLASS, UNLESS NOTED OTHERWISE.		
2.	ALL INTERIOR WINDOW AND DOOR FRAMES SHALL BE PAINTED HOLLOW METAL FINISH UNLESS NOTED OTHERWISE.		
3.	EXTERIOR FLASHING, COPINGS, GUTTERS, DOWNSPOUTS, WALL PANELS, ETC. SHALL BE MC-1 UNLESS NOTED OTHERWISE.		
4.	FINISH HARDWARE SHALL BE SATIN ALUMINUM, UNLESS NOTED OTHERWISE.		
CONCRETE AND MASONRY NOTES			
1.	ALL CONCRETE FLOORS THAT ARE NOT SCHEDULED TO RECEIVE A FLOOR FINISH SHALL BE SEALED.		
CEILING NOTES			
1.	UNLESS NOTED OTHERWISE, CEILING GRID SHALL BE WHITE.		
2.	REFER TO REFLECTED CEILING PLAN FOR ADDITIONAL INFORMATION CONCERNING CEILING HEIGHT AND FINISH.		
WALLCOVERING NOTES			
1.	TERMINATE ALL VINYL WALLCOVERING ON INSIDE CORNERS ONLY.		
FINISH/COLOR SCHEDULE LEGEND			
WS - WINDOW SHADE AND HB - HORIZONTAL BLIND			
TYPE	MARK	MANUFACTURER/COLOR	
FIELD	WS-1	MECHOSHADE SYSTEMS THERMOVEIL 1513 GREY	
HB	HB-1	BALI ALUMINUM 304	
EC - ELEVATOR CAB			
TYPE	MARK	MANUFACTURER/COLOR	
WALL	EC-1	P.LAM. (PL-1)	
FLOOR	F-3	PATCRAFT	MIXED MATERIALS PEWTER 00570
DOOR/PANEL	EC-3	STAINLESS STEEL	
MB - MARKER & TB - TACK BOARD			
TYPE	MARK	MANUFACTURER/COLOR	
MARKERBOARD	MB	CLARIDGE - WHITE	
TACKBOARD	TB	CLARIDGE - SLATE GRAY C623	
BR - BRICK/MASONRY			
TYPE	MARK	MANUFACTURER/COLOR	
KING SIZE	BR-1	ACME - DTP 155 VILLAGE VELOUR	
FACE BRICK		MORTAR: TBD	
ALUMINUM CANOPY			
TYPE	MARK	MANUFACTURER/COLOR	
DECK	PC-1	CLEAR ANODIZED	
FASCIA	PC-2	CLEAR ANODIZED	
STRUCTURE	PC-3	CLEAR ANODIZED	
M - METAL FASCIA			
TYPE	MARK	MANUFACTURER/COLOR	
FASCIA	M-1	BERRIDGE	PARCHMENT

FINISH/COLOR SCHEDULE LEGEND, CONT'D.						
F - FLOORS						
TYPE	MARK	MANUFACTURER/COLOR				
CARPET TILE	F-1	MOHAWEK	50W45-K9473 MUSTARD SEED	HALF-LAP	250007	
		12" x 36"	METALMOPHIC 955 - ACCENT	(25C007)		
	F-1A	MOHAWEK	50W45-K9470 CAJUN SPICE	HALF-LAP	25001C	
		12" x 36"	METALMOPHIC 955 - ACCENT	(5001C)		
TILE 12"x24"	F-2	DAL TILE	FABRIQUE	GRIS LINEN P690		
LVT	FIELD	F-3	MOHAWEK	MASS APPEAL - MATTER	18" X 36"	
PATTERN PLAN				917 FERROUS	SEE FLR.	
	ACCENT	F-3A	MOHAWEK	MASS APPEAL - MATTER	18" X 36"	
				839 PORTOBELLO	SEE FLR. PATT. PLAN	
CONCRETE	F-4			SEALED CONCRETE		
RUBBER	F-5	ROPPE	P114 LUNAR DUST			
LVT	F-6	MOHAWEK	MASS APPEAL - MATTER	18" X 36"		
			917 FERROUS			
WALK-OFF 24" X 24"	F-7	MOHAWEK	TUFF STUFF II - STEP IN STYLE II	QUARTER TURN		
			COBALT 955			
B - BASE						
TYPE	MARK	MANUFACTURER/COLOR				
RUBBER	B-1	4" HIGH	P114 LUNAR DUST			
TILE 12" X 24"	B-2	DAL TILE	FABRIQUE	GRIS LINEN P690 (LIGHT POLISHED)		
WOOD/MDF	B-3	4" HIGH	STAINED WALNUT TO MATCH STAIN FINISH S-1			
WOOD	B-4	4" HIGH	STAINED FINISH CARPENTRY S-1			
C - CEILING						
TYPE	MARK	MANUFACTURER/COLOR				
CEILING	C-1	ARMSTRONG	24"X24" ACOUSTICAL PANEL - FINE FISSURED			
CEILING	C-2	PAINTED GYPSUM BOARD				
CEILING	C-3	EPOXY PAINTED GYPSUM BOARD				
CEILING	C-4	EXPOSED STRUCTURE (PTD.)				
STRETCHED FABRIC CEILING	C-5	CLIPSO 705 S 001 BLANC OPTIQUE				
CEILING	C-6	ARMSTRONG	24"X24" ACOUSTICAL PANEL - FINE FISSURED			
			FIRE GUARD			
WT - WALL TILE						
TYPE	MARK	MANUFACTURER/COLOR				
PORCELAIN	WT-1	DAL TILE	FABRIQUE	12X24		
			GRIS LINEN P690 (LIGHT POLISHED)			
PORCELAIN	WT-2	DAL TILE	FABRIQUE	12X24		
			BLANC LINEN P685 (LIGHT POLISHED)	12X24		
GR - GROUT						
TYPE	MARK	MANUFACTURER/COLOR				
FLOOR	GR-1	CUSTOM BUILDING PRODUCTS			#386 OYSTER GRAY	
WALL	GR-2	CUSTOM BUILDING PRODUCTS			#386 OYSTER GRAY	
P - PAINT						
TYPE	MARK	MANUFACTURER/COLOR				
FIELD	P-1	SHERWIN WILLIAMS	WHITE DUCK SW 7010			
CEILING	P-2	SHERWIN WILLIAMS	TOQUE WHITE SW 7003			
ACCENT	P-3	NOT USED				
ACCENT GYP. BD. CEILING	P-4	SHERWIN WILLIAMS	HUBBARD SQUASH SW 0044			
ACCENT WOOD VENEER REVEAL	P-5	SHERWIN WILLIAMS	ANTIQUARIAN BROWN SW 0045			
ACCENT (EXT. HM DOOR)	P-6	SHERWIN WILLIAMS	BRICK PAVAR SW 7599			
S - STAIN (WOOD VENEER AT DOOR AND MILLWORK)						
TYPE	MARK	MANUFACTURER/COLOR				
STAIN	S-1	MATCH 9-WOOD WALNUT VENEER WITH STAIN FINISH 9W-1353 (SATIN)				
WC - WALLCOVERING						
TYPE	MARK	MANUFACTURER/COLOR				
VINYL	WC-1	TRIKES TOWER	CHESSIE	CORN SILK	TR-CH-14	
VINYL	WC-2	TRIKES TOWER	CHESSIE	SPANIARDS TANGO		
WD - WOOD WALL PANELING						
TYPE	MARK	MANUFACTURER/COLOR				
VENEER	WD-1	9-WOOD	WALNUT VENEER			
			WITH STAIN FINISH 9W-1353 (SATIN)			
PL - PLASTIC LAMINATE						
TYPE	MARK	MANUFACTURER/COLOR				
PLAM (COUNTER)	PL-1	WILSONART	PREMIUM AEON SATIN STAINLESS	4830K-18		
PLAM (VERTICAL)	PL-2	WILSONART	PREMIUM AEON COSMIC STRANDZ	4941K-18		
TP - TOILET PARTITION						
TYPE	MARK	MANUFACTURER/COLOR				
SOLID PLASTIC	TP-1	SCRANTON	NICKEL	HAMMERED		
SS - SOLID SURFACING						
TYPE	MARK	MANUFACTURER/COLOR				
COUNTERTOP	SS-1	SILESTONE BY CONSENTINO GROUP ZERO	GREY EXPO			
COUNTERTOP	SS-2	SILESTONE BY CONSENTINO GROUP ZERO	BLANCO MAPLE	(ROOM A103)		
WP - WALL PANEL						
TYPE	MARK	MANUFACTURER/COLOR				
ACOUSTICAL	WP-1	GUILFORD OF MAINE	SHORELINE 3024	SUNSET 020		

ROOM FINISH SCHEDULE - LEVEL 01										
Number	Name	Floor Finish	Base Finish	Wall Finish				Ceiling Finish		Note
				North	South	East	West			
A101	Council Chamber	F-1	B-1/B-3	WD/P-1	WD/P-1	WD/P-1	WD/P-1	C-2/C-5		NOTES 1, 2, 3, 4, 8
A102	Studio	F-1	B-1	P-1	P-1	P-1	P-1	C-1		
A103	Executive Conf.	F-1	B-3	P-1	WD	P-1	WC-2	C-1		NOTES 1, 2
A104	Ramp	F-1	B-3	P-1	P-1	P-1	P-1	C-1		NOTE 1
A106	Chair St.	F-6	B-1	P-1	P-1	P-1	P-1	C-1		
A107	Lobby	F-3/F-3A/F-7	B-1	BR-1	WD/WC-1	BR-1	WC-1	C-1/C-2		NOTES 1, 3, 4, 7
A108	Conf.	F-1A	B-3	WC-1	WC-1	WC-1	WD	C-1		NOTES 1, 3
A109	Stair	F-1A/F-5	B-1	P-1	WC-1	WC-1	P-5	C-1/C-2		NOTE 1
A111	Men's	F-2	B-2	WT-1/P-1	WT-1/P-1	WT-1/P-1	WT-1/P-1	C-3		NOTES 1, 3, 5
A113	Women's	F-2	B-2	WT-1/P-1	WT-1/P-1	WT-1/P-1	WT-1/P-1	C-3		NOTES 1, 3, 5
A116	Huddle Rm.	F-1A	B-1	WC-1	WC-1	WC-1	WC-1	C-1		
A117	Cust	F-6	B-1	P-1	P-1	P-1	P-1	C-1		NOTES 5, 6
A118	Elevator	F-1A	SS	EC-1	EC-3	EC-1	EC-1	MANUFAC.		
A119	Corridor	F-1A	B-1	WC-1	WC-1	WC-1	P-5	C-1		NOTES 1, 3, 7
A120	Stor.	F-6	B-1	P-1	P-1	P-1	P-1	C-6		
A121	Mech / Elec.	F-4	B-1	P-1	P-1	P-1	P-1	C-4		
A122	HR Office	F-1A	B-1	P-1	P-1	P-1	P-1	C-1		
A123	HR Director	F-1A	B-1	WC-1	P-1	WC-1	WC-1	C-1		
A124	Office	F-1A	B-1	P-1	P-1	P-1	P-1	C-1		
A126	Conference	F-1A	B-1	P-1	P-1	P-1	P-5	C-1		
A127	Corridor	F-1A	B-1	--	WD	WC-2	WC-1	C-1/C-2		NOTES 1, 3, 4, 7
A128	Corridor	F-3/F-3A	B-1	--	WC-1/WC-2/P-1	WC-1WD-1	WC-1WT-1	C-1/C-2		NOTES 1, 3, 4, 7
A129	Security	F-1A	B-1	WC-1	WC-1	WC-1	WC-1	C-1		NOTE 2
A131	Clerk	F-1A	B-1	P-1	WC-1/WC-2	WC-1	WC-1WC-2	C-1		NOTE 2
A132	Record/Election	F-1A	B-1	P-1	P-1	P-1	P-1	C-1		NOTE 2
A133	Deputy CS	F-1A	B-1	P-1	WC-1	WC-1	WC-1	C-1		
A134	Corr.	F-1A	B-1	WC-1	WC-1	WC-1	--	C-1		
A136	Record Tech	F-1A	B-1	P-1	P-1	P-1	P-1	C-1		
A137	City Secretary	F-1A	B-1	P-1	WC-1	WC-1	WC-1	C-1		NOTE 2
A138	Vault	F-6	B-1	P-1	P-1	P-1	P-1	C-6		
A139	Corridor	F-1A	B-1	WC-1	WC-1/WC-2	WC-1	--	C-1/C-2		NOTES 1, 3, 4, 7
A140	Public Works	F-1A	B-1	P-1	P-1	P-1	P-1	C-1		NOTE 2
A141	Vending	F-3/F-3A	B-1	WC-1	WC-1	--	WC-1	C-2		
A142	Stair	F-3/F-3A/F-7	B-1	P-1	WC-1	WC-2	WC-1	C-1/C-2		NOTES 1, 3, 4, 7
A143	Break room	F-3	B-1	P-1	P-1	P-5	P-1	C-1		NOTES 2, 4
A144	Record Retention	F-6	B-1	P-1	P-1	P-1	P-1	C-6		
A146	Copy/Stor.	F-6	B-1	P-1	P-1	P-1	P-1	C-1		NOTE 2
A147	Stor.	F-6	B-1	P-1	P-1	P-1	P-1	C-1		
A148	Lobby	F-3/F-3A/F-7	B-1	WC-1	P-1	WC-1	WC-1	C-1/C-2		NOTES 1, 3, 4, 7
A149	RR	F-2	B-2	WT-1/P-1	WT-1/P-1	WT-1/P-1	WT-1/P-1	C-2		NOTES 1, 3, 5
A151	Central Collections	F-1A	B-1	P-1	P-1	P-1	P-1	C-1		NOTE 2
A152	Central Collections Supervisor	F-1A	B-1	WC-1	P-1	P-1	WC-1	C-1		

FINISH SCHEDULE NOTES

GENERAL NOTES:

- A. FINISHES IN VESTIBULE AND RECESSES ALONG CORRIDOR SHALL HAVE THE SAME FINISHES AS THE ADJACENT CORRIDOR UNLESS OTHERWISE NOTED.

NOTE:

NOTES FOR FINISH SCHEDULE SHEETS ONLY / ALL NOTES WILL NOT NECESSARILY BE USED ON THIS SHEET

1. REFER TO INTERIOR ELEVATIONS FOR ADDITIONAL INFORMATION.
2. REFER TO CASEWORK/MILLWORK ELEVATIONS FOR ADDITIONAL INFORMATION.
3. REFER TO FLOOR PATTERN PLAN FOR ADDITIONAL INFORMATION.
4. REFER TO REFLECTED CEILING PLAN FOR ADDITIONAL INFORMATION.
5. EPOXY PAINT AT WALLS.
6. PROVIDE 4'-0" FRP PANEL WAINSCOT (FRP-1) AT FLOOR MOUNTED MOP SINK. WAINSCOT TO BE WIDTH OF SINK AT EACH WALL AND EXTEND TO 48"
- A.F.F. PROVIDE PLASTIC CORNER GUARD AT WALL CORNER.
7. PROVIDE METAL TRIM AT WOOD WALL CORNER.

RR-CH-09

GENERAL NOTES

1. HOLLOW METAL FRAMES AT MASONRY OPENING
2. HOLLOW METAL FRAMES SHALL BE FIELD PANELS
3. FRAME ANCHORS SHALL BE VERIFIED WITH PROJECT SPECIFICATIONS
4. REF. TO DETAIL BELOW FOR HARDWARE MOUNTING

DOOR SCHEDULE - LEVEL 01

Mark	Construction Type	Door								Frame					NOTE	Glazing Type
		Width	Height	Door Material	Thickness	Door Finish	Fire Rating	HDW	Frame Type	Frame Material	Frame Finish	Jamb Detail	Head Detail			
A101	FP	6' - 0"	8' - 10"	SCWD	0' - 1 3/4"	PRE-FIN	45 MIN	111	02	HM	PAINT	9/A9.20	10/A9.20	NOTE 1		
A101A	FG	3' - 0"	7' - 0"	ALUM	0' - 1 3/4"	PRE-FIN		2	24	ALUM	PRE-FIN	3/A9.20	15/A6.04 SIM	NOTE 1	CIIR	
A102	F	3' - 0"	8' - 10"	SCWD	0' - 1 3/4"	PRE-FIN		103	01	HM	PAINT	13/A9.20	13/A9.20			
A103	F	3' - 0"	8' - 10"	SCWD	0' - 1 3/4"	PAINT		103	01	HM	PAINT	13/A9.20	13/A9.20			
A106	FP	6' - 0"	8' - 10"	SCWD	0' - 1 3/4"	PRE-FIN		114	02	HM	PAINT	4/A9.20	4/A9.20			
A107	FGP	6' - 0"	7' - 0"	ALUM	0' - 1 3/4"	PRE-FIN		1	20	ALUM	PRE-FIN	1&2/A6.20	1/A6.02	NOTE 1	CIIR	
A108	FG1	3' - 0"	8' - 10"	SCWD	0' - 1 3/4"	PRE-FIN		103	03	HM	PAINT	4/A9.20	4 & 5/A9.20		CT	
A109	FG	3' - 0"	7' - 0"	ALUM	0' - 1 3/4"	PRE-FIN		4	21	ALUM	PRE-FIN	3/A9.20	13/A6.02		CIIR	
A109A	F	3' - 0"	8' - 10"	SCWD	0' - 1 3/4"	PRE-FIN	45 MIN	110	01	HM	PAINT	4/A9.20	4/A9.20			
A112	F	3' - 0"	8' - 10"	SCWD	0' - 1 3/4"	PRE-FIN		112	01	HM	PAINT	4/A9.20	4/A9.20			
A114	F	3' - 0"	8' - 10"	SCWD	0' - 1 3/4"	PRE-FIN		112	01	HM	PAINT	4/A9.20	4/A9.20			
A116	FG1	3' - 0"	8' - 10"	SCWD	0' - 1 3/4"	PRE-FIN		103	07	HM	PRE-FIN	4/A9.20	4 & 5/A9.20		CT	
A117	F	3' - 0"	8' - 10"	SCWD	0' - 1 3/4"	PRE-FIN		106	01	HM	PAINT	4/A9.20	4/A9.20			
A120	F	3' - 0"	8' - 10"	SCWD	0' - 1 3/4"	PRE-FIN	90 MIN	105	01	HM	PAINT	4/A9.20	4/A9.20			
A121	FP	6' - 0"	8' - 10"	SCWD	0' - 1 3/4"	PRE-FIN		109	02	HM	PAINT	4/A9.20	4/A9.20	NOTE 1		
A121A	F	3' - 0"	6' - 10"	HM	0' - 1 3/4"	PAINT		6	01	HM	PAINT	9/A9.20	10/A9.20	NOTE 1		
A121B	FP	6' - 0"	6' - 10"	HM	0' - 1 3/4"	PRE-FIN		5	02	HM	PAINT	11/A9.20	12/A9.20			
A122	FG1	3' - 0"	8' - 10"	SCWD	0' - 1 3/4"	PRE-FIN		102	07	HM	PAINT	4/A9.20	4 & 5/A9.20	NOTE 1	CT	
A123	FG1	3' - 0"	8' - 10"	SCWD	0' - 1 3/4"	PRE-FIN		104	07	HM	PAINT	4/A9.20	4 & 5/A9.20		CT	
A124	FG1	3' - 0"	8' - 10"	SCWD	0' - 1 3/4"	PRE-FIN		104	07	HM	PAINT	4/A9.20	4 & 5/A9.20		CT	
A126	FG1	3' - 0"	8' - 10"	SCWD	0' - 1 3/4"	PRE-FIN		103	10	HM	PAINT	4/A9.20	4 & 5/A9.20		CT	
A128	FGP	6' - 0"	8' - 10"	SCWD	0' - 1 3/4"	PRE-FIN		100	05	HM	PAINT	4/A9.20	4/A9.20	NOTES 1, 2	SG	
A129	FG	3' - 0"	7' - 0"	ALUM	0' - 1 3/4"	PRE-FIN		2	21	ALUM	PRE-FIN	3/A9.20	13/A6.02	NOTE 1	CIIR	
A131	FG1	3' - 6"	8' - 10"	SCWD	0' - 1 3/4"	PRE-FIN		101	04	HM	PAINT	5/A9.20	4/A9.20	NOTES 1, 2	SG	
A131A	FG1	3' - 0"	8' - 10"	SCWD	0' - 1 3/4"	PRE-FIN		102	07	HM	PAINT	4/A9.20	4/A9.20	NOTE 1	CT	
A132	FG1	3' - 0"	8' - 10"	SCWD	0' - 1 3/4"	PRE-FIN		104	07	HM	PAINT	4/A9.20	4 & 5/A9.20		CT	
A133	FG	3' - 0"	8' - 10"	SCWD	0' - 1 3/4"	PRE-FIN		104	07	HM	PAINT	4/A9.20	4 & 5/A9.20		CT	
A136	FG1	3' - 0"	8' - 10"	SCWD	0' - 1 3/4"	PRE-FIN		104	07	HM	PAINT	4/A9.20	4 & 5/A9.20		CT	
A137	FG1	3' - 0"	8' - 10"	SCWD	0' - 1 3/4"	PRE-FIN		104	06	HM	PAINT	4/A9.20	4 & 5/A9.20		CT	
A138		3' - 6"	8' - 10"	SCWD	0' - 1 3/4"	PRE-FIN		102	01	HM	PAINT	4/A9.20	4/A9.20	NOTE 1		
A140	FG1	3' - 0"	8' - 10"	SCWD	0' - 1 3/4"	PRE-FIN		102	07	HM	PAINT	4/A9.20	4/A9.20	NOTE 1	CT	
A140A	FG1	3' - 0"	8' - 10"	SCWD	0' - 1 3/4"	PRE-FIN		102	08	HM	PAINT	4/A9.20	4/A9.20	NOTE 1	CT	
A142	FGP	6' - 0"	7' - 0"	ALUM	0' - 1 3/4"	PRE-FIN		3	23	ALUM	PRE-FIN	3/A9.20	1/A6.04	NOTE 1	CIIR	
A143	FG1	3' - 0"	8' - 10"	SCWD	0' - 1 3/4"	PRE-FIN		103	10	HM	PAINT	4/A9.20	4/A9.20		CT	
A144	F	3' - 0"	8' - 10"	SCWD	0' - 1 3/4"	PRE-FIN	90 MIN	113	01	HM	PAINT	4/A9.20	4/A9.20	NOTE 1		
A146	F	3' - 0"	8' - 10"	SCWD	0' - 1 3/4"	PRE-FIN		103	01	HM	PAINT	4/A9.20	4/A9.20			
A147		3' - 6"	8' - 10"	SCWD	0' - 1 3/4"	PRE-FIN		106	01	HM	PAINT	4/A9.20	4/A9.20			
A148	FGP	6' - 0"	7' - 0"	ALUM	0' - 1 3/4"	PRE-FIN		1	22	ALUM	PRE-FIN	3/A9.20	13/A6.04	NOTE 1	CIIR	
A148A	FGP	6' - 0"	8' - 10"	SCWD	0' - 1 3/4"	PRE-FIN		100	09	HM	PAINT	4/A9.20, 6/A6.20	4/A9.20	NOTES 1, 2	SG	
A149	F	3' - 0"	8' - 10"	SCWD	0' - 1 3/4"	PRE-FIN		107	01	HM	PAINT	4/A9.20	4/A9.20			
A151	FG1	3' - 6"	8' - 10"	SCWD	0' - 1 3/4"	PRE-FIN		102	07A	HM	PAINT	4/A9.20	4/A9.20	NOTE 1	CT	
A152	FG1	3' - 0"	8' - 10"	SCWD	0' - 1 3/4"	PRE-FIN		104	10	HM	PAINT	4/A9.20	4 & 5/A9.20		CT	

DOOR SCHEDULE GENERAL NOTES:

1) REFER TO SHEET A9.11 FOR DOOR AND FRAME TYPES, TYPICAL.

2) ALL INTERIOR DOOR SHALL BE STAINED (S-1)

DOOR SCHEDULE NOTES:

1. CARD READER

2. REMOTE PUSH BUTTON ACCESS

LEGEND:

SG
CT
CIIR
FV
PLAM
PRE-FIN
ALUM
HM
SCWD

SECURITY GLASS
CLEAR TEMPERED
CLEAR INSULATED IMPACT RESISTANT GLASS
FIELD VERIFY
PLASTIC LAMINATE FINISH
PRE-FINISHED
ALUMINUM
HOLLOW METAL
SOLID CORE WOOD DOOR

INGS SHALL BE FULLY GROUTED.

ED.

AN CONDITION AND SPECIFICATION.

ATING HEIGHT.

18" CLEAR MIN.
@ FULL SIDE OR
DOOR

WALL OR
CABINET (TYPICAL)

12" CLEAR
MIN. @ PUSH
SIDE OF
DOOR W/
CLOSER

IF DOOR HAS BOTH A
CLOSER AND A LATCH

3'-0" & OF
PLATE

4'-0" & OF
DOORSET

5'-0" & OF SINGE

F.F.

B114


DOOR NUMBER
(BASED ON ROOM
NUMBER)

DOOR ID SYMBOL
(REFER TO FLOOR
PLAN)


4" TYPICAL (UNLESS
NOTED OTHERWISE)
OR CENTER DOOR IN
WALL (REFER TO
PLAN)

GENERAL NOTES

1. HOLLOW METAL FRAMES AT MASONRY OPENINGS SHALL BE FULLY GROUTED.
2. HOLLOW METAL FRAMES SHALL BE FIELD PANTED.
3. FRAME ANCHORS SHALL BE VERIFIED WITH PLAN CONDITION AND SPECIFICATION
4. REF. TO DETAIL BELOW FOR HARDWARE MOUNTING HEIGHT.

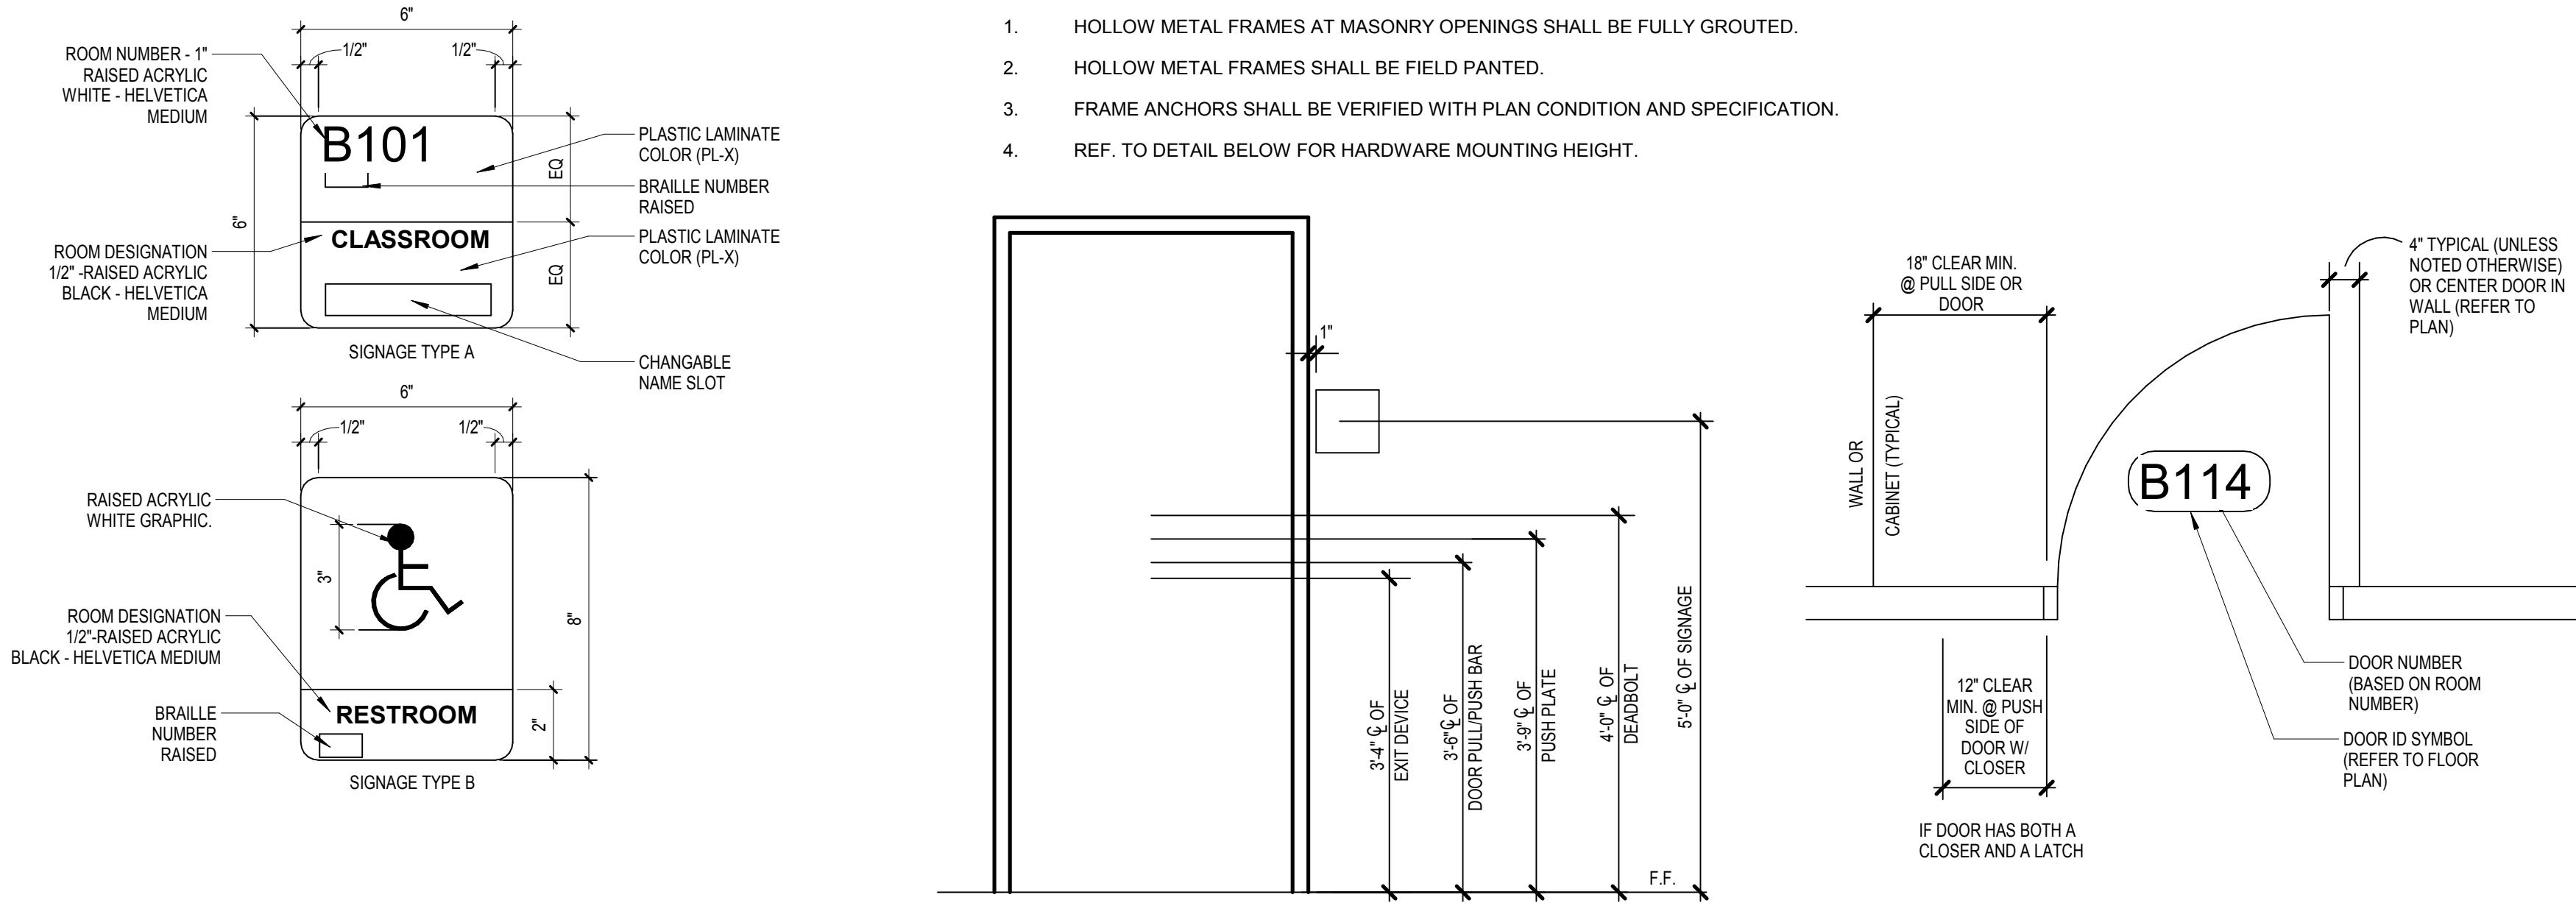


2/7/2017 3:27:43 PM
C:\Users\mishuang_CRE8\Documents\NEW DEER PARK CITY HALL CENTRAL_Mishuang.rvt

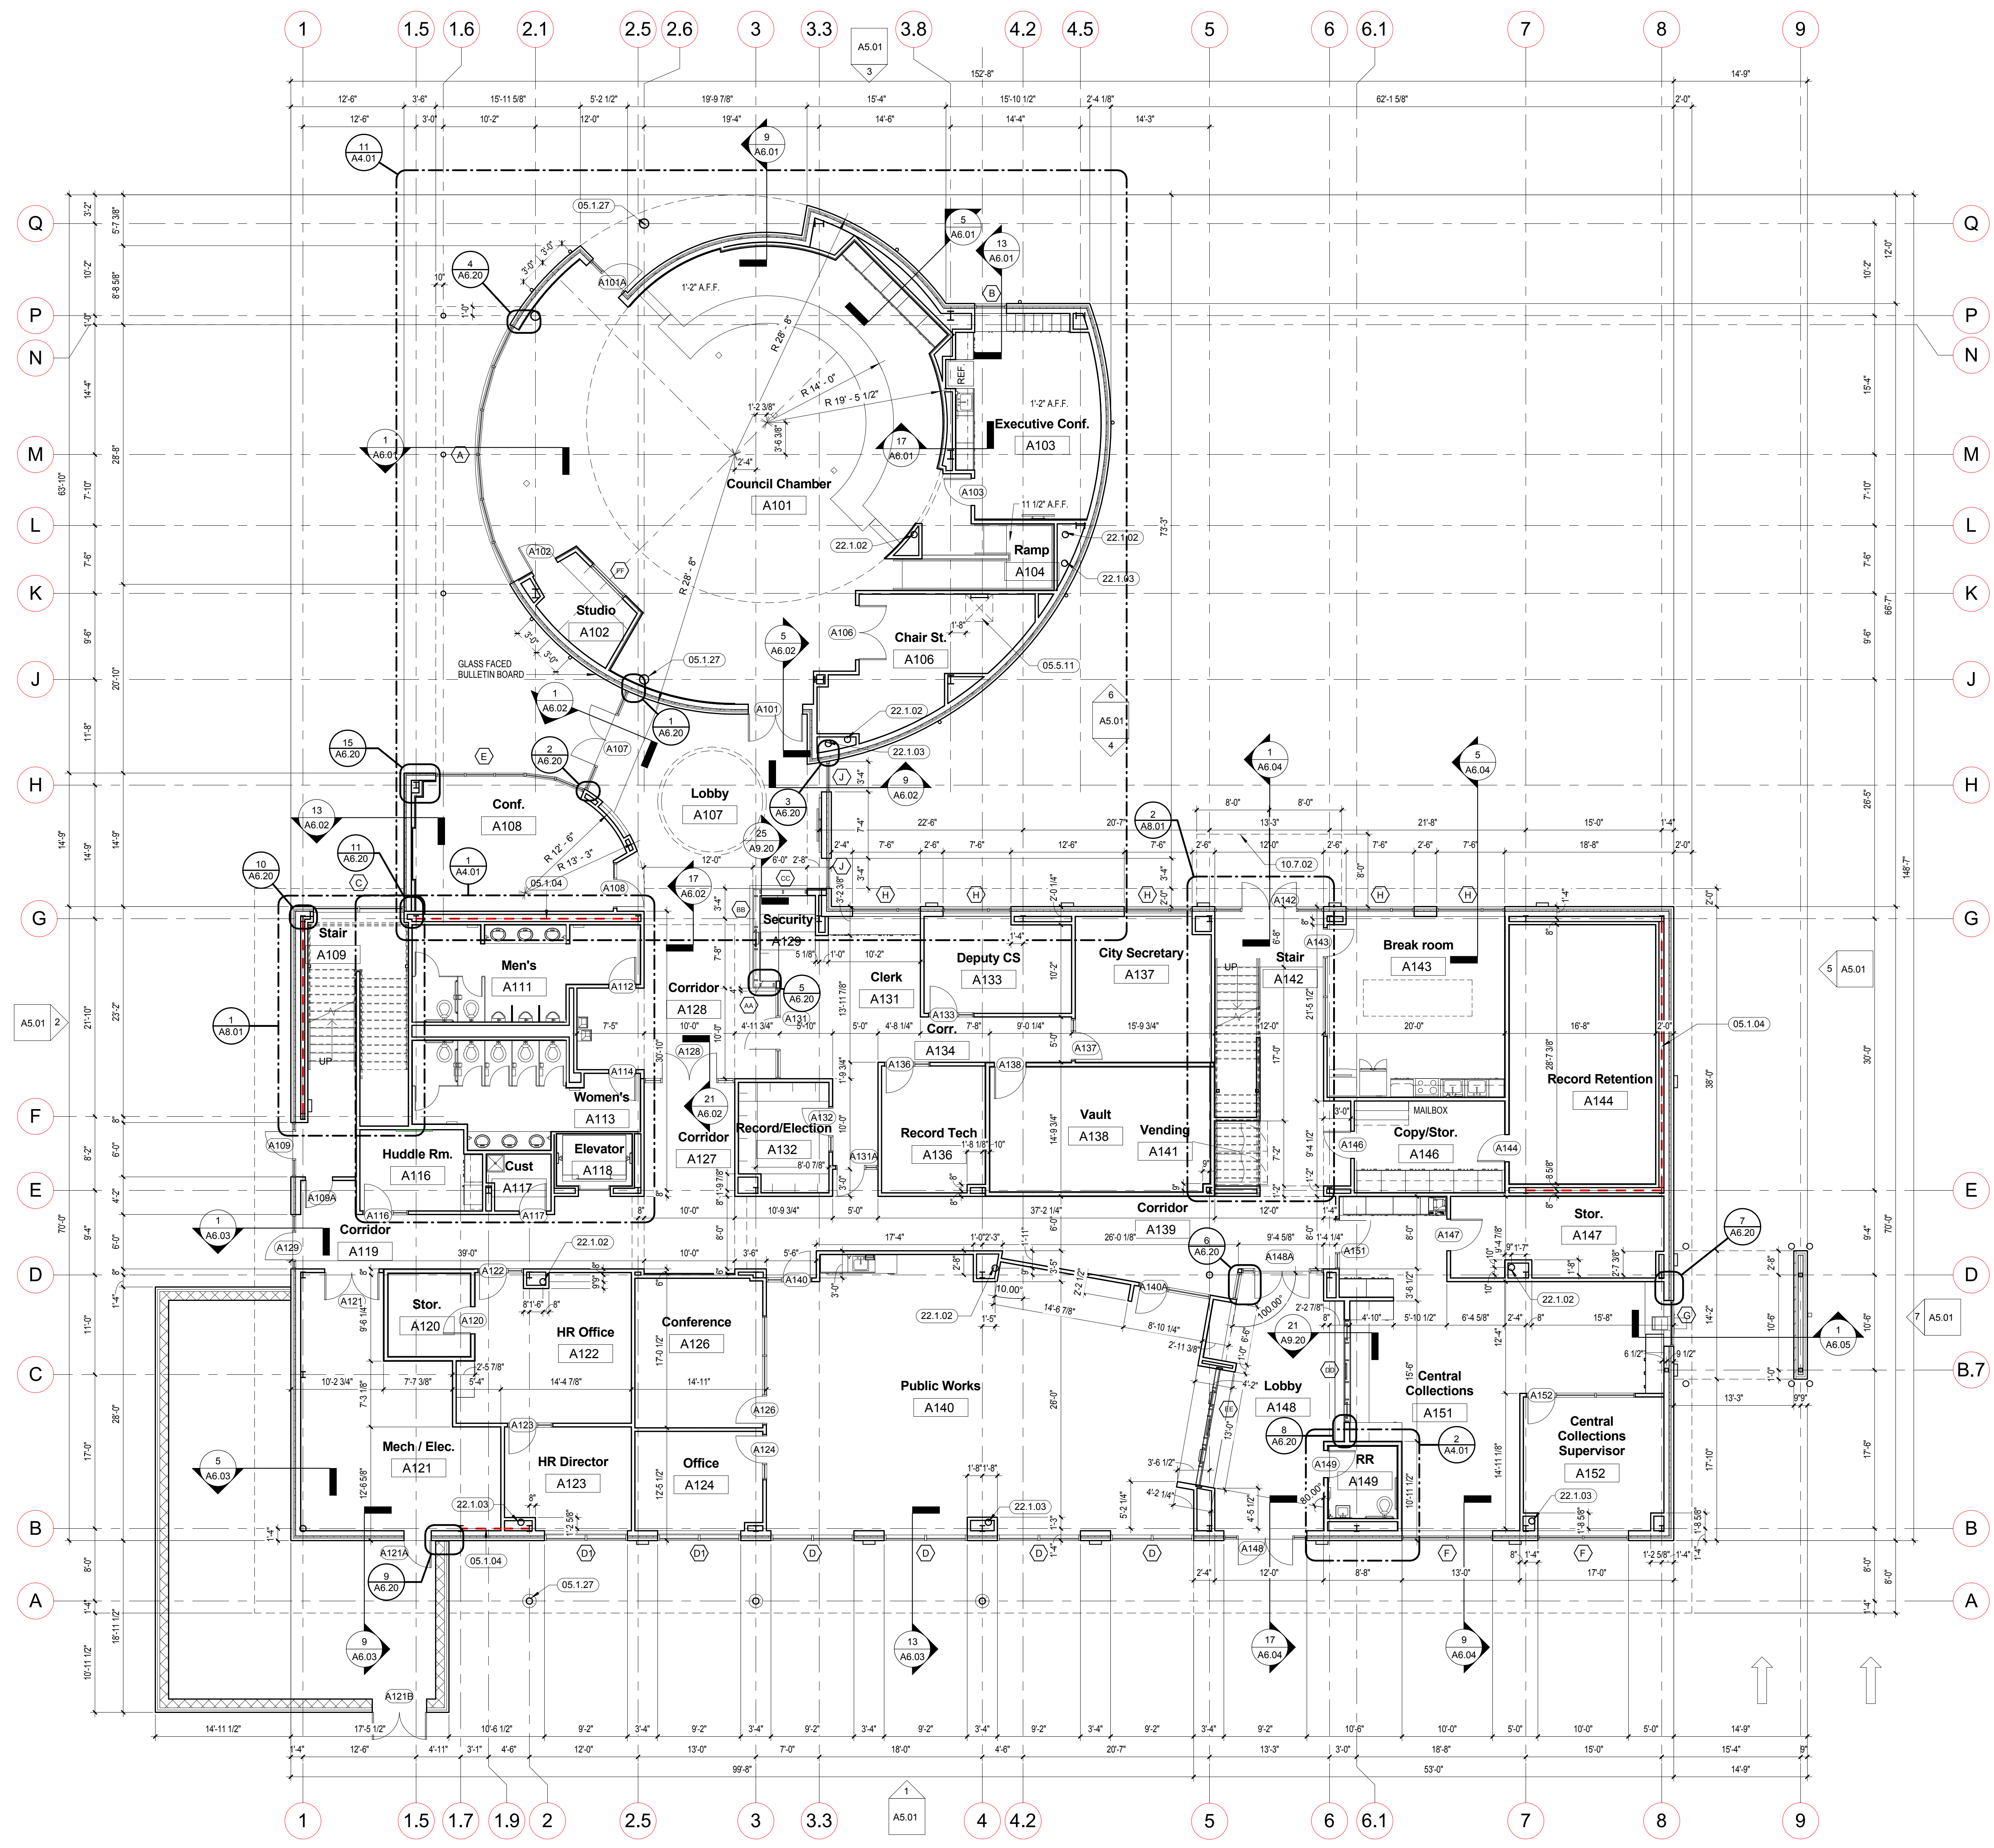

GENERAL NOTES

1. TYPE 2A PARTITION IS TYPICAL. WALLS NOT DESIGNATED SHALL BE TYPE 2A. FREE STANDING COLUMN ENCLOSURES SHALL BE PARTITION TYPE 6A TYPICAL. U.N.O. COLUMNS ADJACENT TO PARTITIONS SHALL APPEARANCE U.N.O.
2. ALL INTERIOR DIMENSIONS ARE TAKEN FROM FINISH FACE TO FINISH FACE OF PARTITION UNLESS NOTED OTHERWISE. RE: PARTITION TYPE SHEET FOR ADDITIONAL INFORMATION.
3. REFER TO ENLARGED PLANS FOR ADDITIONAL DIMENSIONS AND INFORMATION.

Keyed notes	
KEYED NOTE	DESCRIPTION
05.1.04	WIND BRACING, SEE STRUCTURAL DRAWINGS.
05.1.27	PAINTED STRUCTURAL STEEL COLUMN
05.5.11	ROOF LADDER AND ROOF HATCH. SEE 13/A11.01.
09.8.01	FIXED ACOUSTIC WALL PANELS (1" THICK) WP-1
10.4.01	FIRE EXTINGUISHER CABINET. CONFIRM LOCATION WITH ARCHITECT PRIOR TO INSTALLATION. REFER TO 2/A14.01.
10.7.02	ALUMINUM CANOPY
22.1.02	ROOF DRAIN
22.1.03	OVERFLOW DRAIN

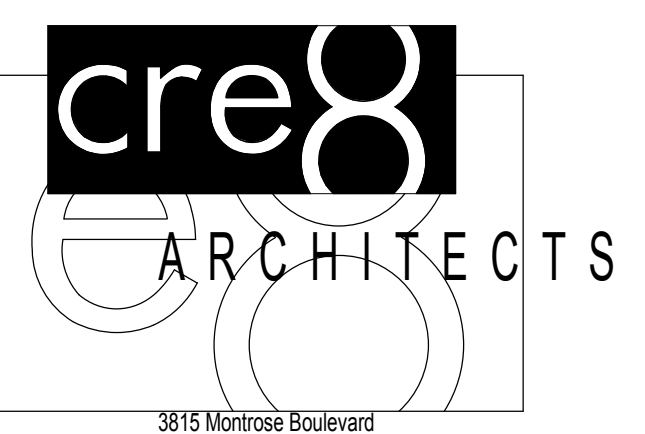


3815 Morrisroe Boulevard
Suite 123
Houston, Texas 77006
713.528.2828 (2736)
713.528.3199 fax

Copyright © 2003 cre8 architects
This document and the ideas and designs incorporated herein, as an instrument of professional service, is the property of cre8 architects, and is not to be used, in whole or in part, for any project without the written authorization of cre8 architects.

NEW DEER PARK CITY HALL

710 E. San Augustine Street Deer Park, TX 77536
CITY OF DEER PARK

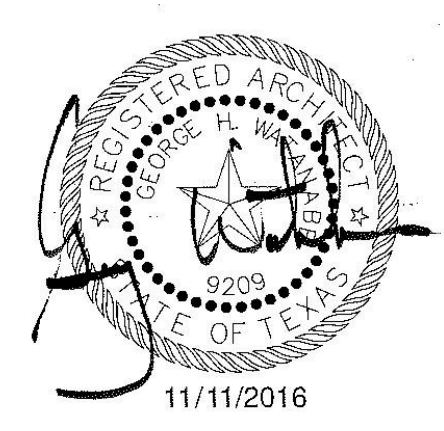

Revision	Issue	Date

Sheet Information	
Date	FEBRUARY 7, 2016
Job Number	15-007
Drawn	ZH
Checked	Checker
Approved	Approver
Title	


LEVEL 01 FLOOR PLAN

A2.01.1

CONSTRUCTION SET



1 LEVEL 01
1/8" = 1'-0"

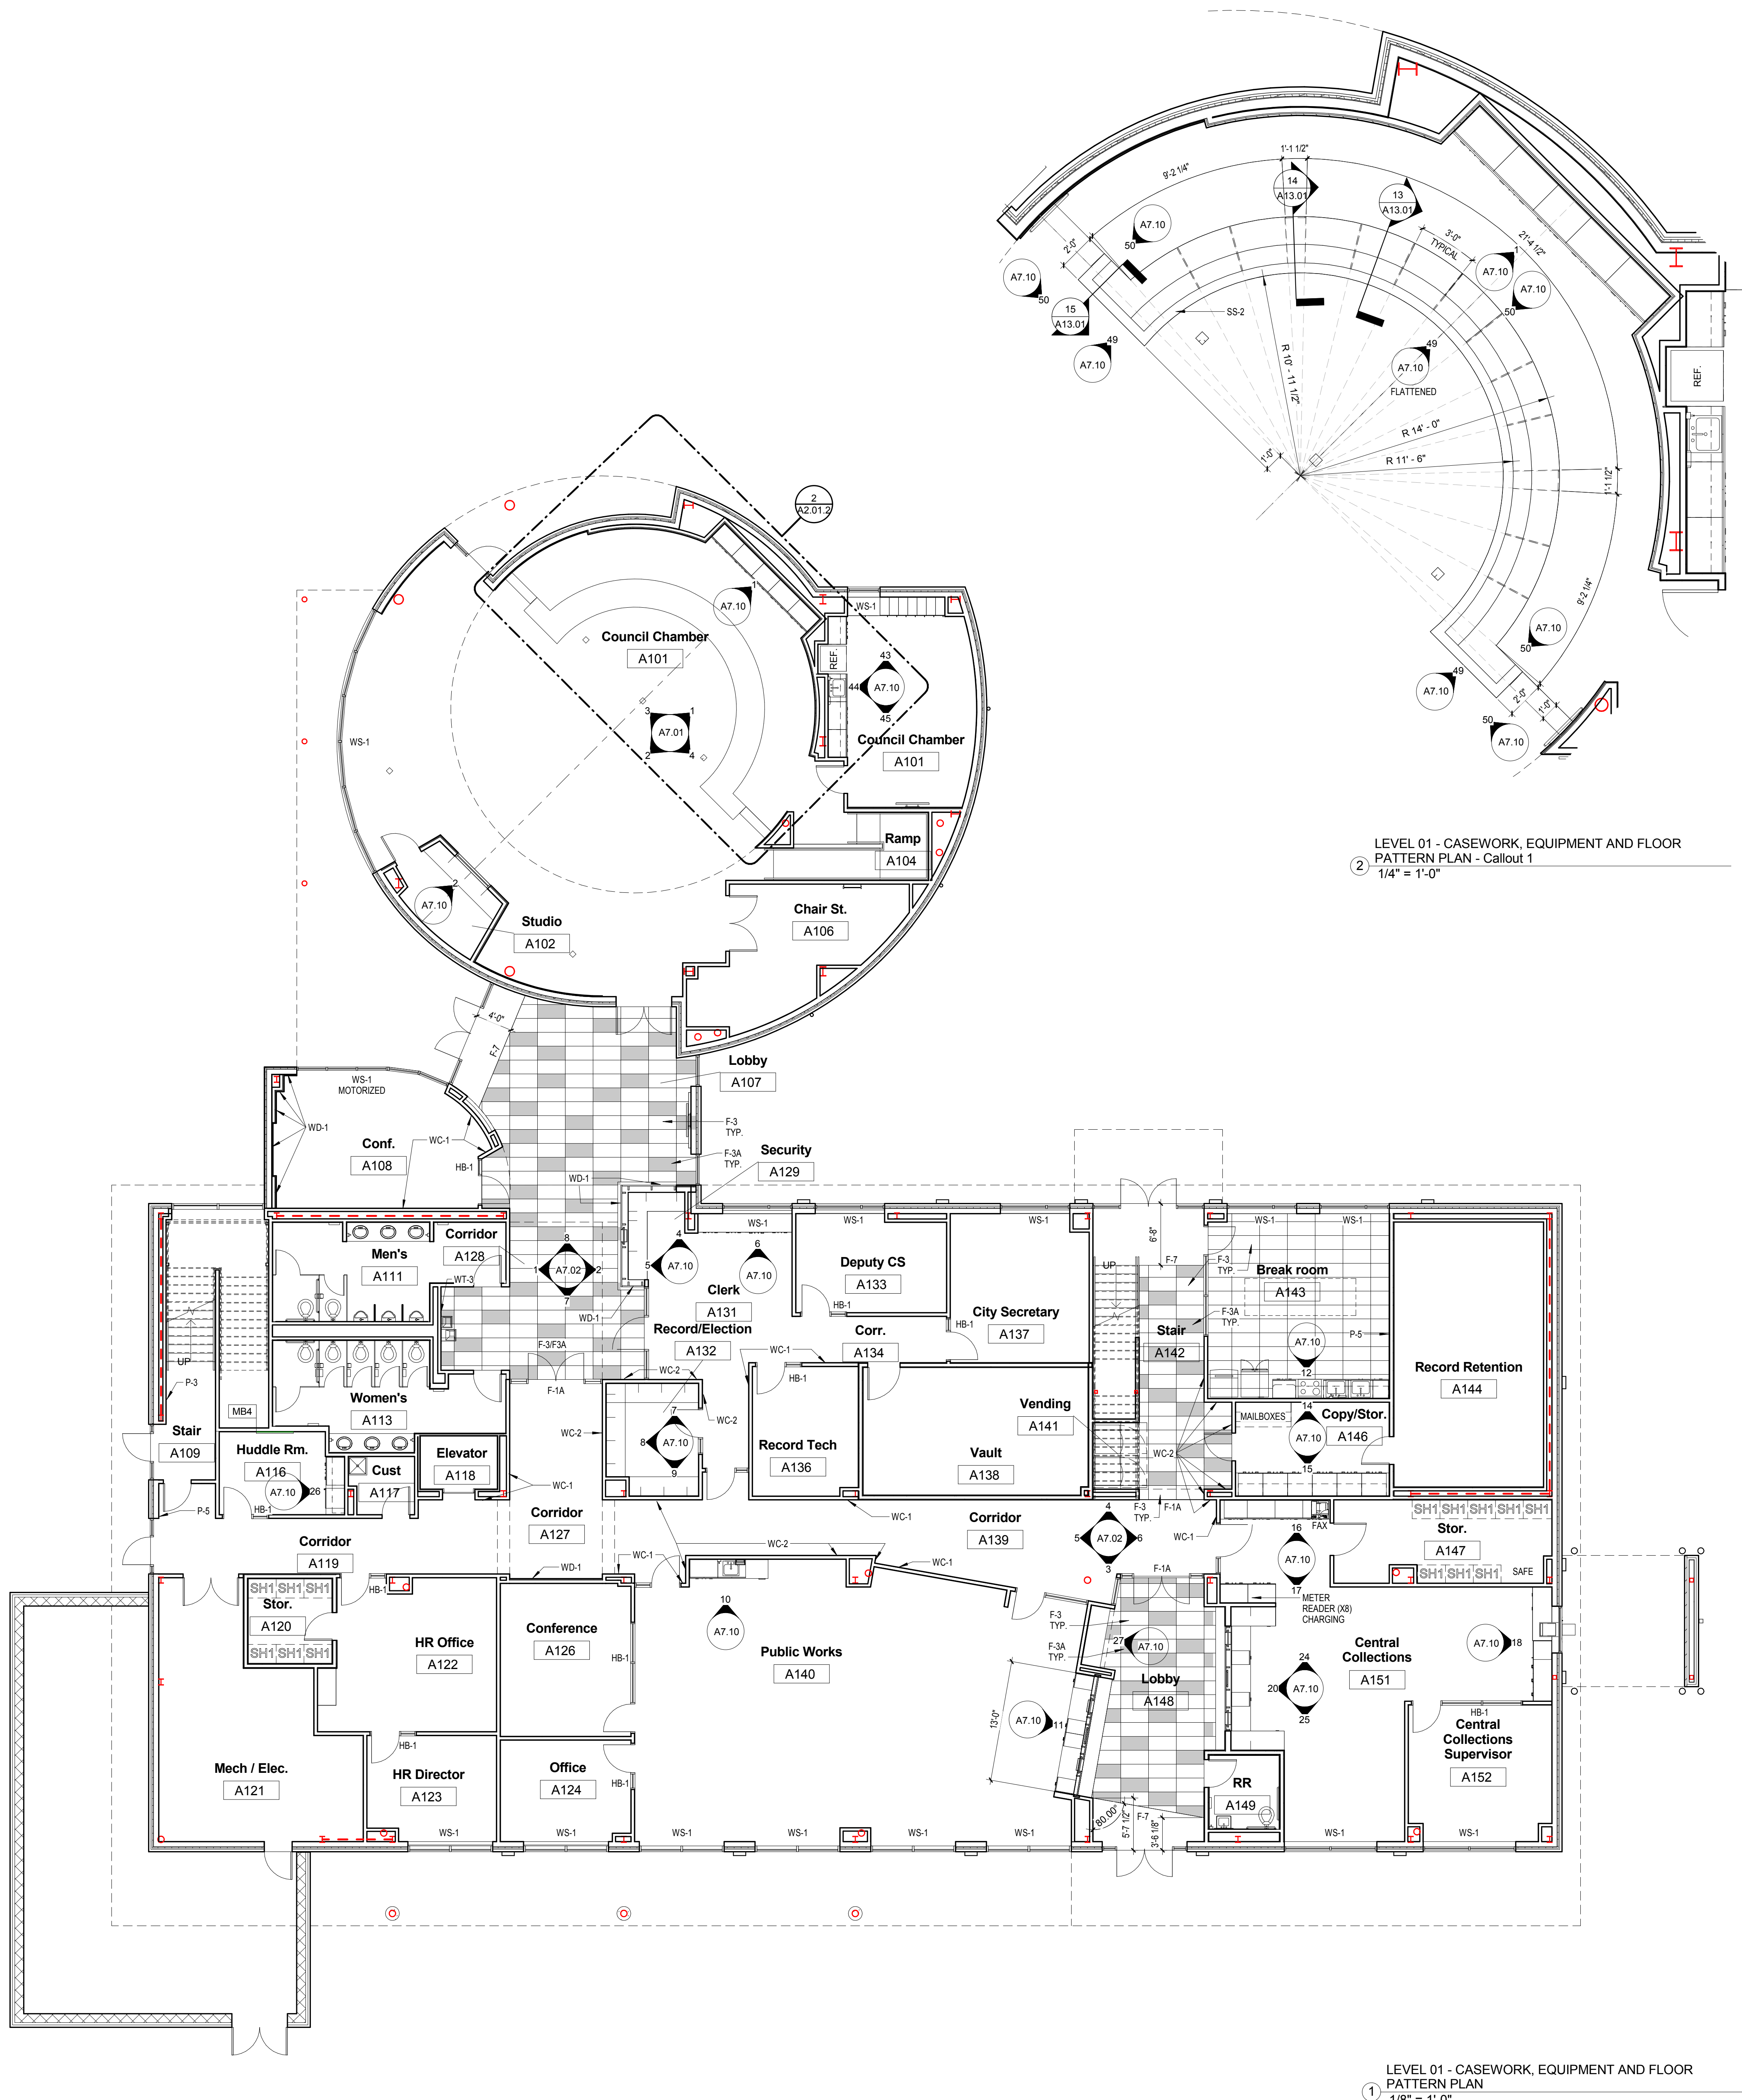

LEVEL 01 - CASEWORK, EQUIPMENT AND FLOOR
PATTERN PLAN - Callout 1
1/4" = 1'-0"

LEVEL 01 - CASEWORK, EQUIPMENT AND FLOOR
PATTERN PLAN
1/8" = 1'-0"

GENERAL NOTES

1. NOTE: CONTRACTOR TO PROVIDE BLOCKING IN PARTITIONS AS REQUIRED TO SUPPORT CABINETS AND OTHER WALL HUNG EQUIPMENT.

Keyed notes

KEYED NOTE	DESCRIPTION
------------	-------------



3815 Montrose Boulevard
Suite 123
Houston, Texas 77006
713.528.0868 (2736)
713.528.3199 fax

Copyright © 2003 cre8 architects

This document and the ideas and designs incorporated herein, as an instrument of professional service, is the property of cre8 architects, and is not to be used, in whole or in part for any project without the written authorization of cre8 architects.

NEW DEER PARK CITY HALL

710 E. San Augustine Street Deer Park, TX 77536
CITY OF DEER PARK



11/11/2016

ABBREVIATION LEGEND

F.D. -	FLOOR DRAIN (SEE PLUMBING DRAWINGS)
HB -	HORIZONTAL BLIND
MB -	MARKER BOARD 8'-0" L
MIRROR -	MIRROR 24"Wx54"H @ 1'-0" A.F.F.
MR -	MOP RACK
MRK -	MAGNETIC DRY ERASE MARKER SURFACE (L.C.2)
MS-1 -	36"W x 24"D x 84"H HEAVY DUTY METAL SHELF
MS-2 -	36"W x 18"D x 84"H HEAVY DUTY METAL SHELF
REF -	REFRIGERATOR
TB4 -	TACKBOARD 4'-0" BOTTOM OF TB 3'-0" A.F.F.
TB6 -	TACKBOARD 6'-0" WIDE
TB12 -	TACKBOARD 12'-0" WIDE
WS-1 -	WINDOW SHADE FULL HEIGHT

Revision	Issue	Date


Sheet Information	
Date	FEBRUARY 7, 2016
Job Number	15-007
Drawn	AM
Checked	Checker
Approved	Approver


LEVEL 01
CASEWORK, EQUIPMENT AND
FLOOR PATTERN
PLAN

A2.01.2

CONSTRUCTION SET

Plan North

 

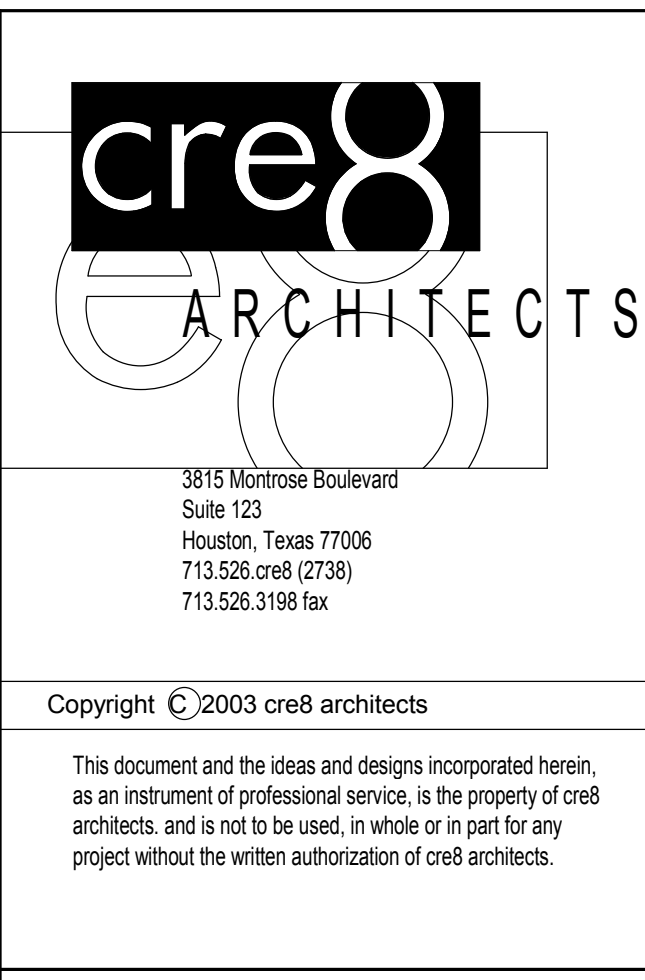


The logo for cre8 ARCHITECTS features the word "cre8" in a bold, lowercase, sans-serif font, with the "8" being significantly larger than the other letters. Below "cre8", the word "ARCHITECTS" is written in a tall, thin, uppercase, sans-serif font. The letters of "ARCHITECTS" are partially enclosed by large, thin, white circular outlines that overlap each other and the text.

3815 Monticorne Boulevard
Suite 123
Houston, Texas 77006
713.526.6611 (713) 526.3189 fax

Copyright ©2003 cre8 architects

This document and the ideas and designs incorporated herein,
as an instrument of professional services, is the property of cre8
architects, and is not to be used, in whole or in part for any
project without the written authorization of cre8 architects.

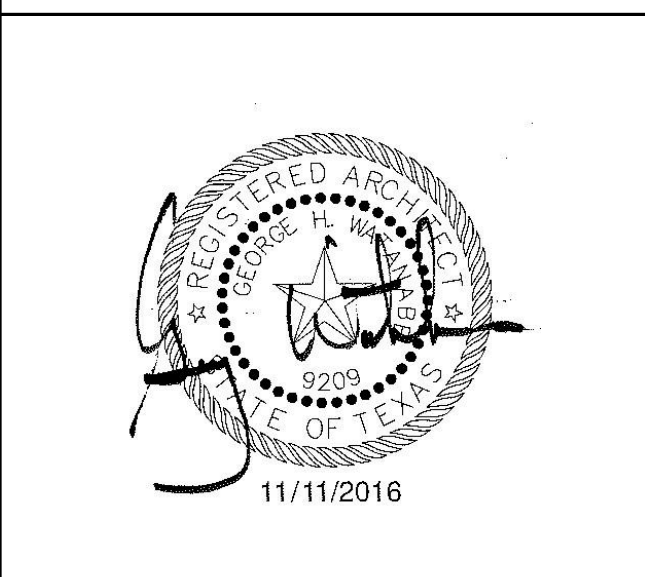

Revision	Issue	Date
--	--	--

Sheet Information	
Date	FEBRUARY 7, 2016
Job Number	15-007
Drawn	Author
Checked	Checker
Approved	Approver
Title	

LEVEL 02 FINISH
SCHEDULE, DOOR
SCHED. & NOTES

A2.02 SCH

CONSTRUCTION SET

NOTES TO FINISH/COLOR SCHEDULE				
GENERAL NOTES				
1.	ALL NOTES ON THIS SHEET MAY NOT NECESSARILY BE USED.			
2.	MANUFACTURER'S NAME AND IDENTIFICATION NUMBERS ARE LISTED AS A MEANS OF ESTABLISHING A STANDARD OF TYPE, FUNCTION, COLOR AND QUALITY. REFER TO SPECIFICATIONS FOR ADDITIONAL MANUFACTURERS AND PROCEDURES. ANY APPROVED MANUFACTURER'S COLORS SHALL MATCH THOSE LISTED IN THE COLOR SCHEDULE.			
3.	THE CONTRACTOR SHALL SUBMIT TO THE ARCHITECT A SAMPLE OF ALL FINISH MATERIALS FOR APPROVAL BEFORE MATERIALS ARE APPLIED ON THE JOB.			
4.	REFER TO INTERIOR ELEVATIONS FOR ADDITIONAL INFORMATION CONCERNING FINISH MATERIALS AND COLORS.			
5.	REFER TO FLOOR PATTERN LAYOUTS FOR FLOOR/COLOR SELECTIONS.			
6.	TRANSITION OF FLOOR FINISH MATERIALS SHALL OCCUR ON THE CENTERLINE OF DOOR.			
PAINTING AND STAINING NOTES				
1.	ALL PAINTS SHALL BE SATIN FINISH, UNLESS NOTED OTHERWISE.			
2.	PAINT A MINIMUM OF 6"0" X 6"0" OF EACH PAINT COLOR AT PROJECT SITE FOR OWNER/ARCHITECT APPROVAL PRIOR TO APPLICATION.			
3.	UNLESS NOTED OTHERWISE, TERMINATE ALL ACCENT PAINTS AT INSIDE CORNERS.			
4.	UNLESS NOTED OTHERWISE, PAINT ANY VENTS, GRILLES, FIRE EXTINGUISHER CABINETS, ETC. THE SAME COLOR AS THE WALL SURFACE ON WHICH THEY OCCUR.			
5.	UNLESS NOTED OTHERWISE, PAINT ALL VISION PANEL FRAMES IN INTERIOR DOORS TO MATCH FRAME COLOR.			
6.	PAINT ALL UNDERSIGNATED GYPSUM BOARD CEILINGS P-2, UNLESS NOTED OTHERWISE.			
7.	ACCESS PANELS SHALL BE PAINTED THE SAME COLOR AS THE ADJACENT SURFACE ON WHICH THEY OCCUR.			
8.	UNLESS NOTED OTHERWISE, REVEALS SHALL BE ALUMINUM FINISH.			
9.	UNLESS NOTED OTHERWISE, PAINT INTERIOR H.M. DOOR FRAMES P-1.			
10.	UNLESS NOTED OTHERWISE, PAINT EXTERIOR H.M. DOOR ANF FRAMES P-6.			
11.	PAINT ALL EXTERIOR ELECTRICAL PANELS, MEP CONDUIT, DOWNSPOUTS TO MATCH ADJACENT BRICK OR PLASTER COLOR.			
12.	STAIN COLOR AT WOOD MILLWORK/FINISH CARPENTRY SHALL BE S-1 U.O.N.			
13.	PROVIDE 4" HIGH (U.O.N.) WOOD BASE AT ALL WOOD MILLWORK. BASE COLOR TO MATCH ADJACENT BRICK OR PLASTER COLOR.			
14.	PROVIDE 4" HIGH (U.O.N.) WOOD BASE AT DESIGNATED LOCATIONS. REFER TO FINISH SCHEDULE AND INTERIOR ELEVATIONS FOR ADDITIONAL INFORMATION. COLOR TO MATCH MILLWORK FINISH.			
SOLID SURFACING NOTES				
1.	SOLID SURFACING COLOR SHALL BE SS-1 AT THE FOLLOWING LOCATIONS: RESTROOM A103, A143, A211 AND A221 ROOM A111, A113, A140, A149, A151, A204 AND A206			
2.	SOLID SURFACING COLOR SHALL BE SS-2 AT THE FOLLOWING LOCATIONS: ROOM A103			
PLASTIC LAMINATE NOTES				
1.	PLASTIC LAMINATE MILLWORK: -VERTICAL FACES - PL-2 U.O.N. -HORIZONTAL SURFACES/COUNTERS - PL-1 U.O.N.			
2.	LINER PANEL COLOR AT CLOSED CABINETS SHALL BE WHITE.			
3.	INTERIOR AND SHELF SURFACES OF OPEN PLASTIC LAMINATE MILLWORK UNITS SHALL MATCH THE COLOR OF THE EXTERIOR LAMINATE.			
METAL NOTES				
1.	ALL EXTERIOR ALUMINUM STOREFRONT WINDOW AND DOOR FRAMES SHALL BE CLEAR ANODIZED FINISH WITH INSULATED IMPACT RESISTANT GLASS, UNLESS NOTED OTHERWISE.			
2.	ALL INTERIOR WINDOW AND DOOR FRAMES SHALL BE PAINTED HOLLOW METAL FINISH UNLESS NOTED OTHERWISE.			
3.	EXTERIOR FLASHING, COPINGS, GUTTERS, DOWNSPOUTS, WALL PANELS, ETC. SHALL BE MC-1 UNLESS NOTED OTHERWISE.			
4.	FINISH HARDWARE SHALL BE SATIN ALUMINUM, UNLESS NOTED OTHERWISE.			
CONCRETE AND MASONRY NOTES				
1.	ALL CONCRETE FLOORS THAT ARE NOT SCHEDULED TO RECEIVE A FLOOR FINISH SHALL BE SEALED.			
CEILING NOTES				
1.	UNLESS NOTED OTHERWISE, CEILING GRID SHALL BE WHITE.			
2.	REFER TO REFLECTED CEILING PLAN FOR ADDITIONAL INFORMATION CONCERNING CEILING HEIGHT AND FINISH.			
WALLCOVERING NOTES				
1.	TERMINATE ALL VINYL WALLCOVERING ON INSIDE CORNERS ONLY.			
FINISH/COLOR SCHEDULE LEGEND				
WS - WINDOW SHADE AND HB - HORIZONTAL BLIND				
TYPE	MARK	MANUFACTURER/COLOR		
FIELD	WS-1	MECHOSHADE SYSTEMS	THERMOVEIL 1513 GREY	
HB	HB-1	BALI	ALUMINUM 304	
EC - ELEVATOR CAB				
TYPE	MARK	MANUFACTURER/COLOR		
WALL	EC-1	P.LAM	(PL-1)	
FLOOR	F-3	PATCRAFT	MIXED MATERIALS	PEWTER 00570
DOOR/PANEL	EC-3	STAINLESS STEEL		
MB - MARKER & TB - TACK BOARD				
TYPE	MARK	MANUFACTURER/COLOR		
MARKERBOARD	MB	CLARIDGE - WHITE		
TACKBOARD	TB	CLARIDGE - SLATE GRAY C623		
BR - BRICK/MASONRY				
TYPE	MARK	MANUFACTURER/COLOR		
KING SIZE	BR-1	ACME	DTP 155 VILLAGE VELOUR	
FACE BRICK	MORTAR: TBD			
ALUMINUM CANOPY				
TYPE	MARK	MANUFACTURER/COLOR		
DECK	PC-1	CLEAR ANODIZED		
FASCIA	PC-2	CLEAR ANODIZED		
STRUCTURE	PC-3	CLEAR ANODIZED		
M - METAL FASCIA				
TYPE	MARK	MANUFACTURER/COLOR		
FASCIA	M-1	BERRIDGE	PARCHMENT	

FINISH/COLOR SCHEDULE LEGEND, CONT'D.									
F - FLOORS									
TYPE		MARK		MANUFACTURER/COLOR					
CARPET TILE		F-1	MOHAWK 12" x 36"	50w45-k9473 MUSTARD SEED	HALF-LAP METALMOPHIC 955 - ACCENT (25C007)				
		F-1A	MOHAWK 12" x 36"	50w45-k9470 CAJUN SPICE	HALF-LAP METALMOPHIC 955 - ACCENT (5001C)				
TILE 12"X24"		F-2	DALTILE	FABRIQUE	GRIS LINEN P690				
LVT FIELD		F-3	MOHAWK	MASS APPEAL - MATTER	18" X 36"				
PATTERN PLAN				917 FERROUS	SEE FLR.				
		F-3A	MOHAWK	MASS APPEAL - MATTER	18" X 36"				
CONCRETE				839 PORTOBELLO	SEE FLR. PATT. PLAN				
RUBBER		F-4		SEALED CONCRETE					
LVT		F-5	ROPPE	P114 LUNAR DUST					
		F-6	MOHAWK	MASS APPEAL - MATTER	18" X 36"				
				917 FERROUS					
WALK-OFF 24" X 24"		F-7	MOHAWK	TUFF STUFF II - STEP IN STYLE II	QUARTER TURN				
				COBALT 955					
B - BASE									
TYPE		MARK		MANUFACTURER/COLOR					
RUBBER		B-1	4" HIGH	P114 LUNAR DUST					
TILE 12" X 24"	B-2	DALTILE		FABRIQUE	GRIS LINEN P690 (LIGHT POLISHED)				
WOOD/MDF	B-3	4" HIGH		STAINED WALNUT TO MATCH STAIN FINISH S-1					
WOOD	B-4	4" HIGH		STAINED FINISH CARPENTRY S-1					
C - CEILING									
TYPE		MARK		MANUFACTURER/COLOR					
CEILING		C-1		24"X24" ACOUSTICAL PANEL - FINE FISSURED.					
CEILING		C-2	ARMSTRONG	BOARD					
CEILING		C-3	EPOXY PAINTED GYPSUM BOARD						
CEILING		C-4	EXPOSED STRUCTURE (PTD.)						
STRETCHED FABRIC CEILING		C-5	CLIPSO 705 001 BLANC OPTIQUE						
CEILING		C-6	ARMSTRONG	24"X24" ACOUSTICAL PANEL - FINE FISSURED					
				FIRE GUARD					
WT - WALL TILE									
TYPE		MARK		MANUFACTURER/COLOR					
PORCELAIN	WT-1	DALTILE		FABRIQUE	12X24				
				GRIS LINEN P690 (LIGHT POLISHED)					
PORCELAIN	WT-2	DALTILE		FABRIQUE	12X24				
				BLANC LINEN P685 (LIGHT POLISHED)	12X24				
GR - GROUT									
TYPE		MARK		MANUFACTURER/COLOR					
FLOOR	GR-1			CUSTOM BUILDING PRODUCTS	#386 OYSTER GRAY				
WALL	GR-2			CUSTOM BUILDING PRODUCTS	#386 OYSTER GRAY				
P - PAINT									
TYPE		MARK		MANUFACTURER/COLOR					
FIELD		P-1	SHERWIN WILLIAMS	WHITE DUCK SW 7010					
CEILING		P-2	SHERWIN WILLIAMS	TOQUE WHITE SW 7003					
ACCENT		P-3	NOT USED						
ACCENT GYP. BD. CEILING		P-4	SHERWIN WILLIAMS	HUBBARD SQUASH SW 0044					
ACCENT WOOD VENEER REVEAL		P-5	SHERWIN WILLIAMS	ANTIQUARIAN BROWN SW 0045					
ACCENT (EXT. HM DOOR)		P-6	SHERWIN WILLIAMS	BRICK PAVES SW 7599					
S - STAIN (WOOD VENEER AT DOOR AND MILLWORK)									
TYPE		MARK		MANUFACTURER/COLOR					
STAIN	S-1			MATCH 9-WOOD WALNUT VENEER					
				WITH STAIN FINISH 9W-1353 (SATIN)					
WC - WALLCOVERING									
TYPE		MARK		MANUFACTURER/COLOR					
VINYL	WC-1	TRIKES TOWER		CHESSIE	CORN SILK	TR-CH-14			
VINYL	WC-2	TRIKES TOWER		CHESSIE	SPANIARDS TANGO				
WD - WOOD WALL PANELING									
TYPE		MARK		MANUFACTURER/COLOR					
VENEER	WD-1	9-WOOD		WALNUT VENEER					
				WITH STAIN FINISH 9W-1353 (SATIN)					
PL - PLASTIC LAMINATE									
TYPE		MARK		MANUFACTURER/COLOR					
PLAM (COUNTER)	PL-1	WILSONART		PREMIUM AEON	SATIN STAINLESS	4830K-18			
PLAM (VERTICAL)	PL-2	WILSONART		PREMIUM AEON	COSMIC STRANDZ	4941K-18			
TP - TOILET PARTITION									
TYPE		MARK		MANUFACTURER/COLOR					
SOLID PLASTIC		TP-1	SCRANTON	NICKEL	HAMMERED				
SS - SOLID SURFACING									
TYPE		MARK		MANUFACTURER/COLOR					
COUNTERTOP	SS-1		SILESTONE BY CONSENTINO	GROUP ZERO	GREY EXPO				
COUNTERTOP	SS-2		SILESTONE BY CONSENTINO	GROUP ZERO	BLANCO MAPLE	(ROOM A103)			
WP - WALL PANEL									
TYPE		MARK		MANUFACTURER/COLOR					
ACOUSTICAL	WP-1		GUILFORD OF MAINE	SHORELINE 3024	SUNSET 020				

ROOM FINISH SCHEDULE - LEVEL 02

Number	Name	Floor Finish	Base Finish	Wall Finish				Ceiling Finish	Note
				North	South	East	West		
A201	Stair	F-1A/F-5	B-1	P-1	WC-1	WC-1	P-5	C-1	NOTE 1
A202	Copy	F-1A	B-1	P-1	P-1	P-1	P-1	C-1	NOTE 2
A203	Corridor	F-1	B-1	WC-1	WC-1	WC-1/WT-1	WC-2	C-1/C-2	NOTES 1, 3,
A204	Women's	F-2	B-2	WT-1/P-1	WT-1/P-1	WT-1/P-1	WT-1/P-1	C-2	NOTES 1, 3,
A206	Men's	F-2	B-2	WT-1/P-1	WT-1/P-1	WT-1/P-1	WT-1/P-1	C-2	NOTES 1, 3,
A207	Vest.	F-3/F-3A	B-1	WC-2	WC-1	WC-1	WC-1	C-1/C-2	
A208	Cust	F-6	B-1	P-1	P-1	P-1	P-1	C-1	NOTES 5, 6
A209	Elevator	F-1A	SS	EC-1	EC-3	EC-1	EC-1	MANUFAC.	
A211	Break Rm	F-6	B-1	P-1	P-1	P-1	P-1	C-1	NOTE 2
A212	Conference	F-1A	B-1	P-1	P-1	P-1	P-1	C-1	
A213	Huddle Rm	F-1A	B-1	P-1	P-1	WC-1	WC-1	C-1	
A214	Stor.	F-6	B-1	P-1	P-1	P-1	P-1	C-1	
A216	Mayor's office	F-1A	B-3	WD	WD	WD	WD	C-1	NOTE 8
A217	Reception/Waiting	F-1A	B-1	WC-1	WC-1&2	WC-1	WC-1	C-1/C-2	NOTE 2
A218	Economic Development	F-1A	B-1	WC-1	P-1	WC-1	WC-1	C-1	
A219	Special Projects	F-1A	B-1	WC-1	P-1	WC-1	WC-1	C-1	
A221	Break Rm	F-3	B-1	WC-1	WC-1	WC-1	WC-1	C-1	NOTE 2
A222	Assistant City Manager	F-1A	B-3	WD	WD	WD	WD	C-1	NOTE 8
A223	City Manager	F-1A	B-3	WD	WD	WD	WD	C-1	NOTE 8
A224	File	F-6	B-1	P-1	P-1	P-1	P-1	C-1	
A226	Finance Director	F-1A	B-1	P-1	WC-1	WC-1	WC-1	C-1	
A227	Office	F-1A	B-1	P-1	P-1	P-1	P-1	C-1	
A228	Office	F-1A	B-1	P-1	P-1	P-1	P-1	C-1	
A229	Office	F-1A	B-1	P-1	P-1	P-1	P-1	C-1	
A231	Finance	F-1A	B-1	WC-2	P-1	P-1	P-1	C-1	
A232	Stor.	F-6	B-1	P-1	P-1	P-1	P-1	C-1	NOTE 2
A233	Stor.	F-6	B-1	P-1	P-1	P-1	P-1	C-1	
A234	Public Works Office	F-1A	B-1	P-1	P-1	P-1	P-1	C-1	
A236	Public Works Director	F-1A	B-1	WC-1	P-1	WC-1	WC-1	C-1	
A237	Stair	F-5	B-1	P-1	P-1	WC-1	WC-1	C-1	NOTES 1, 3
A238	Office	F-1A	B-1	P-1	P-1	P-1	P-1	C-1	
A239	Office	F-1A	B-1	P-1	P-1	P-1	P-1	C-1	
A241	Office	F-1A	B-1	P-1	P-1	P-1	P-1	C-1	
A242	Stor.	F-6	B-1	P-1	P-1	P-1	P-1	C-1	
A243	Engineering	F-1A	B-1	P-1	P-1	P-1	P-1	C-1	
A244	REC	F-1A	B-1	P-1	P-1	WC-2	P-1	C-1	
A245	Corridor	F-1A	B-1	WC-1	WC-1/WC-2	WC-1	WC-1	C-1	NOTE 1, 3, 7
A246	IT Department	F-1A	B-1	P-1	WC-2	P-1	P-1	C-1	NOTE 2
A247	Conference	F-1A	B-1	P-1	P-1	P-1	P-1	C-1	
A248	Stor.	F-6	B-1	P-1	P-1	P-1	P-1	C-1	
A249	Server Room	F-6	B-1	P-1	P-1	P-1	P-1	C-4	
A251	Office	F-1A	B-1	P-1	P-1	P-1	P-1	C-1	
A252	Office	F-1A	B-1	P-1	P-1	P-1	P-1	C-1	
A253	Office	F-1A	B-1	P-1	P-1	P-1	P-1	C-1	
A254	Office	F-1A	B-1	P-1	P-1	P-1	P-1	C-1	
A255	IT Director	F-1A	B-1	WC-1	P-1	P-1	WC-1	C-1	

FINISH SCHEDULE NOTES

GENERAL NOTES:

A. FINISHES IN VESTIBULE AND RECESSES ALONG CORRIDOR SHALL HAVE THE SAME FINISHES AS THE ADJACENT CORRIDOR UNLESS OTHERWISE NOTED.

NOTE:

NOTES FOR FINISH SCHEDULE SHEETS ONLY / ALL NOTES WILL NOT NECESSARILY BE USED ON THIS SHEET

DOOR SCHEDULE - LEVEL 02

			Door							Frame						
	Mark	Construction Type	Width	Height	Door Material	Thickness	Door Finish	Fire Rating	HDW	Frame Type	Frame Material	Frame Finish	Jamb Detail	Head Detail	NOTE	Glazing Type
7 5 5	A201	F	3' - 0"	8' - 10"	SCWD	0' - 1 3/4"	PRE-FIN	45 MIN	110	01	HM	PAINT	4/A9.20	4/A9.20		
	A202	FG1	3' - 0"	8' - 10"	SCWD	0' - 1 3/4"	PRE-FIN		103	10	HM	PAINT	4/A9.20	4/A9.20		CT
	A204	F	3' - 0"	8' - 10"	SCWD	0' - 1 3/4"	PRE-FIN		112	01	HM	PAINT	4/A9.20	4/A9.20		
	A206	F	3' - 0"	8' - 10"	SCWD	0' - 1 3/4"	PRE-FIN		112	01	HM	PAINT	4/A9.20	4/A9.20		
	A208	F	3' - 0"	8' - 10"	SCWD	0' - 1 3/4"	PRE-FIN		106	01	HM	PAINT	4/A9.20	4/A9.20		
	A211	F	3' - 0"	8' - 10"	SCWD	0' - 1 3/4"	PRE-FIN		108	01	HM	PAINT	4/A9.20	4/A9.20		
	A212	FG1	3' - 0"	8' - 10"	SCWD	0' - 1 3/4"	PRE-FIN		103	07	HM	PAINT	4/A9.20	4 & 5/A9.20		CT
	A213	FG	3' - 0"	8' - 10"	SCWD	0' - 1 3/4"	PRE-FIN		103	13	HM	PAINT	4/A9.20	4/A9.20		CT
	A214	F	3' - 0"	8' - 10"	SCWD	0' - 1 3/4"	PRE-FIN		106	01	HM	PAINT	4/A9.20	4/A9.20		
	A216	FG1	3' - 0"	8' - 10"	SCWD	0' - 1 3/4"	PRE-FIN		104	07	HM	PAINT	13/A9.20	13 & 5/A9.20		CT
	A217	FG1	3' - 0"	8' - 8"	SCWD	0' - 1 3/4"	PRE-FIN		102	12	HM	PAINT	4/A9.20	4/A9.20	NOTE 1	CT
	A218	FG1	3' - 0"	8' - 10"	SCWD	0' - 1 3/4"	PRE-FIN		104	07	HM	PAINT	4/A9.20	4 & 5/A9.20		CT
	A219	FG1	3' - 0"	8' - 10"	SCWD	0' - 1 3/4"	PRE-FIN		104	07	HM	PAINT	4/A9.20	4 & 5/A9.20		CT
	A222	FG1	3' - 0"	8' - 10"	SCWD	0' - 1 3/4"	PRE-FIN		104	07	HM	PAINT	13/A9.20	13 & 5/A9.20		CT
	A223	FG1	3' - 0"	8' - 10"	SCWD	0' - 1 3/4"	PRE-FIN		104	06	HM	PAINT	13/A9.20	13 & 5/A9.20		CT
	A224	F	3' - 0"	8' - 10"	SCWD	0' - 1 3/4"	PRE-FIN		106	01	HM	PAINT	4/A9.20	4/A9.20		
	A226	FG1	3' - 0"	8' - 10"	SCWD	0' - 1 3/4"	PRE-FIN		104	07	HM	PAINT	4/A9.20	4 & 5/A9.20		
	A227	FG1	3' - 0"	8' - 10"	SCWD	0' - 1 3/4"	PRE-FIN		104	07	HM	PAINT	4/A9.20	4 & 5/A9.20		CT
	A228	FG1	3' - 0"	8' - 10"	SCWD	0' - 1 3/4"	PRE-FIN		104	07	HM	PAINT	4/A9.20	4 & 5/A9.20		CT
	A229	FG1	3' - 0"	8' - 10"	SCWD	0' - 1 3/4"	PRE-FIN		104	07	HM	PAINT	4/A9.20	4 & 5/A9.20		CT
	A231	FG1	3' - 0"	8' - 10"	SCWD	0' - 1 3/4"	PRE-FIN		102	11	HM	PAINT	4/A9.20	4/A9.20	NOTE 1	CT
	A232	F	3' - 0"	8' - 10"	SCWD	0' - 1 3/4"	PRE-FIN		106	01	HM	PAINT	4/A9.20	4/A9.20		
	A233	F	3' - 0"	8' - 10"	SCWD	0' - 1 3/4"	PRE-FIN		106	01	HM	PAINT	4/A9.20	4/A9.20		
	A234	FG1	3' - 0"	8' - 10"	SCWD	0' - 1 3/4"	PRE-FIN		102	10	HM	PAINT	4/A9.20	4 & 5/A9.20	NOTE 1	CT
	A236	FG1	3' - 0"	8' - 10"	SCWD	0' - 1 3/4"	PRE-FIN		104	07	HM	PAINT	4/A9.20	4 & 5/A9.20		CT
A238	FG1	3' - 0"	8' - 10"	SCWD	0' - 1 3/4"	PRE-FIN		104	07	HM	PAINT	4/A9.20	4 & 5/A9.20		CT	
A241	FG1	3' - 0"	8' - 10"	SCWD	0' - 1 3/4"	PRE-FIN		104	07	HM	PAINT	4/A9.20	4 & 5/A9.20		CT	
A242	F	3' - 0"	8' - 10"	SCWD	0' - 1 3/4"	PRE-FIN		106	01	HM	PAINT	4/A9.20	4/A9.20			
A244	FG1	3' - 0"	8' - 10"	SCWD	0' - 1 3/4"	PRE-FIN		102	11	HM	PAINT	4/A9.20	4/A9.20	NOTE 1	CT	
A246	FG1	3' - 0"	8' - 10"	SCWD	0' - 1 3/4"	PRE-FIN		102	14	HM	PAINT	4/A9.20	4/A9.20	NOTE 1	CT	
A247	FG1	3' - 0"	8' - 10"	SCWD	0' - 1 3/4"	PRE-FIN		103	16	HM	PAINT	4/A9.20	4 & 5/A9.20		CT	
A248	F	3' - 0"	8' - 10"	SCWD	0' - 1 3/4"	PRE-FIN		106	01	HM	PAINT	4/A9.20	4/A9.20			
A249	F	3' - 0"	8' - 10"	SCWD	0' - 1 3/4"	PRE-FIN		102	01	HM	PAINT	4/A9.20	4/A9.20	NOTE 1		
A251	FG1	3' - 0"	8' - 10"	SCWD	0' - 1 3/4"	PRE-FIN		104	07	HM	PAINT	4/A9.20	4 & 5/A9.20		CT	
A252	FG1	3' - 0"	8' - 10"	SCWD	0' - 1 3/4"	PRE-FIN		104	07	HM	PAINT	4/A9.20	4 & 5/A9.20		CT	
A253	FG1	3' - 0"	8' - 10"	SCWD	0' - 1 3/4"	PRE-FIN		104	15	HM	PAINT	4/A9.20	4 & 5/A9.20		CT	
A254	FG1	3' - 0"	8' - 10"	SCWD	0' - 1 3/4"	PRE-FIN		104	15	HM	PAINT	4/A9.20	4 & 5/A9.20		CT	
A255	FG1	3' - 0"	8' - 10"	SCWD	0' - 1 3/4"	PRE-FIN		104	06	HM	PAINT	4/A9.20	4 & 5/A9.20		CT	

DOOR SCHEDULE GENERAL NOTES:

1) REFER TO SHEET A8.11 FOR DOOR AND FRAME TYPES, TYPICAL.
2) ALL INTERIOR DOOR SHALL BE STAINED (S-1)

DOOR SCHEDULE NOTES:

1. CARD READER
2. REMOTE PUSH BUTTON ACCESS

LEGEND:

SG SECURITY GLASS
CT CLEAR TEMPERED
CIIR CLEAR INSULATED IMPACT RESISTANT GLASS
FV FIELD VERIFY
PLAM PLASTIC LAMINATE FINISH
PRE-FIN PRE-FINISHED
ALUM ALUMINUM
HM HOLLOW METAL
SCWD SOLID CORE WOOD DOOR

OPENINGS SHALL BE FULLY GROUTED.

LD PANTED.

WITH PLAN CONDITION AND SPECIFICATION.

IE MOUNTING HEIGHT.

3/16" OF DOOR PULL/PUSH BAR

3/8" OF PUSH PLATE

4/8" OF DEADBOLT

5/8" OF SIGNAGE

F.F.

18" CLEAR MIN. @ PULL SIDE OF DOOR

WALL OR CABINET (TYPICAL)

12" CLEAR MIN. @ PUSH SIDE OF DOOR W/ CLOSER

IF DOOR HAS BOTH A CLOSER AND A LATCH

B114


DOOR NUMBER (BASED ON ROOM NUMBER)

DOOR ID SYMBOL (REFER TO FLOOR PLAN)

4" TYPICAL (UNLESS NOTED OTHERWISE) OR CENTER DOOR IN WALL (REFER TO PLAN)

C:\Users\mikenhuang.CRE8H0U51\OneDrive\NEW DEER PARK CITY HALL CENTRAL_mikehuang.rtf

C:\Users\mishuang_CRE8\Documents\NEW DEER PARK CITY HALL CENTRAL_Markiang.rvt 2/7/2017 3:27:56 PM

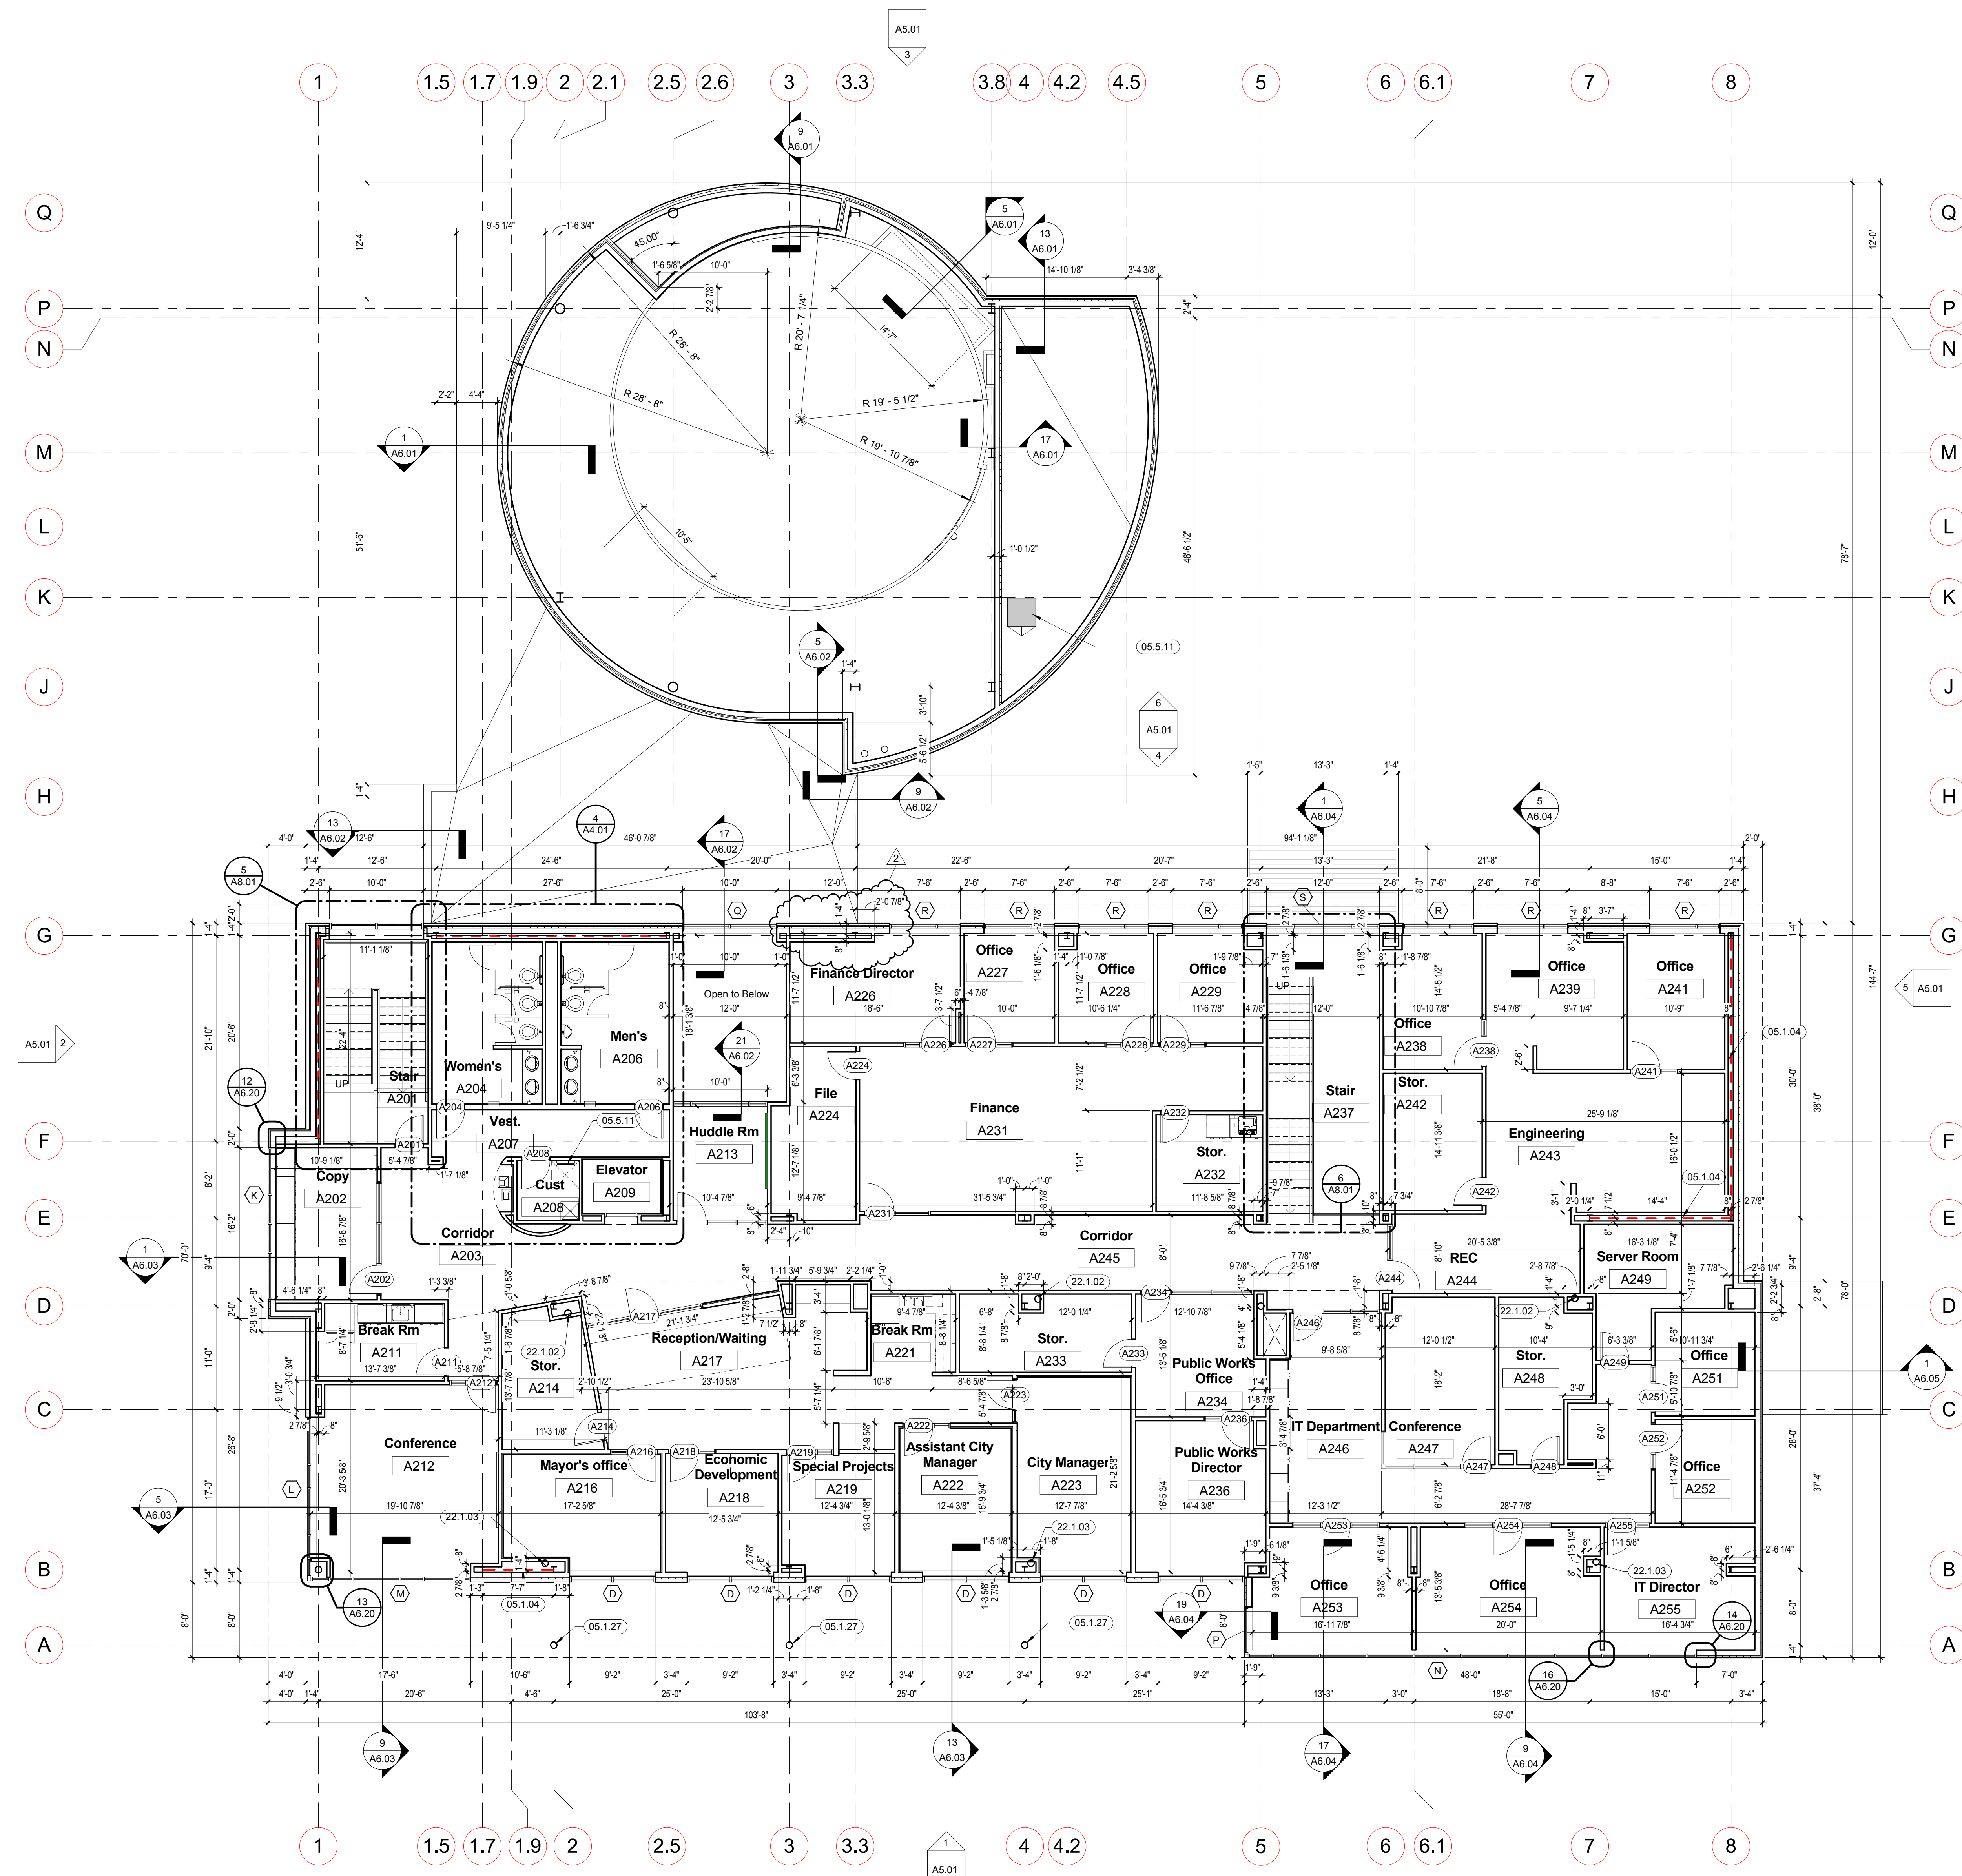

GENERAL NOTES

1. TYPE 2A PARTITION IS TYPICAL. WALLS NOT DESIGNATED SHALL BE TYPE 2A. FREE STANDING COLUMN ENCLOSURES SHALL BE PARTITION TYPE 6A TYPICAL. U.N.O. COLUMNS ADJACENT TO PARTITIONS SHALL APPEARANCE U.N.O.

2. ALL INTERIOR DIMENSIONS ARE TAKEN FROM FINISH FACE TO FINISH FACE OF PARTITION UNLESS NOTED OTHERWISE. RE: PARTITION TYPE SHEET FOR ADDITIONAL INFORMATION.

3. REFER TO ENLARGED PLANS FOR ADDITIONAL DIMENSIONS AND INFORMATION.

cre8 ARCHITECTS

3815 Morrisroe Boulevard
Suite 123
Houston, Texas 77006
713.528.2621 (2736)
713.528.3199 fax

Copyright © 2003 cre8 architects

This document and the ideas and designs incorporated herein, as an instrument of professional service, is the property of cre8 architects, and is not to be used, in whole or in part, for any project without the written authorization of cre8 architects.

Keyed notes

KEYED NOTE	DESCRIPTION
05.1.04	WIND BRACING, SEE STRUCTURAL DRAWINGS.
05.1.27	PAINTED STRUCTURAL STEEL COLUMN
05.5.11	ROOF LADDER AND ROOF HATCH. SEE 13/A11.01.
09.8.01	FIXED ACOUSTIC WALL PANELS (1" THICK) WP-1
10.4.01	FIRE EXTINGUISHER CABINET. CONFIRM LOCATION WITH ARCHITECT PRIOR TO INSTALLATION. REFER TO 2/A14.01.
22.1.02	ROOF DRAIN
22.1.03	OVERFLOW DRAIN

NEW DEER PARK CITY HALL

710 E. San Augustine Street Deer Park, TX 77536

CITY OF DEER PARK

Revision	Issue	Date
2	ADDENDUM 02	2016.12.05

Sheet Information

Date

FEBRUARY 7, 2016

Job Number

15-007

Drawn

Author

Checked

Checker

Approved

Approver

Title

LEVEL 02 - FLOOR PLAN

A2.02.1

CONSTRUCTION SET

Plan North

LEVEL 02
1/8" = 1'-0"



LEVEL 02 - CASEWORK, EQUIPMENT AND FLOOR
PATTERN PLAN
1/8" = 1'-0"

GENERAL NOTES

1. NOTE: CONTRACTOR TO PROVIDE BLOCKING IN PARTITIONS AS REQUIRED TO SUPPORT CABINETS AND OTHER WALL HUNG EQUIPMENT.

Keyed notes

KEYED NOTE	DESCRIPTION
06.1.52H	PROVIDE PAINTED 8'-0" HIGH 3/4" PLYWOOD.



3815 Montrose Boulevard
Suite 123
Houston, Texas 77006
713.528.cre8 (2738)
713.528.3198 fax

Copyright ©2003 cre8 architects

This document and the ideas and designs incorporated herein, as an instrument of professional service, is the property of cre8 architects, and is not to be used, in whole or in part for any project without the written authorization of cre8 architects.

NEW DEER PARK CITY HALL

710 E. San Augustine Street Deer Park, TX 77536
CITY OF DEER PARK

ABBREVIATION LEGEND

F.D. -	FLOOR DRAIN (SEE PLUMBING DRAWINGS)
HB -	HORIZONTAL BLIND
MB8 -	MARKER BOARD 8'-0" L
MIRROR -	MIRROR 24"WX54"H @ 1'-0" A.F.F.
MR -	MOP RACK
MRK -	MAGNETIC DRY ERASE MARKER SURFACE (LC-2)
MS-1 -	30"W x 24"D x 84"H HEAVY DUTY METAL SHELF
MS-2 -	30"W x 18"D x 84"H HEAVY DUTY METAL SHELF
REF -	REFRIGERATOR
TB4 -	TACKBOARD 4'-0" BOTTOM OF TB 3'-0" A.F.F.
TB6 -	TACKBOARD 6'-0" WIDE
TB12 -	TACKBOARD 12'-0" WIDE
WS-1 -	WINDOW SHADE FULL HEIGHT



Revision	Issue	Date
2	ADDENDUM 02	2016.12.05
3	ADDENDUM 03	20161212

Sheet Information	
Date	FEBRUARY 7, 2016
Job Number	15-007
Drawn	Author
Checked	Checker
Approved	Approver


LEVEL 02
CASEWORK,
EQUIPMENT AND
FLOOR PATTERN
PLAN


Sheet

A2.02.2


CONSTRUCTION SET

Plan
North

 

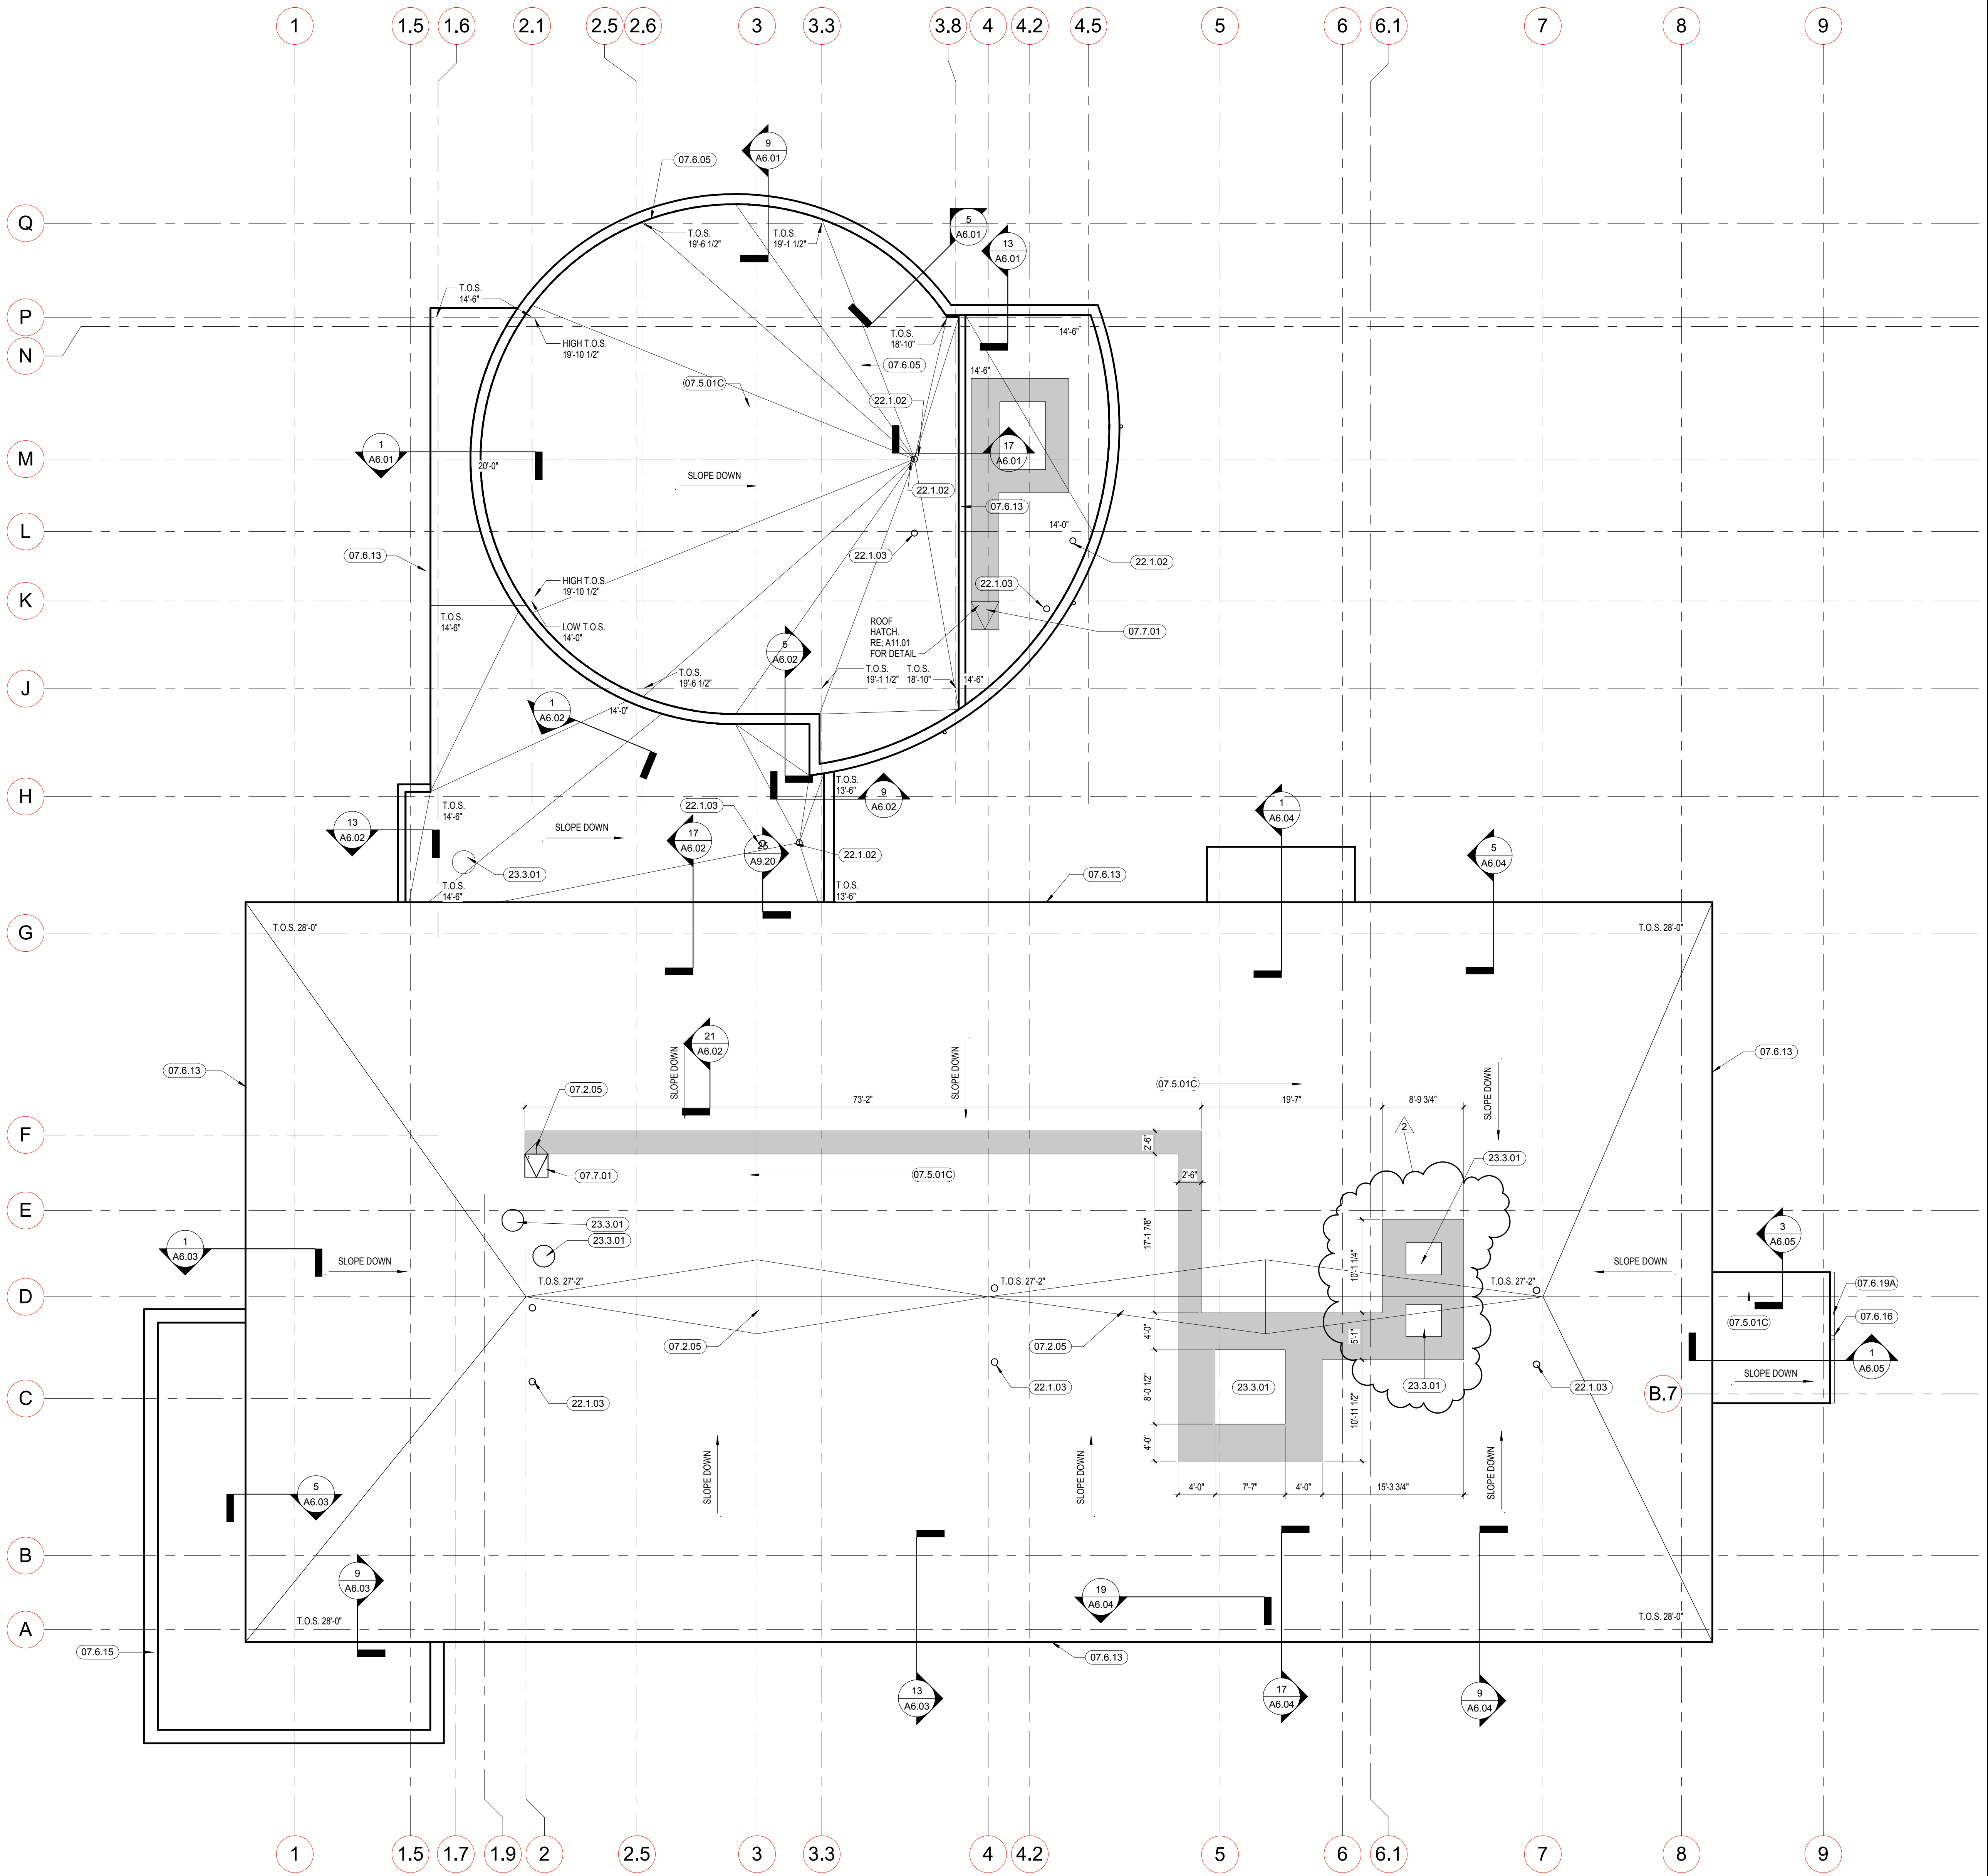

Keyed notes	
KEYED NOTE	DESCRIPTION
07.2.05	TAPERED INSULATION. SEE ROOF PLAN.
07.5.01C	ROOF MEMBRANE ON 1/2" COVER BOARD ON MINIMUM 3 1/2" POLYISOCYANURATE INSULATION BOARD ON METAL DECK
07.5.04	NEW ROOF TRAFFIC PADS.
07.6.05	PRE-FINISHED METAL COPING ON CONTINUOUS CLEAT.
07.6.13	PREFINISHED METAL FASCIA. SEE A11.01 FOR ADDITIONAL INFORMATION.
07.6.15	PRE-FINISHED METAL COPING
07.6.16	PRE-FINISHED METAL DOWNSPOUT.
07.6.19A	PRE-FINISHED SHEET METAL GUTTER (6"x6") AND SUPPORT
07.7.01	ROOF HATCH. SEE DETAIL A11.01.
22.1.02	ROOF DRAIN
22.1.03	OVERFLOW DRAIN
23.3.01	MECHANICAL EQUIPMENT. SEE MEP DRAWINGS

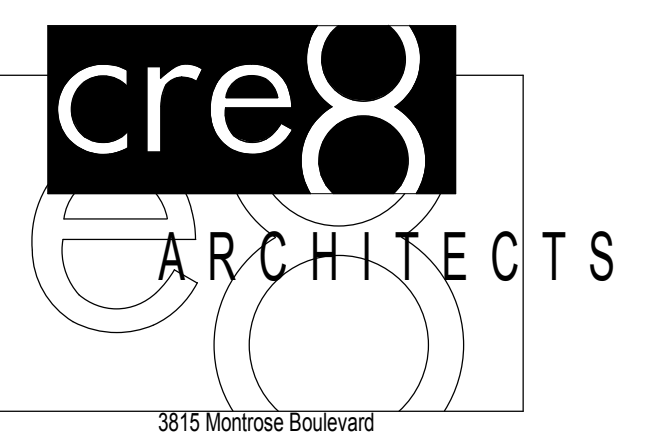


3815 Montrose Boulevard
Suite 123
Houston, Texas 77006
713.528.2868 (2736)
713.528.3199 fax

Copyright © 2003 cre8 architects

This document and the ideas and designs incorporated herein, as an instrument of professional service, is the property of cre8 architects, and is not to be used, in whole or in part for any project without the written authorization of cre8 architects.

NEW DEER PARK CITY HALL

710 E. San Augustine Street Deer Park, TX 77536
CITY OF DEER PARK

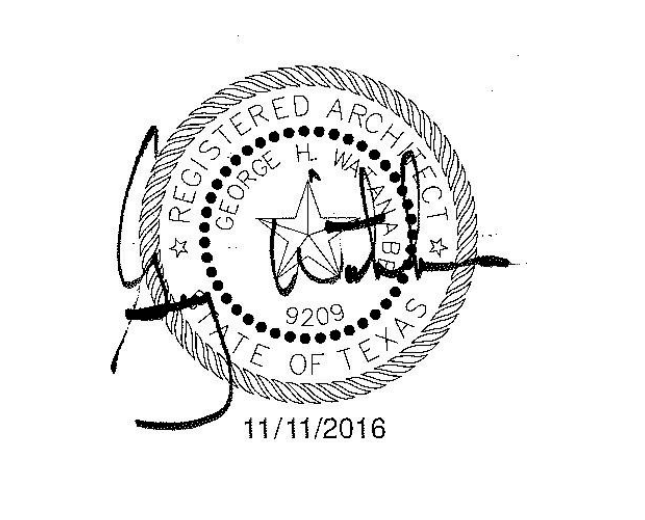

Revision	Issue	Date
2	ADDENDUM 02	2016.12.05

Sheet Information	
Date	FEBRUARY 7, 2016
Job Number	15-007
Drawn	ZH
Checked	George Watanabe
Approved	George Watanabe
Title	

ROOF PLAN








Sheet

A2.11

CONSTRUCTION SET

1 ROOF PLAN
1/8" = 1'-0"



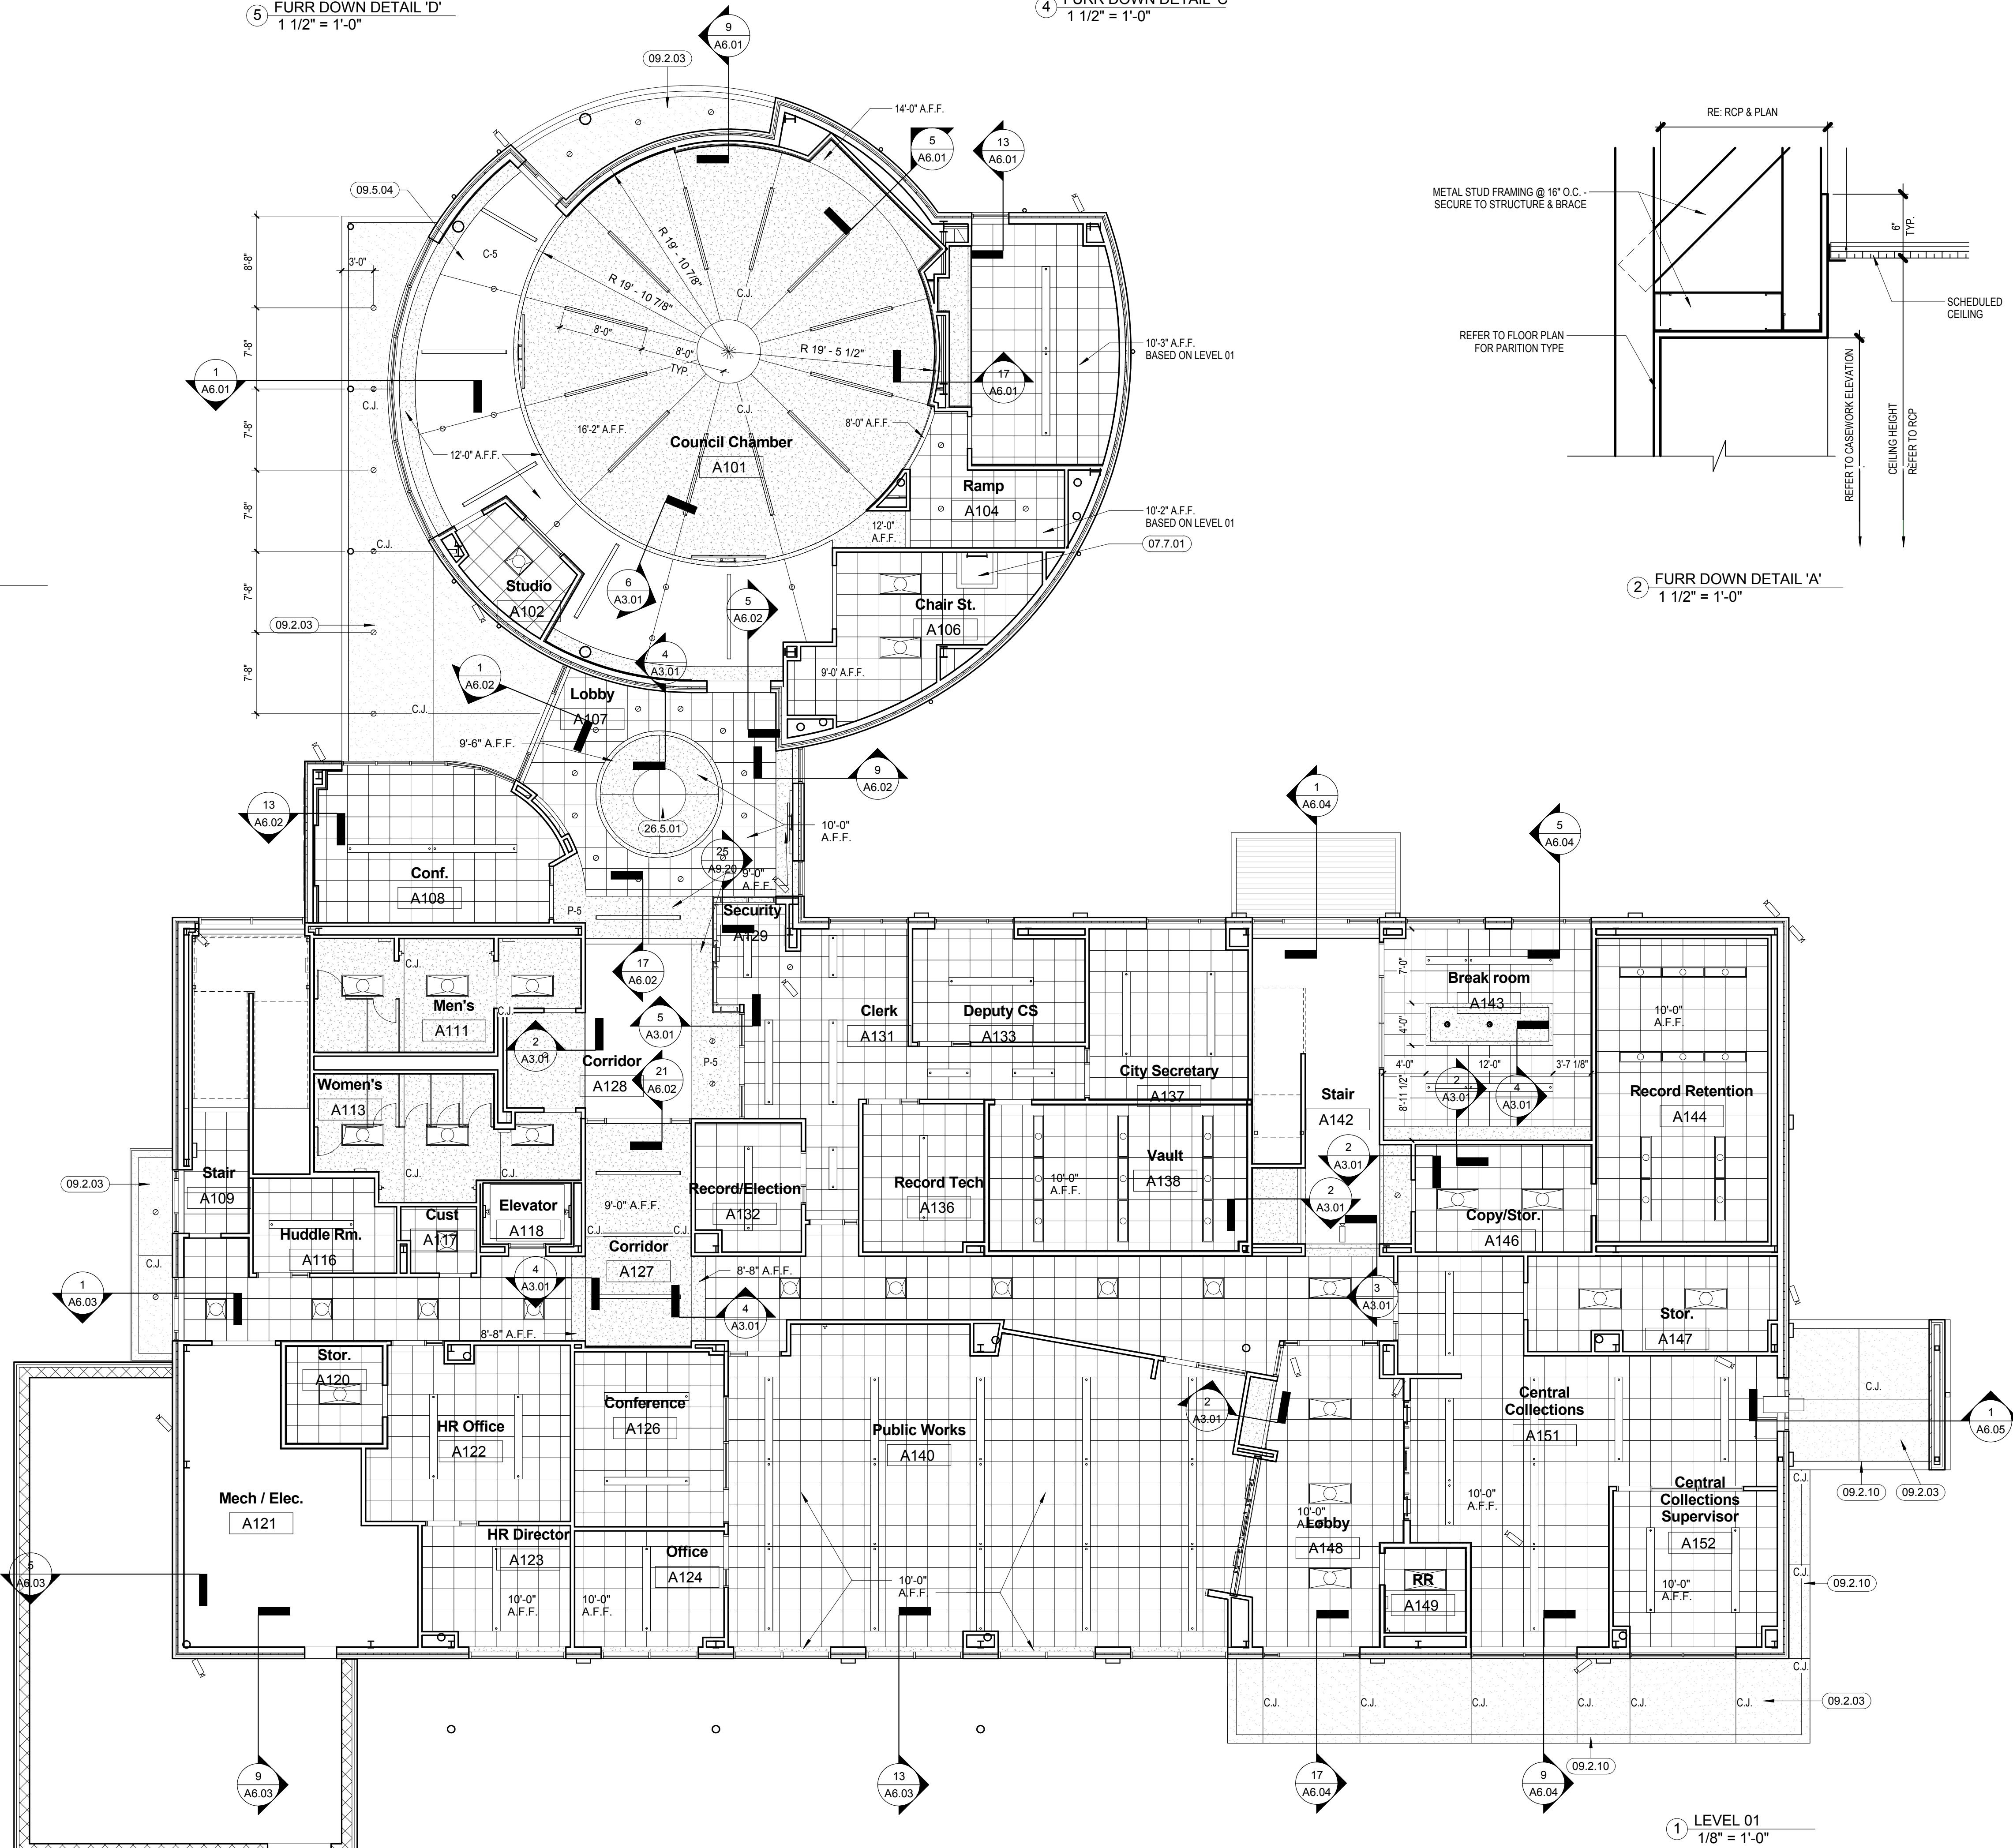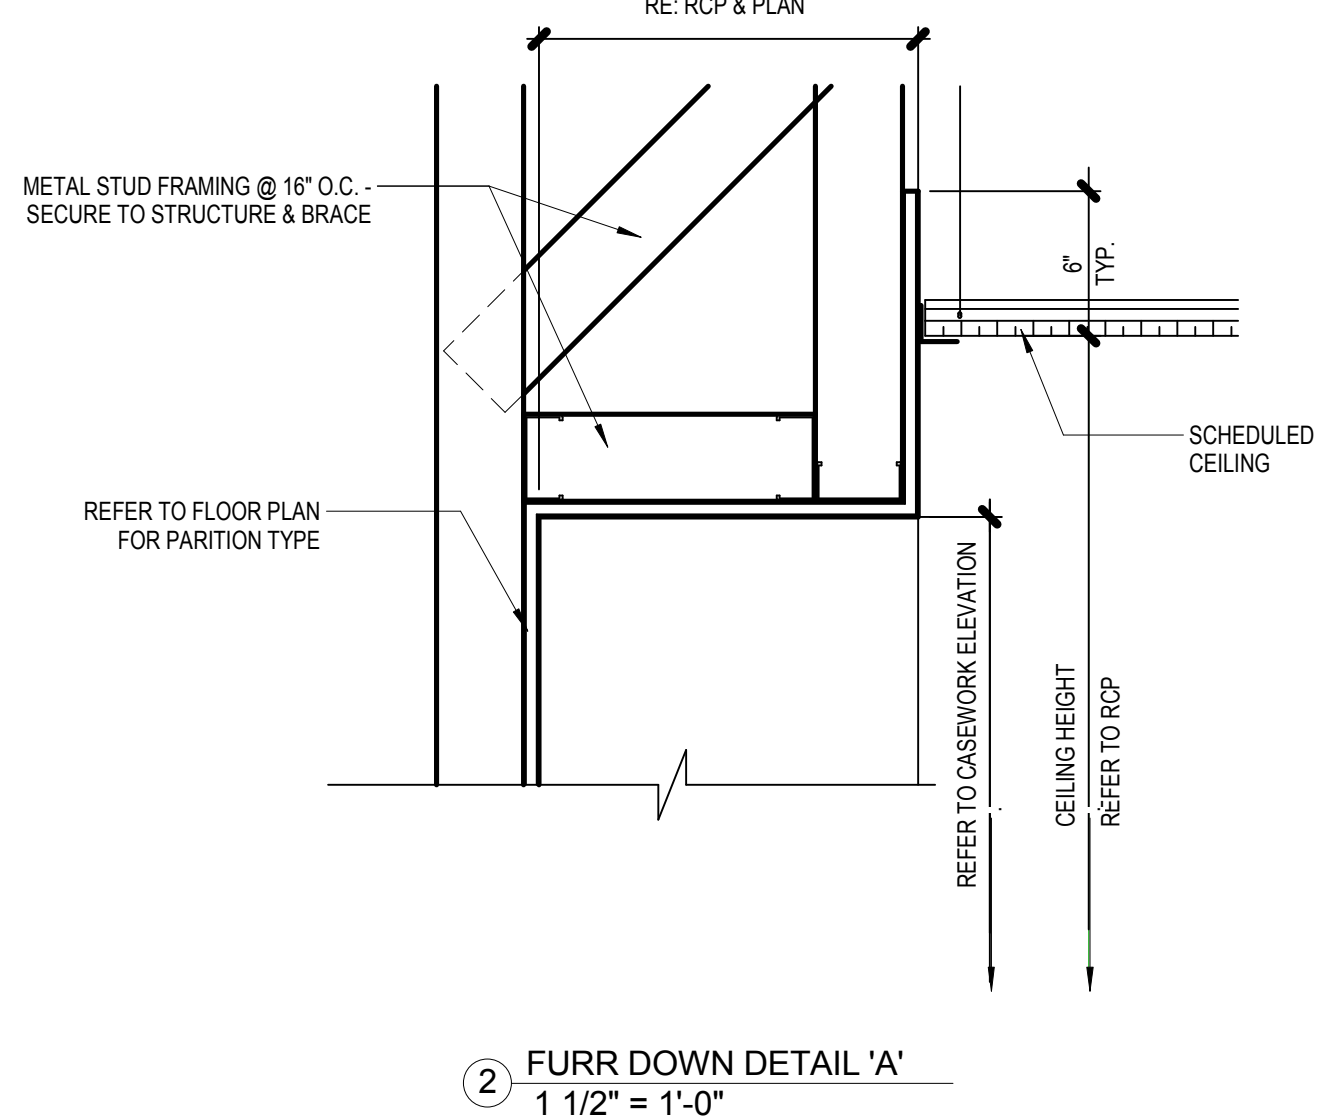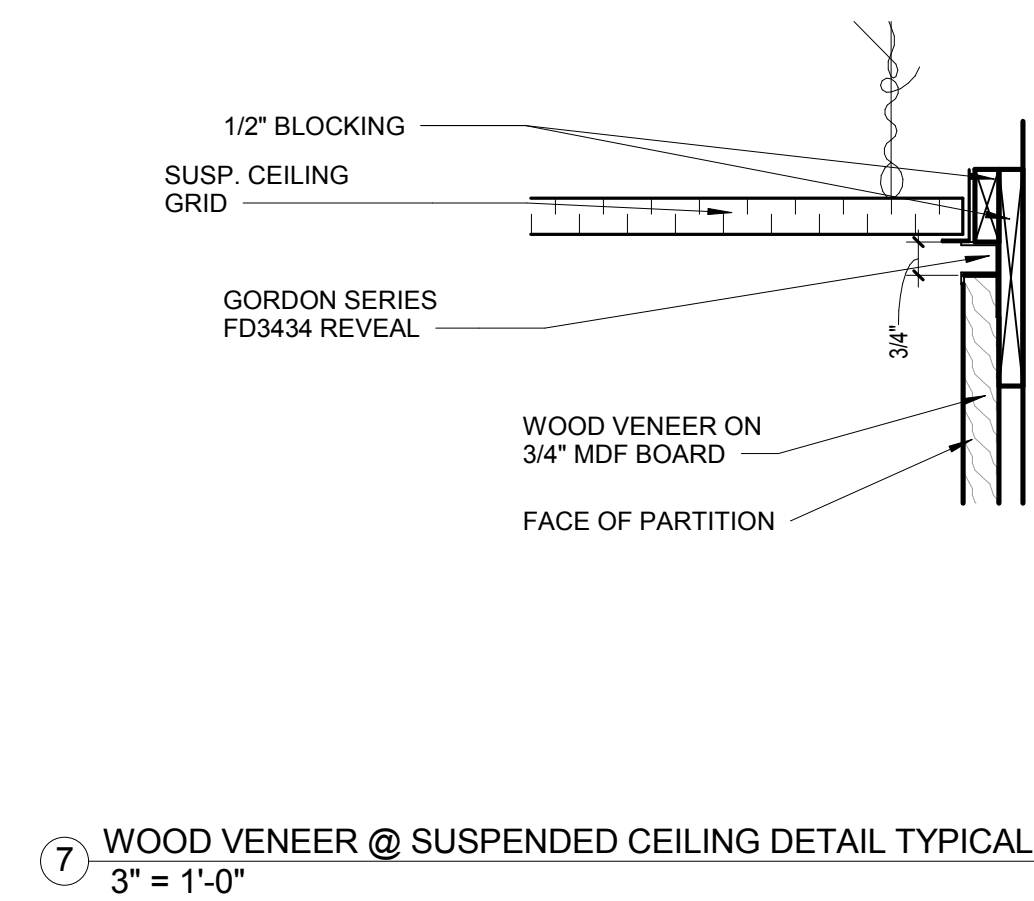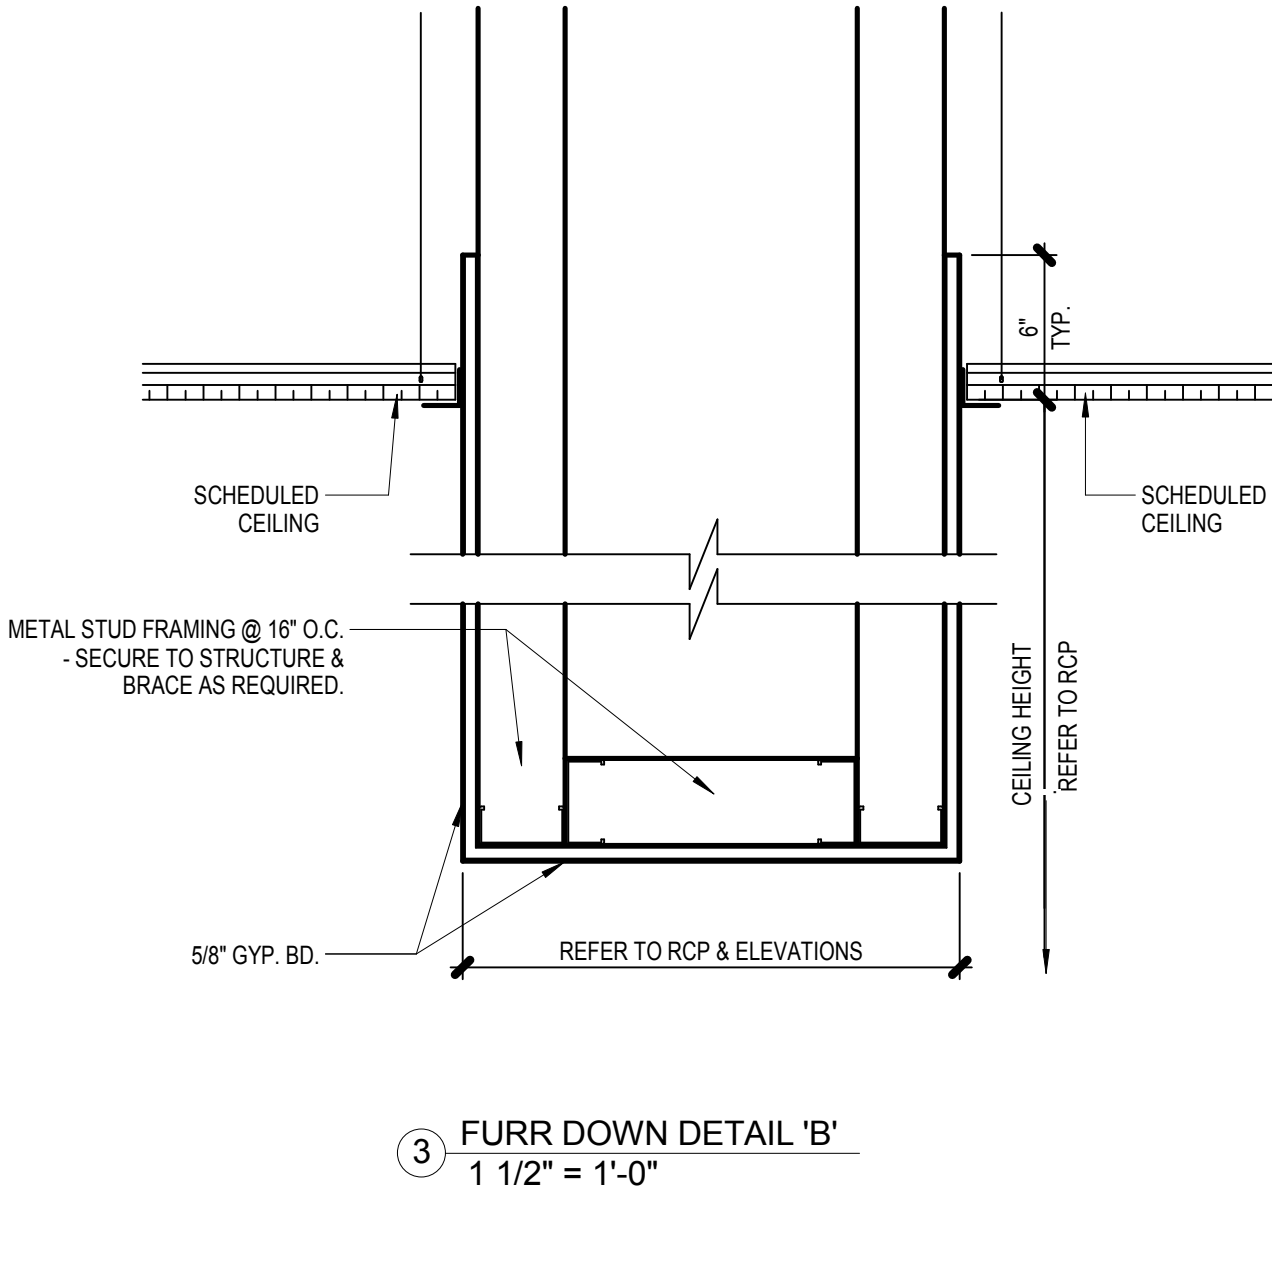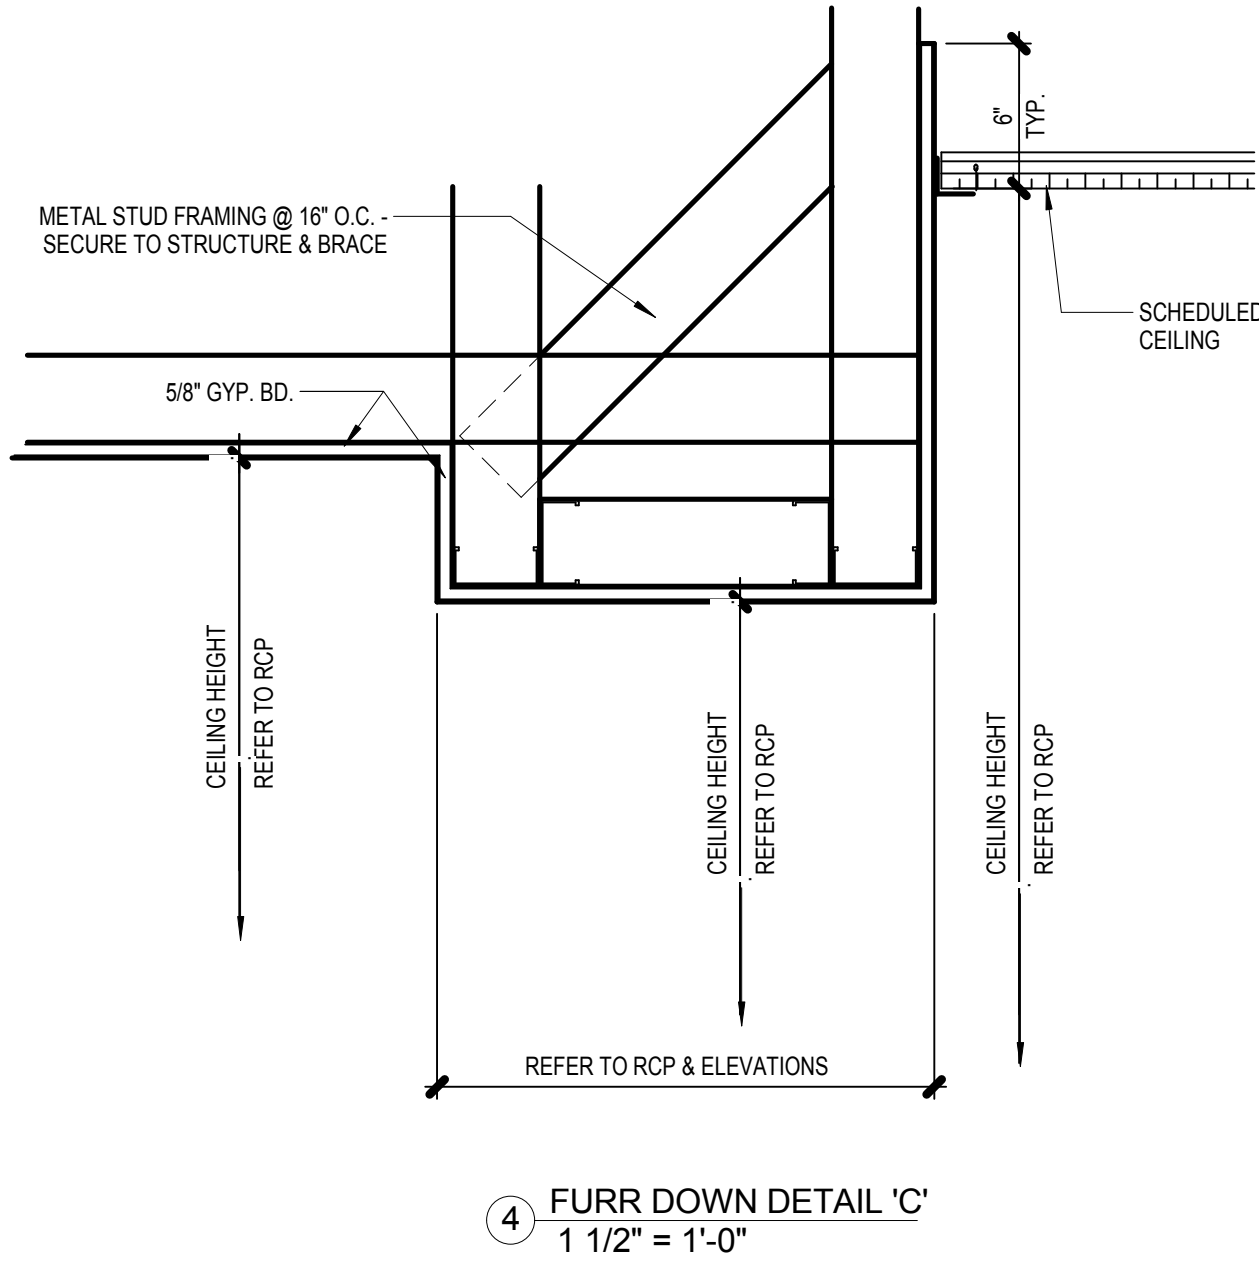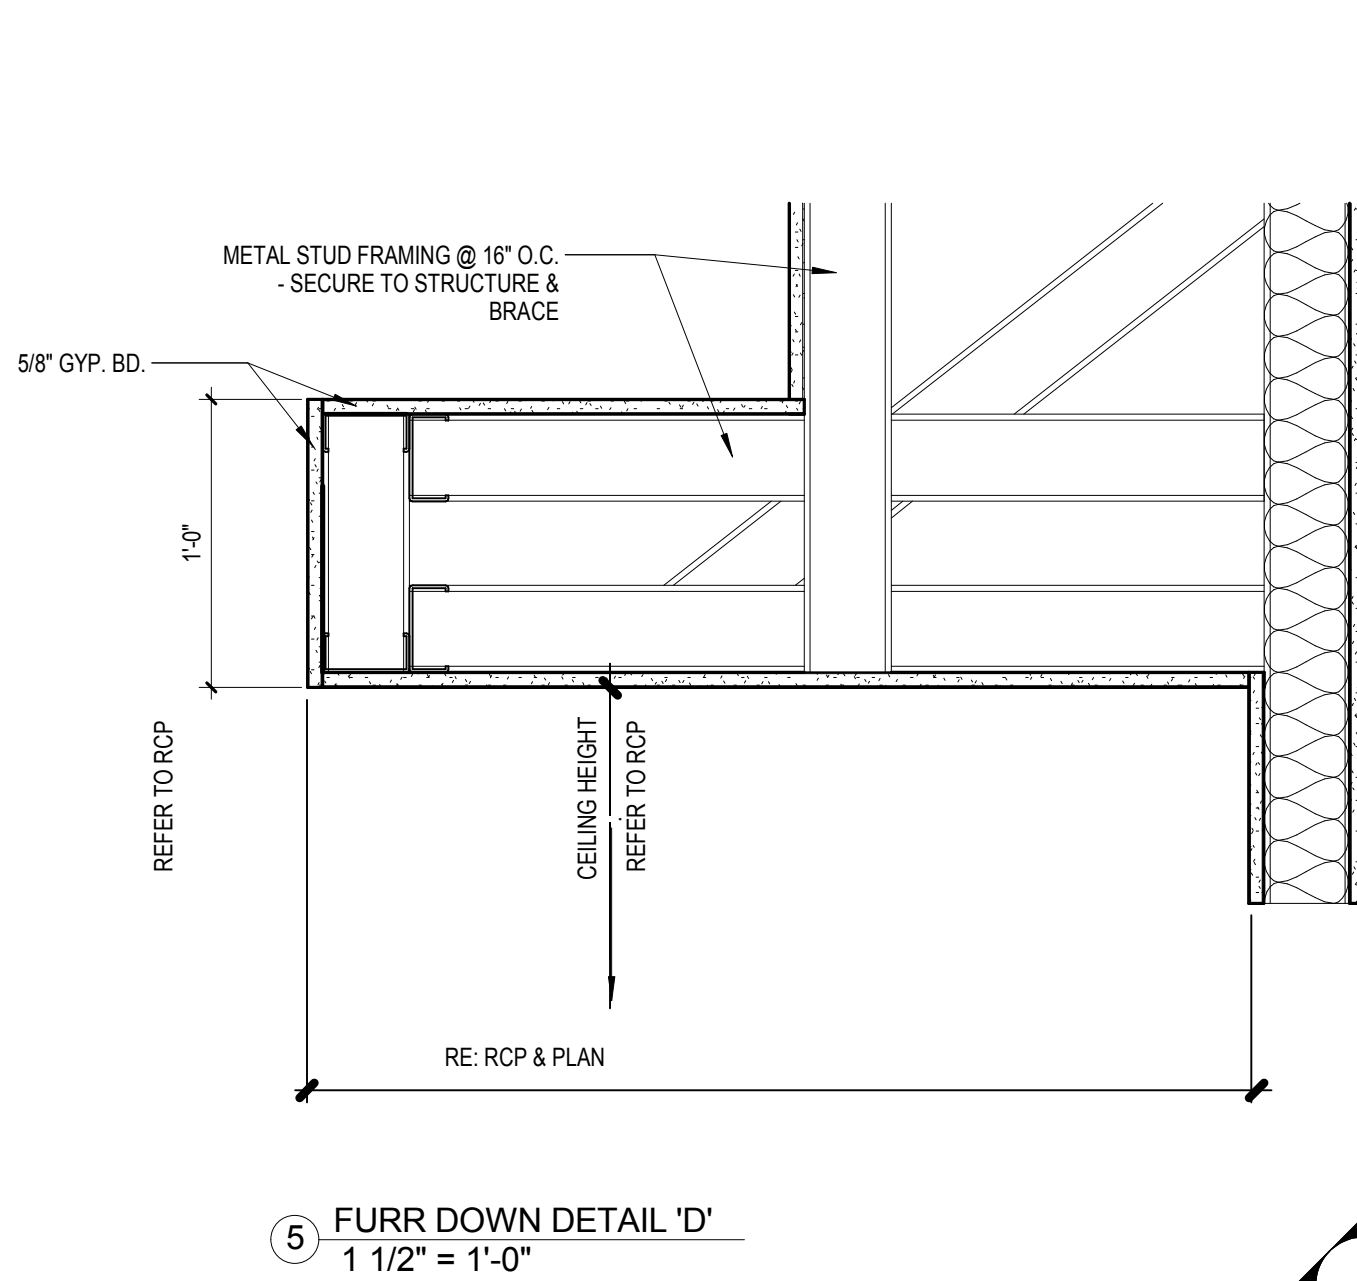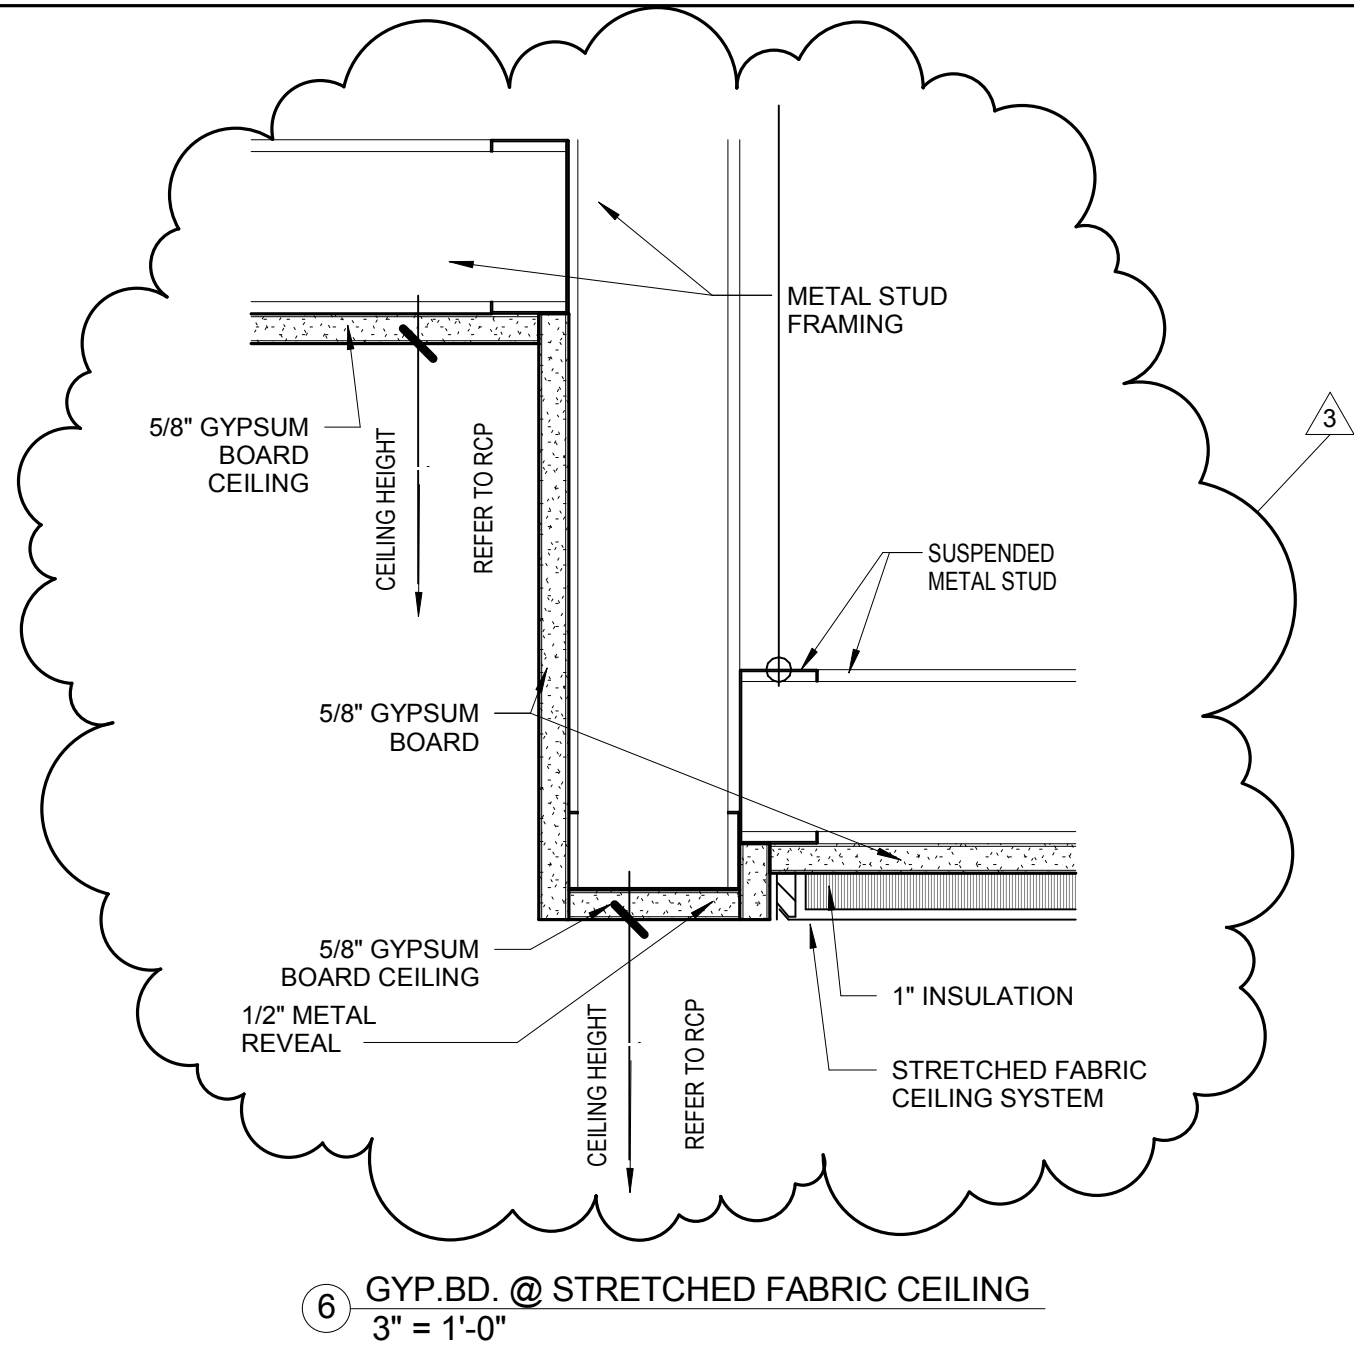

GENERAL NOTES

- ALL CEILING HEIGHTS ARE BASED ON HEIGHT ABOVE FINISH FLOOR.
- NOTIFY ARCHITECT OF ANY DISCREPANCIES BETWEEN ARCHITECTURAL AND ELECTRICAL DRAWINGS PRIOR TO INSTALLATION OF FIXTURES.
- ELECTRICAL FIXTURES ARE DRAWN AS GENERAL TYPES FOR LAYOUT REFERENCE ONLY. REFER TO ELECTRICAL DRAWINGS FOR ACTUAL FIXTURE INFORMATION.
- ALL LAY-IN CEILING ARE AT 9'-0" A.F.F. UNLESS OTHERWISE NOTED.
- REFERENCE MECHANICAL, ELECTRICAL, AND PLUMBING DRAWINGS FOR ADDITIONAL ITEMS NOT LOCATED ON REFLECTED CEILING PLANS.
- PAIN ALL EXPOSED UNTELS.
- CONTRACTOR TO INSTALL CEILING MOUNTED AV. SCREENS.
- REFER TO DETAIL 6/A14.01 FOR CEILING MOUNTED PROJECTOR, TYPICAL.

R.C.P. LEGEND

- 2X2 LAY-IN ACOUSTIC GRID CEILING
- GYP. BD. CEILING
- PLASTER CEILING
- 2X4 RECESSED FLUORESCENT
- 2X4 DIRECT/INDIRECT RECESSED FLUORESCENT
- SUSPENDED DIRECT/INDIRECT FLUORESCENT
- CONTINUOUS SUSPENDED DIRECT/INDIRECT FLUORESCENT
- STRIP FLUORESCENT
- 1X4 RECESSED FLUORESCENT
- RECESSED DOWNLIGHT
- PENDANT
- EXTERIOR WALL-MOUNTED SCONCE
- CEILING MOUNTED PROJECTOR AND BRACKET; RE DETAIL 6/A14.01
- AV SCREEN
- 2'-0" LINEAR STICK FIXTURE
- SUPPLY DIFFUSER
- RETURN REGISTER
- EXHAUST REGISTER

Keyed notes

KEYED NOTE	DESCRIPTION
07.7.01	ROOF HATCH. SEE DETAIL A11.01.
09.2.03	3/4" CEMENT PLASTER (INTEGRAL COLOR) SOFFIT ON GALVANIZED METAL LATH ON 3/4" COLD ROLLED CHANNELS ON 1 1/2" COLD ROLLED CHANNELS. SEE DETAIL 4/A14.01 FOR SOFFIT UPLIFT BRACING.
09.2.10	VENTED SCREED
09.5.04	STRETCHED FABRIC CEILING SYSTEM W/ (1" FIBERGLASS BOARD INSULATION) 3
09.8.01	FIXED ACOUSTIC WALL PANELS (1" THICK) WP-1
26.5.01	SCHEDULED LIGHT FIXTURE. SEE ELECTRICAL DRAWINGS.



3815 Morrisroe Boulevard
Suite 123
Houston, Texas 77006
713.528.2842 (2788)
713.528.3198 fax

Copyright © 2003 cre8 architects

This document and the ideas and designs incorporated herein, as an instrument of professional service, is the property of cre8 architects, and is not to be used, in whole or in part, for any project without the written authorization of cre8 architects.

NEW DEER PARK CITY HALL

710 E. San Augustine Street Deer Park, TX 77536
CITY OF DEER PARK



11/11/2016

Revision	Issue	Date
3	ADDENDUM 03	20161212

Sheet Information	
Date	FEBRUARY 7, 2016
Job Number	15-007
Drawn	AM
Checked	Checker
Approved	Approver

LEVEL 01
REFLECTED
CEILING PLAN AND
FURR DOWN
DETAILS

Sheet
A3.01




CONSTRUCTION SET

This document and the ideas and designs incorporated herein, as an instrument of professional service, is the property of cre8 architects, and is not to be used, in whole or in part for any project without the written authorization of cre8 architects.


R.C.P. LEGEND

- A. ALL CEILING HEIGHTS ARE BASED ON HEIGHT ABOVE FLOOR.
- B. NOTIFY ARCHITECT OF ANY DISCREPANCIES BETWEEN ARCHITECTURAL AND ELECTRICAL DRAWINGS PRIOR TO INSTALLATION OF FIXTURES
- C. ELECTRICAL FIXTURES ARE DRAWN AS GENERAL. CONTRACTOR MAY OBTAIN SPECIFICATIONS ONLY BY REFERENCE TO ELECTRICAL DRAWINGS FOR ACTUAL FIXTURE INFORMATION.
- D. ALL IN-LAY IN CEILINGS ARE AT 9'-0" A.F.F. UNLESS OTHERWISE NOTED
- E. REFERENCE MECHANICAL, ELECTRICAL, AND PLUMBING DRAWINGS FOR ADDITIONAL ITEMS NOT LOCATED ON CEILING. CEILING PLUMBING IS REFERRED TO PLUMBING.
- F. PAINT ALL EXPOSED UNITS.
- G. CONTRACTOR TO INSTALL CEILING MOUNTED AV. SCREENS.
- H. REFERENCE TO DETAIL 6/14.01 FOR CEILING MOUNTED PROJECTOR, TYPICAL.

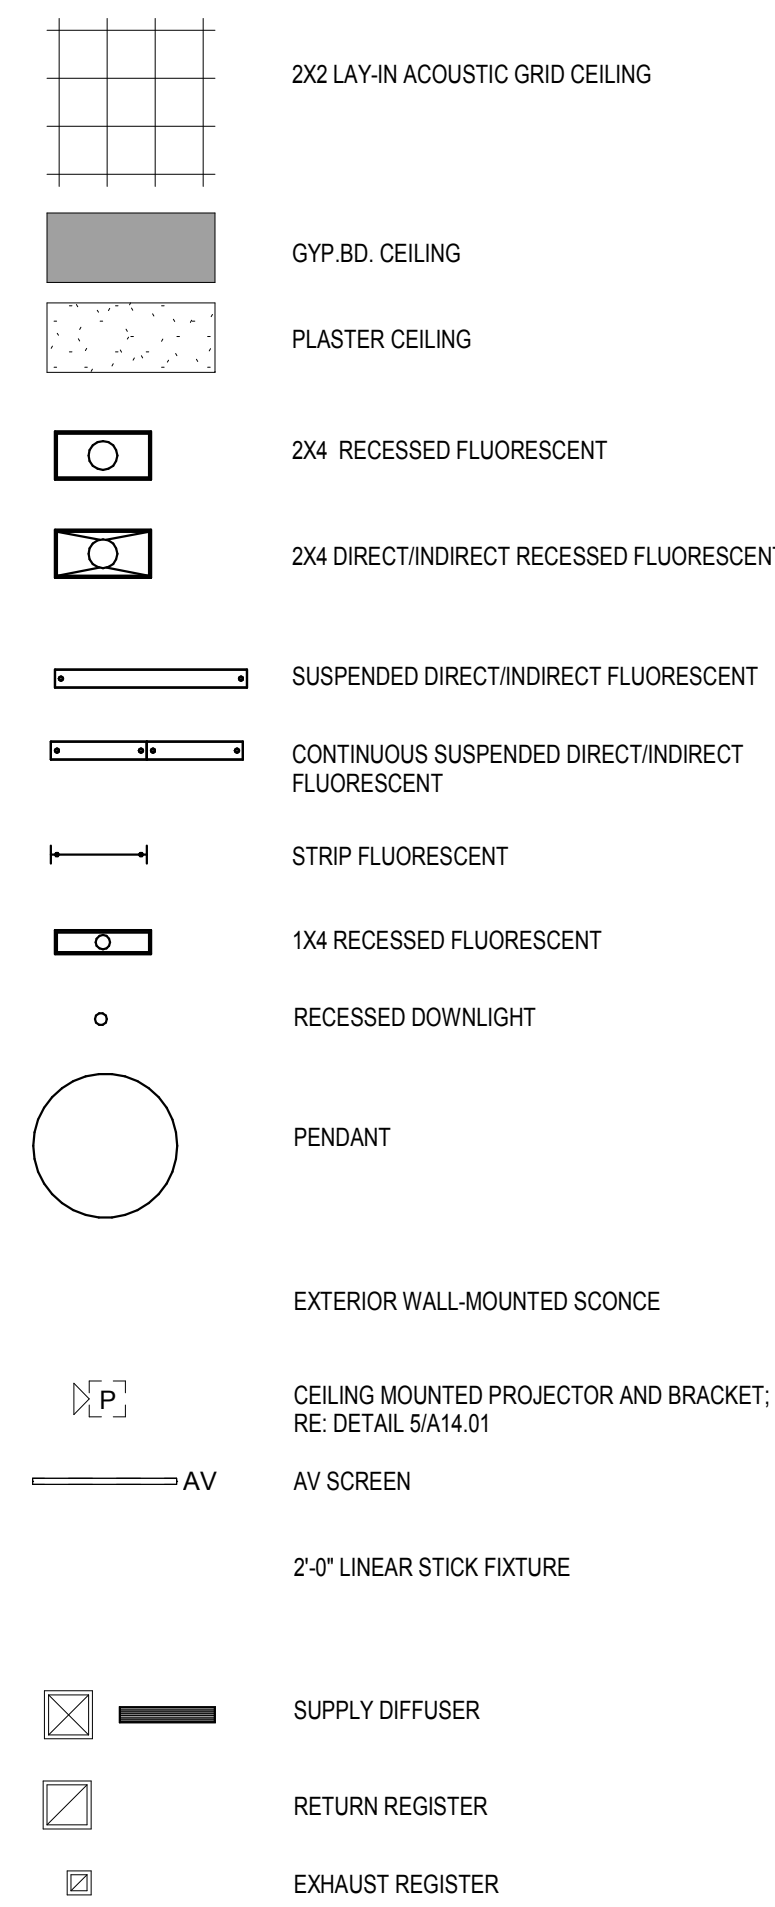

Keyed notes

KEYED NOTE	DESCRIPTION
09.2.03	3/4" CEMENT PLASTER (INTEGRAL COLOR) SOFFIT ON GALVANIZED METAL LATH ON 3/4" COLD ROLLED CHANNELS ON 1 1/2" COLD ROLLED CHANNELS. SEE DETAIL 4/A.14.01 FOR SOFFIT UPLIFT BRACING.
09.2.09	PLASTER CONTROL JOINT
09.2.10	VENTED SCREED

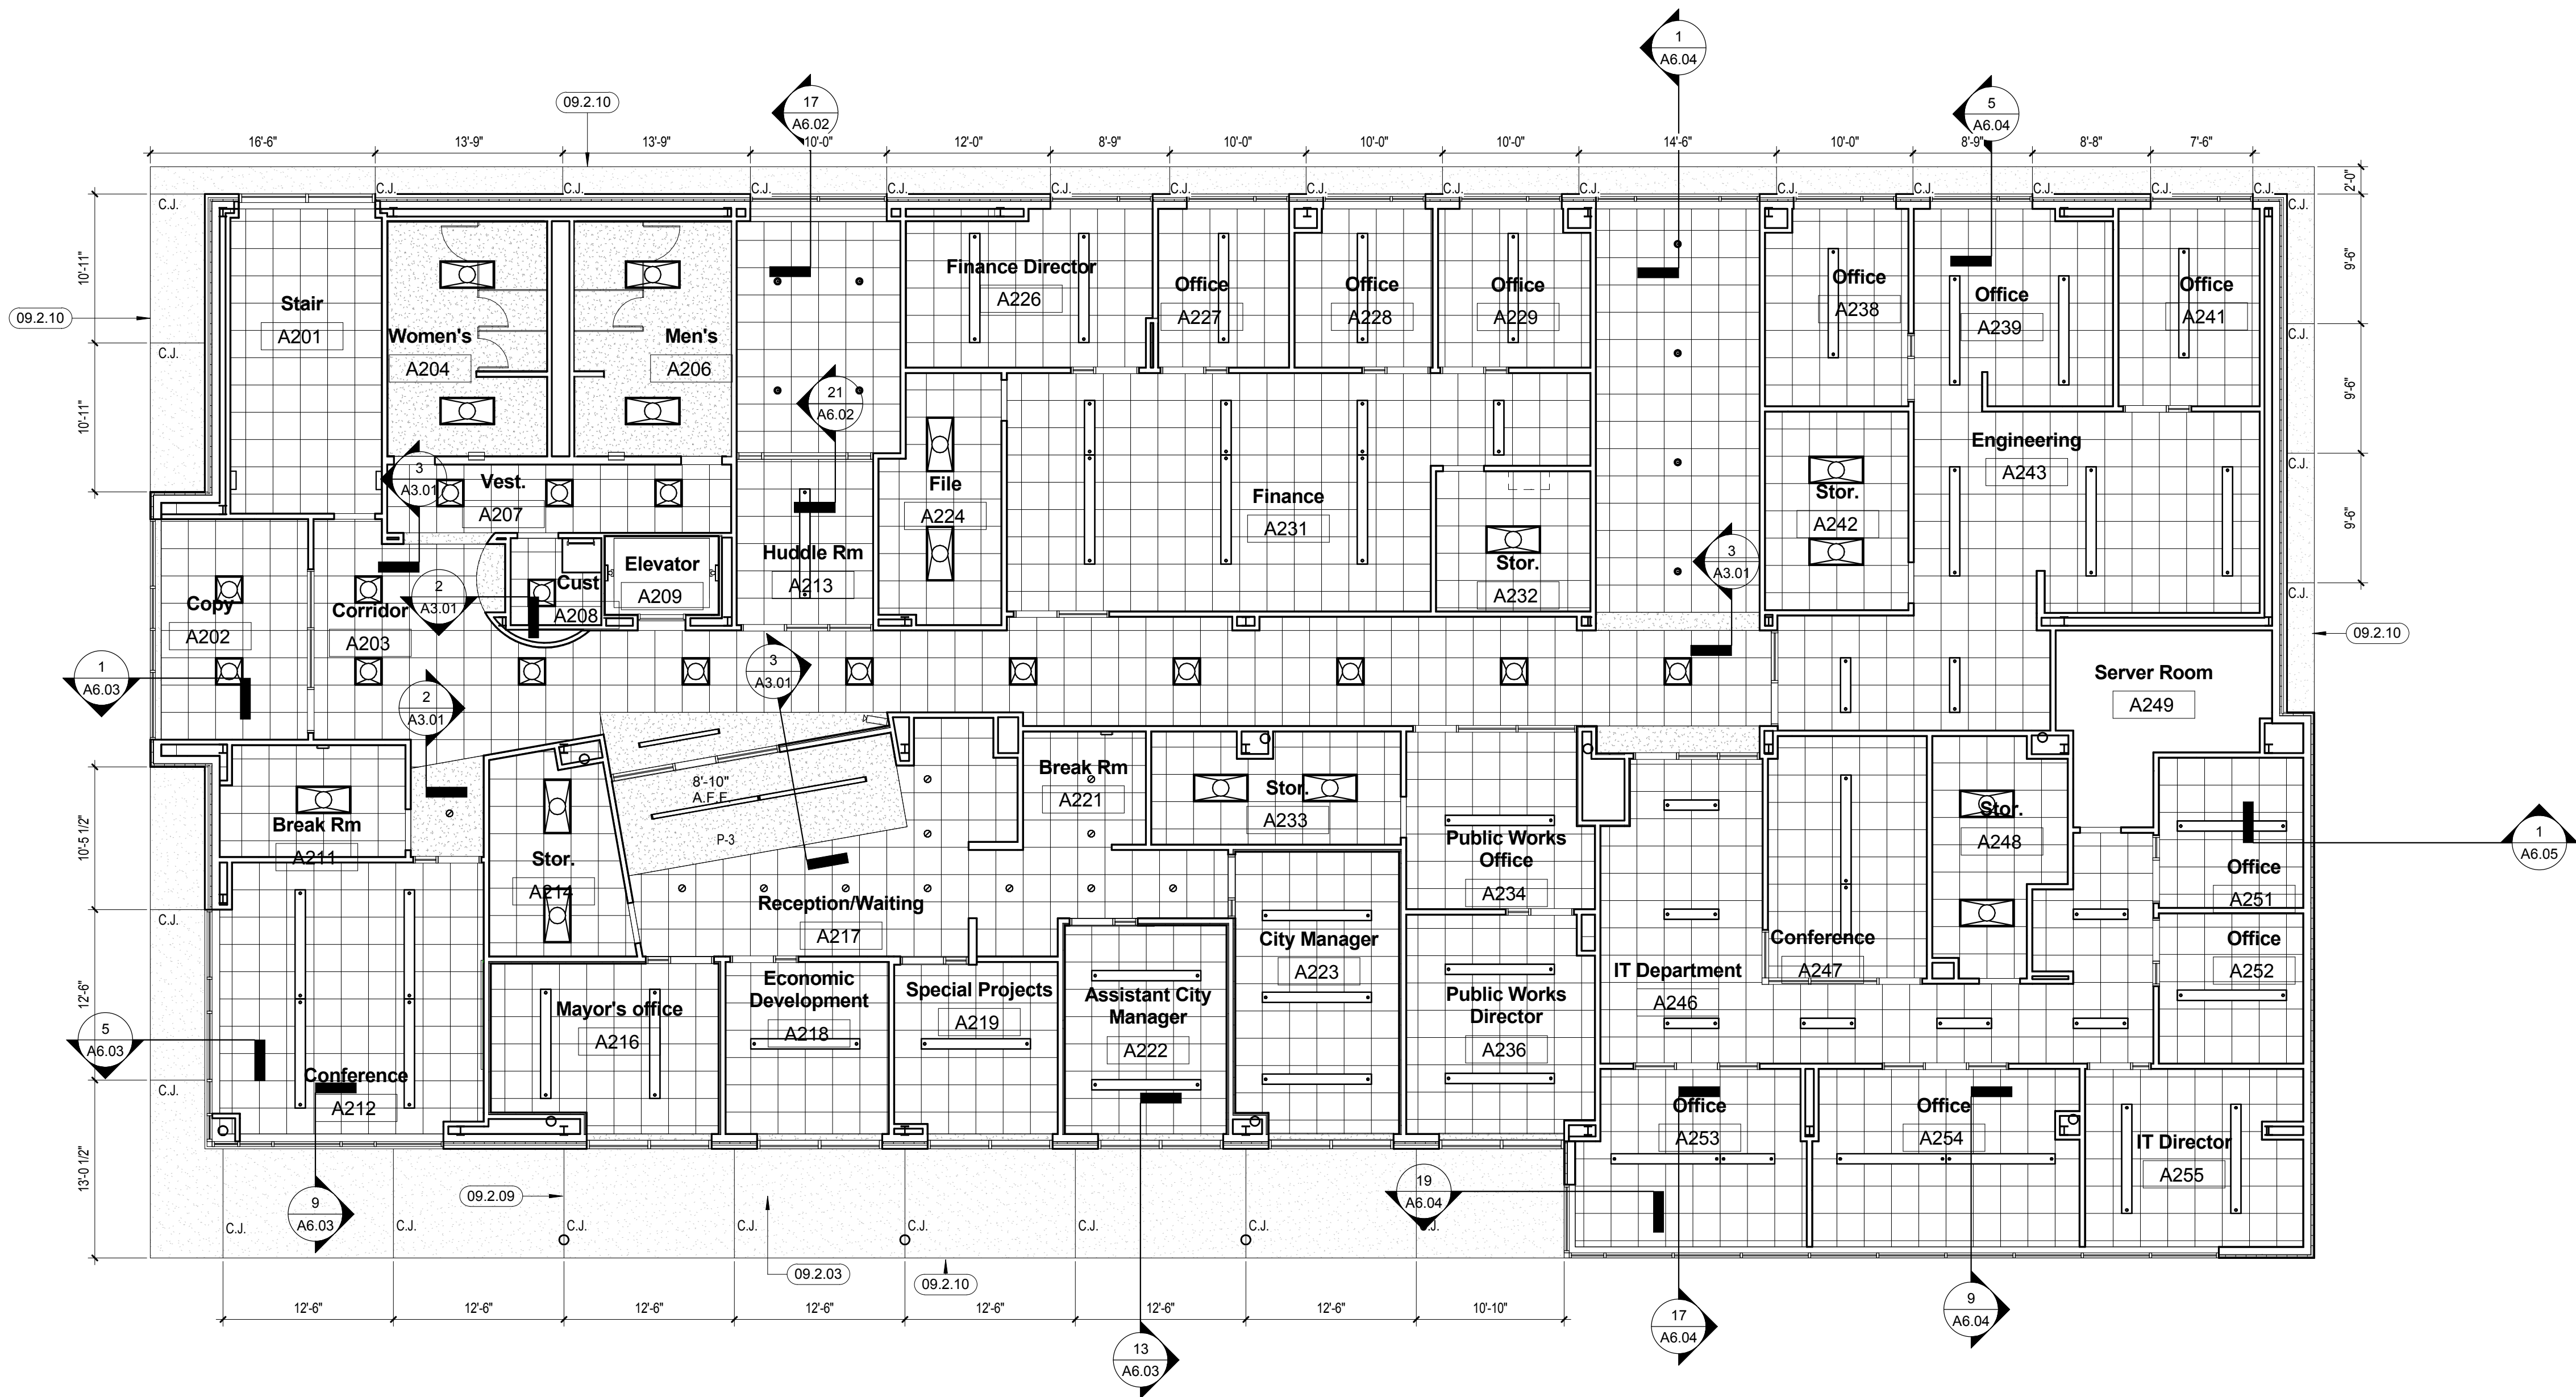

① LEVEL 02
1/8" = 1'-0"

Plan
North

NEW DEER PARK CITY HALL
710 E. San Augustine Street Deer Park, TX 77536
CITY OF DEER PARK

[illegible]

Sheet Information	
Date	FEBRUARY 7, 2016
Job Number	15-007
Drawn	Author
Checked	Checker
Approved	Approver



LEVEL 02
REFLECTED
CEILING PLAN

Sheet

A3.02

CONSTRUCTION SET

2/7/2017 3:26:17 PM
C:\Users\mishung_CRE8\Documents\NEW DEER PARK CITY HALL CENTRAL_Marketing.rvt

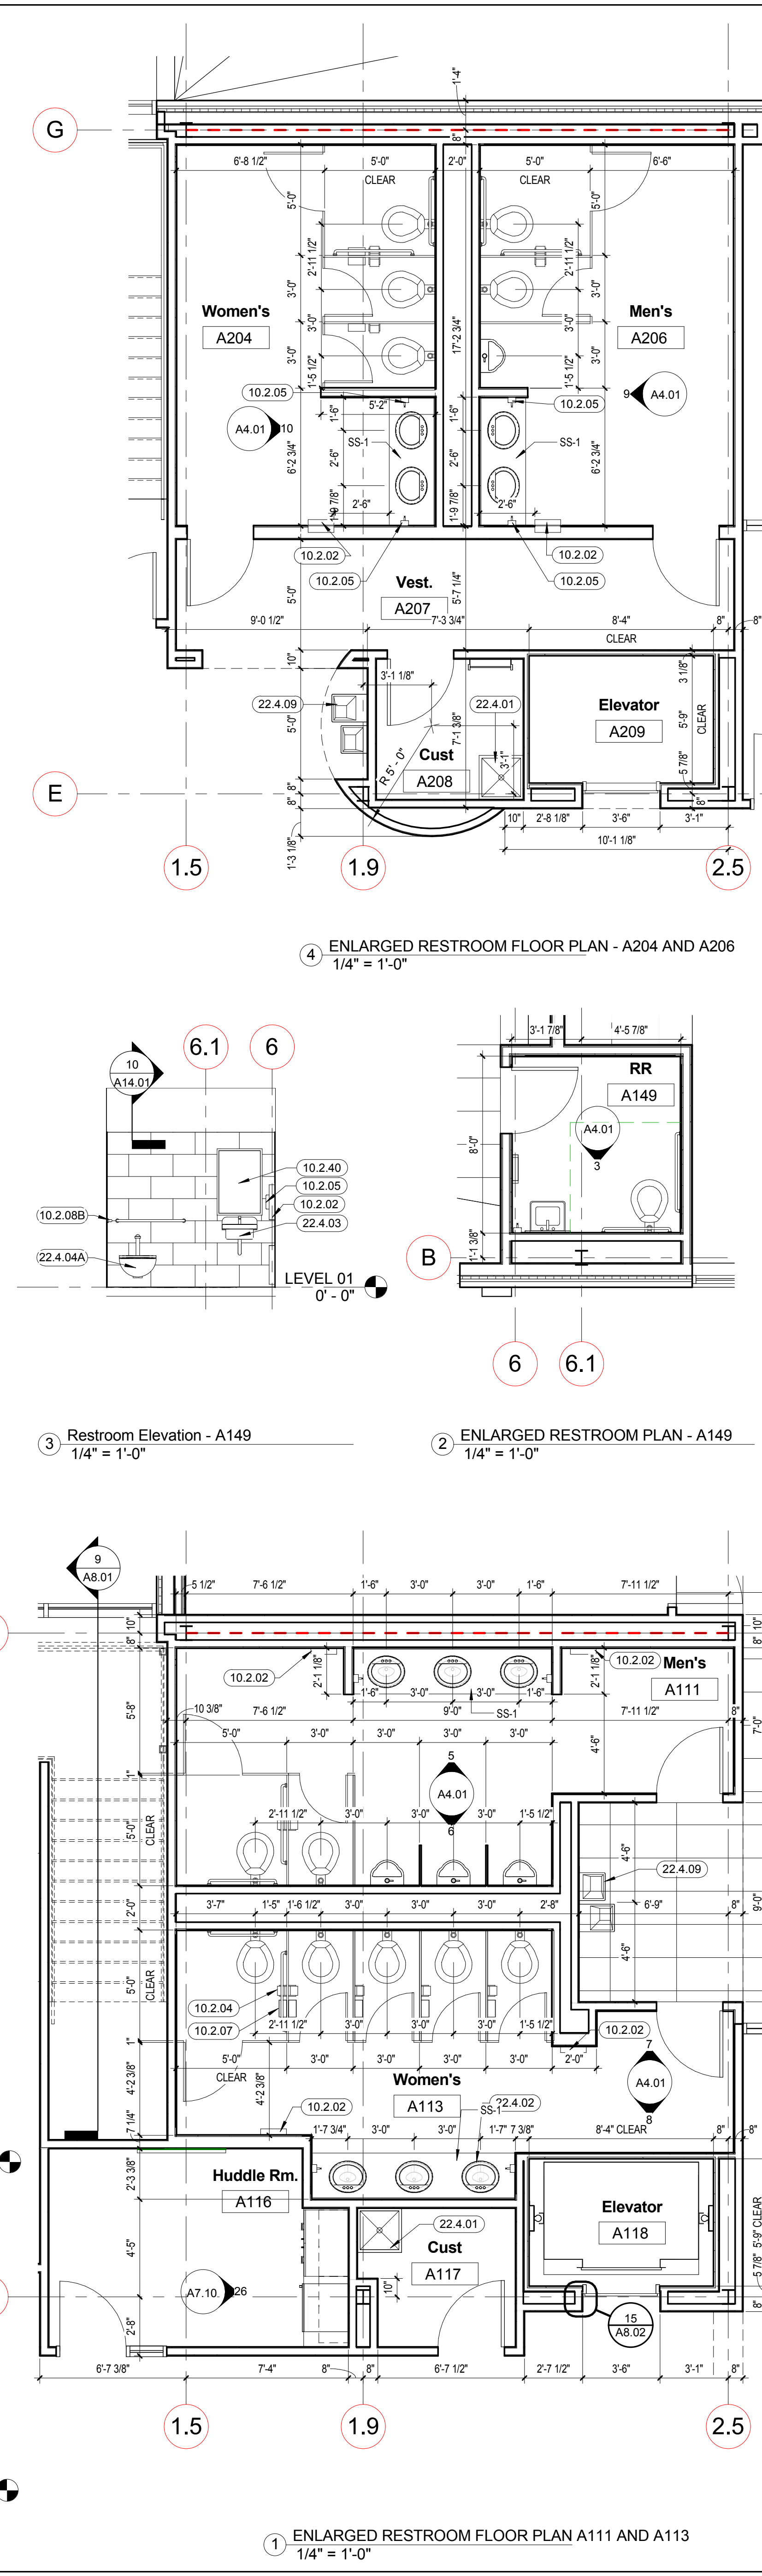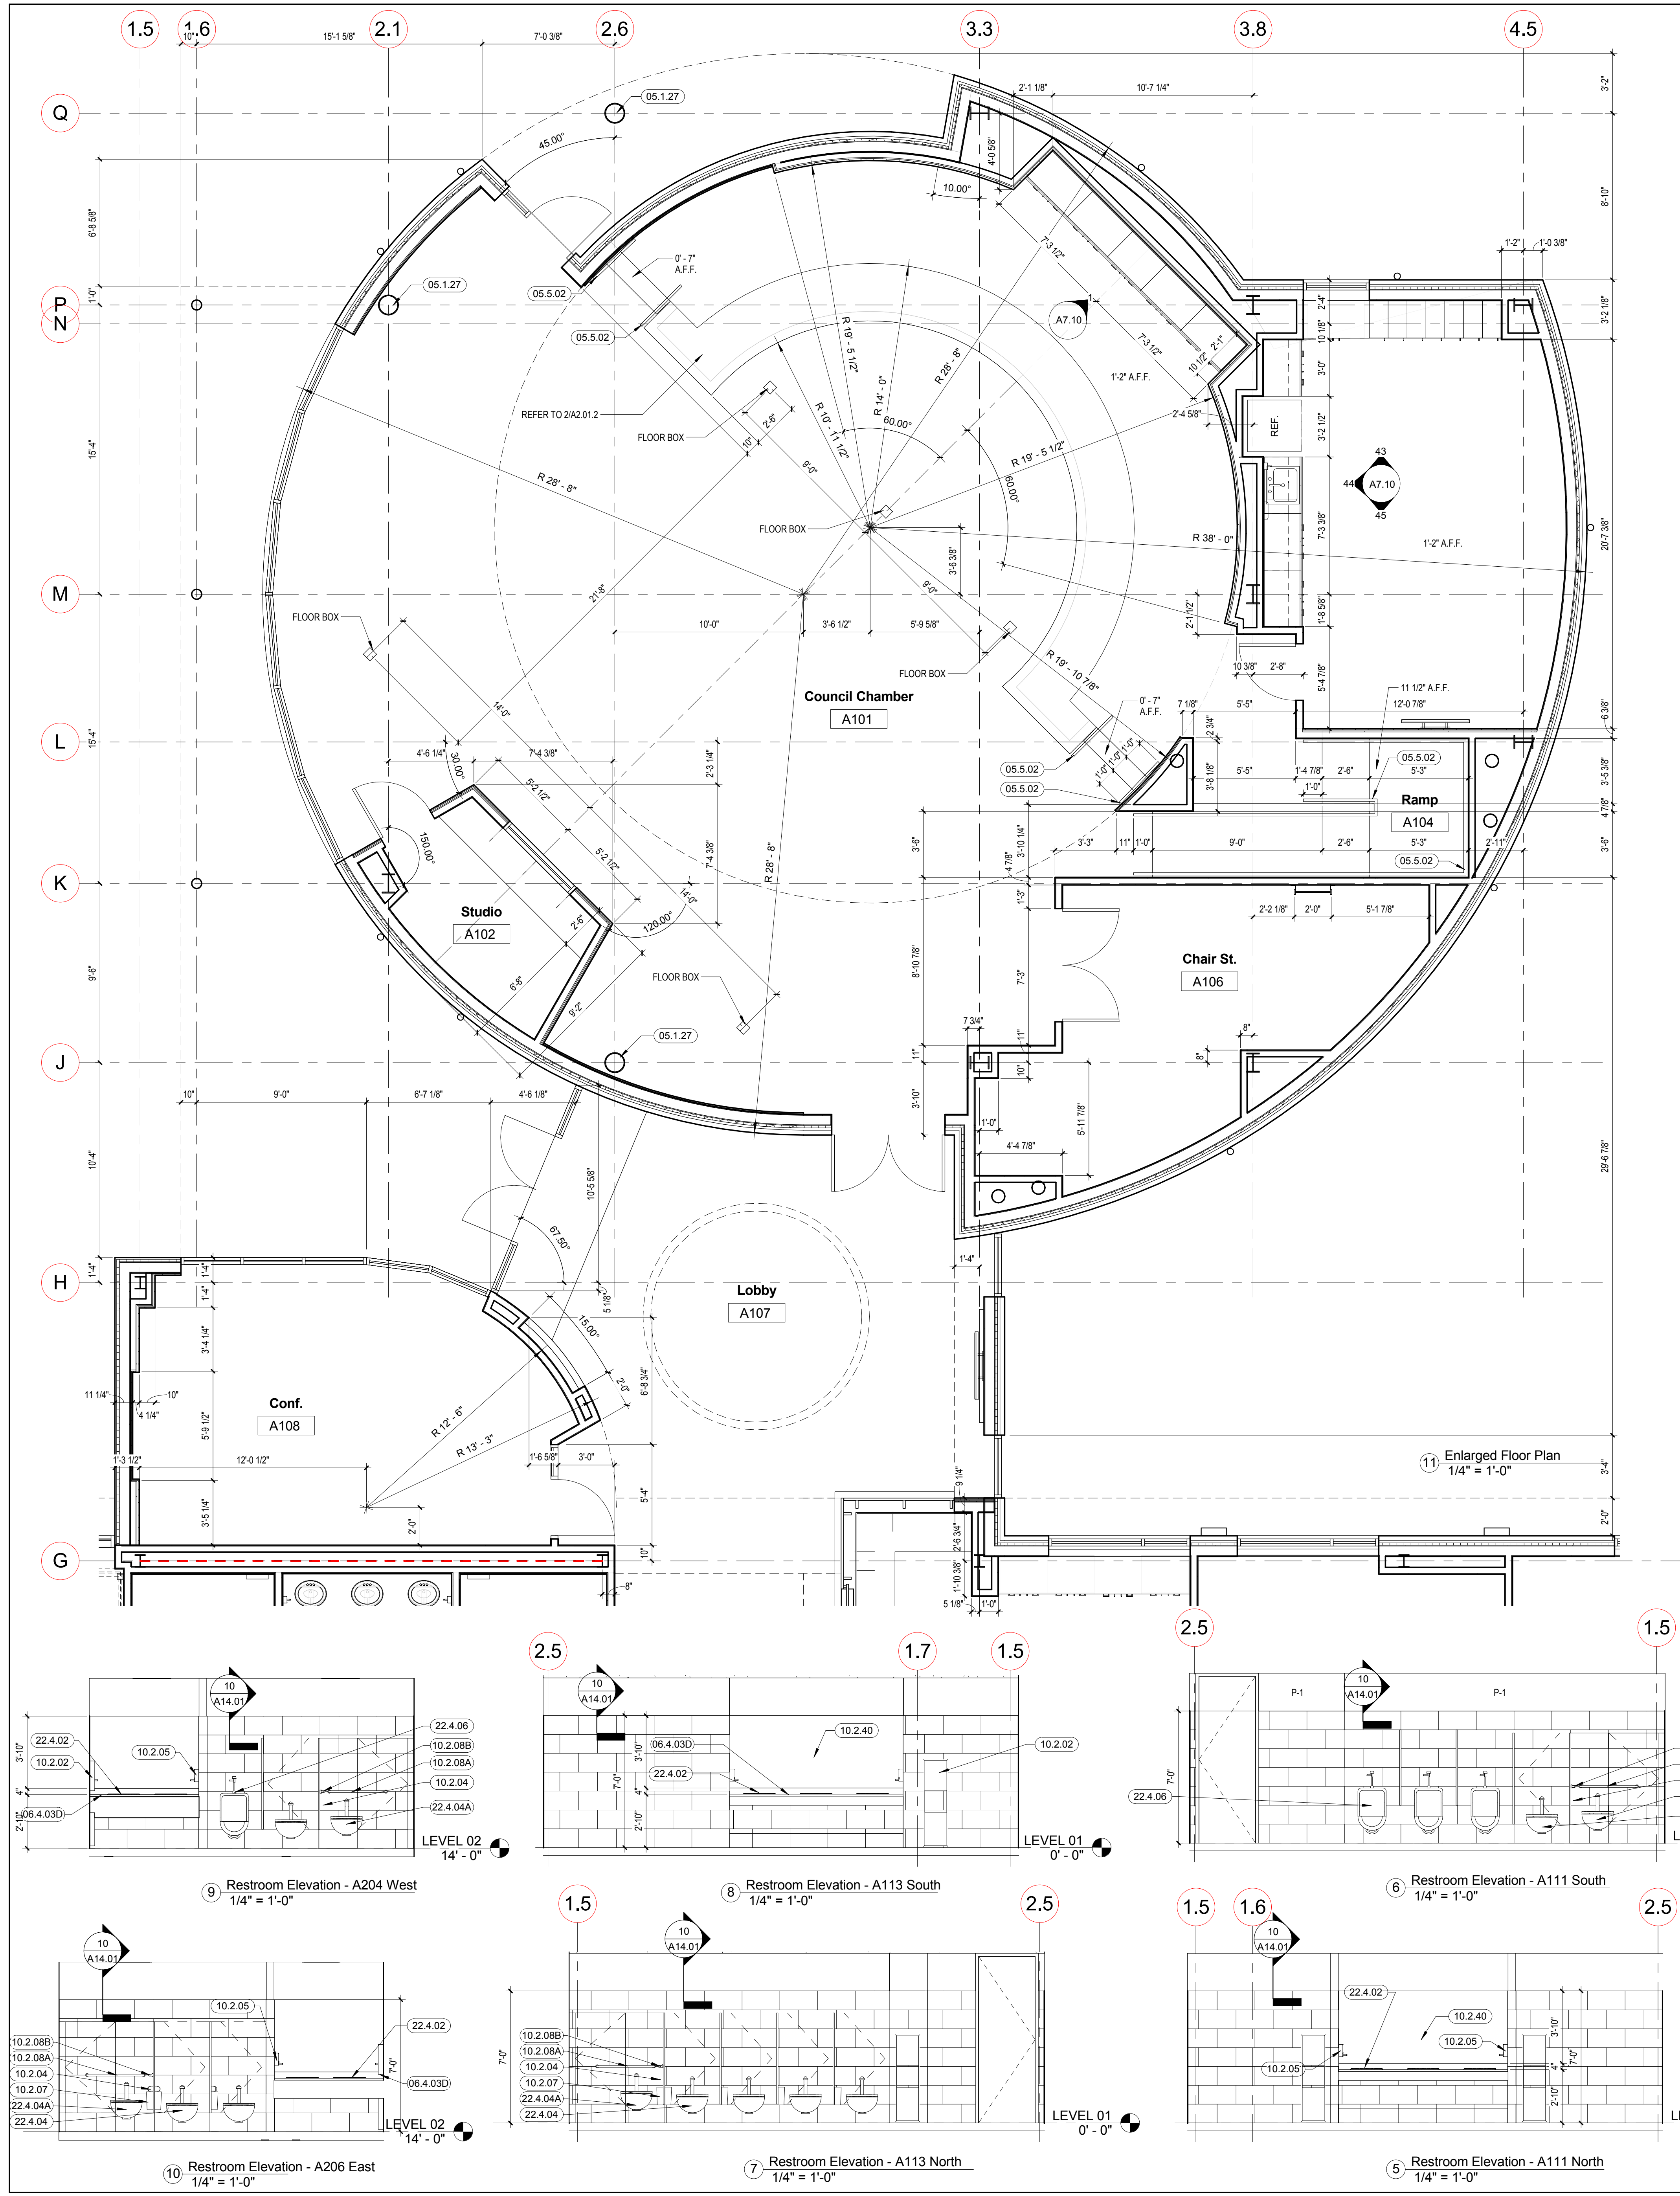

GENERAL NOTES	
A.	REFER TO TABLE AND DETAILS ON SHEET A0.03 FOR FIXTURE AND TOILET ACCESSORIES MOUNTING HEIGHTS.
B.	REFER TO DETAILS ON SHEET A0.03 FOR FIXTURE AND TOILET MOUNTING REQUIREMENT.
C.	NOTIFY ARCHITECT OF ANY DISCREPANCIES BETWEEN ARCHITECTURAL, PLUMBING AND ELECTRICAL DRAWINGS PRIOR TO INSTALLATION OF FIXTURES.
D.	REFER TO FLOOR AND WALL TILE PATTERNS BELOW FOR TYPICAL APPLICATION. REFER TO FINISH SCHEDULE FOR TILE COLORS.
E.	PROVIDE ONE RECESSED PAPER TOWEL DISPENSER PER TOILET AT ALL RESTROOMS. TYPICAL.
F.	PROVIDE AUTOMATED RECESSED PAPER TOWEL DISPENSER GEORGIA PACIFIC 59466 AND TRASH RECEPTACLE GEORGIA PACIFIC 59491 AT ALL RESTROOMS. TOTAL SEVEN.

Keyed notes	
KEYED NOTE	DESCRIPTION
05.1.27	PAINTED STRUCTURAL STEEL COLUMN
05.5.02	1 1/2" DIAMETER ALUMINUM HANDRAIL
06.4.03	SOLID SURFACE COUNTERTOP
D	
10.2.02	PAPER TOWEL DISPENSER/WASTE RECEPTACLE
10.2.04	TOILET TISSUE DISPENSER
10.2.05	SOAP DISPENSER (FURNISHED BY OWNER AND INSTALLED BY CONTRACTOR)
10.2.07	SANITARY NAPKIN DISPOSAL UNIT
10.2.08	36" GRAB BAR. REFER TO SHEET A0.03 FOR HEIGHT.
10.2.08	42" GRAB BAR. REFER TO SHEET A0.03 FOR HEIGHT.
10.2.40	MIRROR
22.4.01	MOP SINK & MOP RACK AND 4'-0" HIGH FRP PANEL WAINSCOT ON WALL ADJACENT TO SINK.
22.4.02	COUNTER MOUNTED LAVATORY
22.4.03	WALL MOUNTED LAVATORY
22.4.04	WALL MOUNTED TOILET
22.4.04	ACCESSIBLE WALL MOUNTED TOILET. REFER TO SHEET A0.03 FOR DIMENSIONS.
22.4.06	WALL MOUNTED URINAL
22.4.09	ELECTRIC DRINKING FOUNTAIN. SEE MEP DRAWINGS. REFER TO SHEET A0.03 FOR ACCESSIBILITY.

3815 Morrisroe Boulevard
Suite 123
Houston, Texas 77006
713.528.2822 (7738)
713.528.3198 fax

Copyright © 2003 cre8 architects

This document and the ideas and designs incorporated herein, as an instrument of professional service, is the property of cre8 architects, and is not to be used, in whole or in part, for any project without the written authorization of cre8 architects.

NEW DEER PARK CITY HALL

710 E. San Augustine Street Deer Park, TX 77536
CITY OF DEER PARK

11/11/2016

NO.	ISSUE	DATE
3	ADDENDUM 03	20161212


Sheet Information	
Date	FEBRUARY 7, 2016
Job Number	15-007
Drawn	AM
Checked	Checker
Approved	Approver
Title	

ENLARGED FLOOR PLANS AND ELEVATIONS

Sheet


A4.01

CONSTRUCTION SET

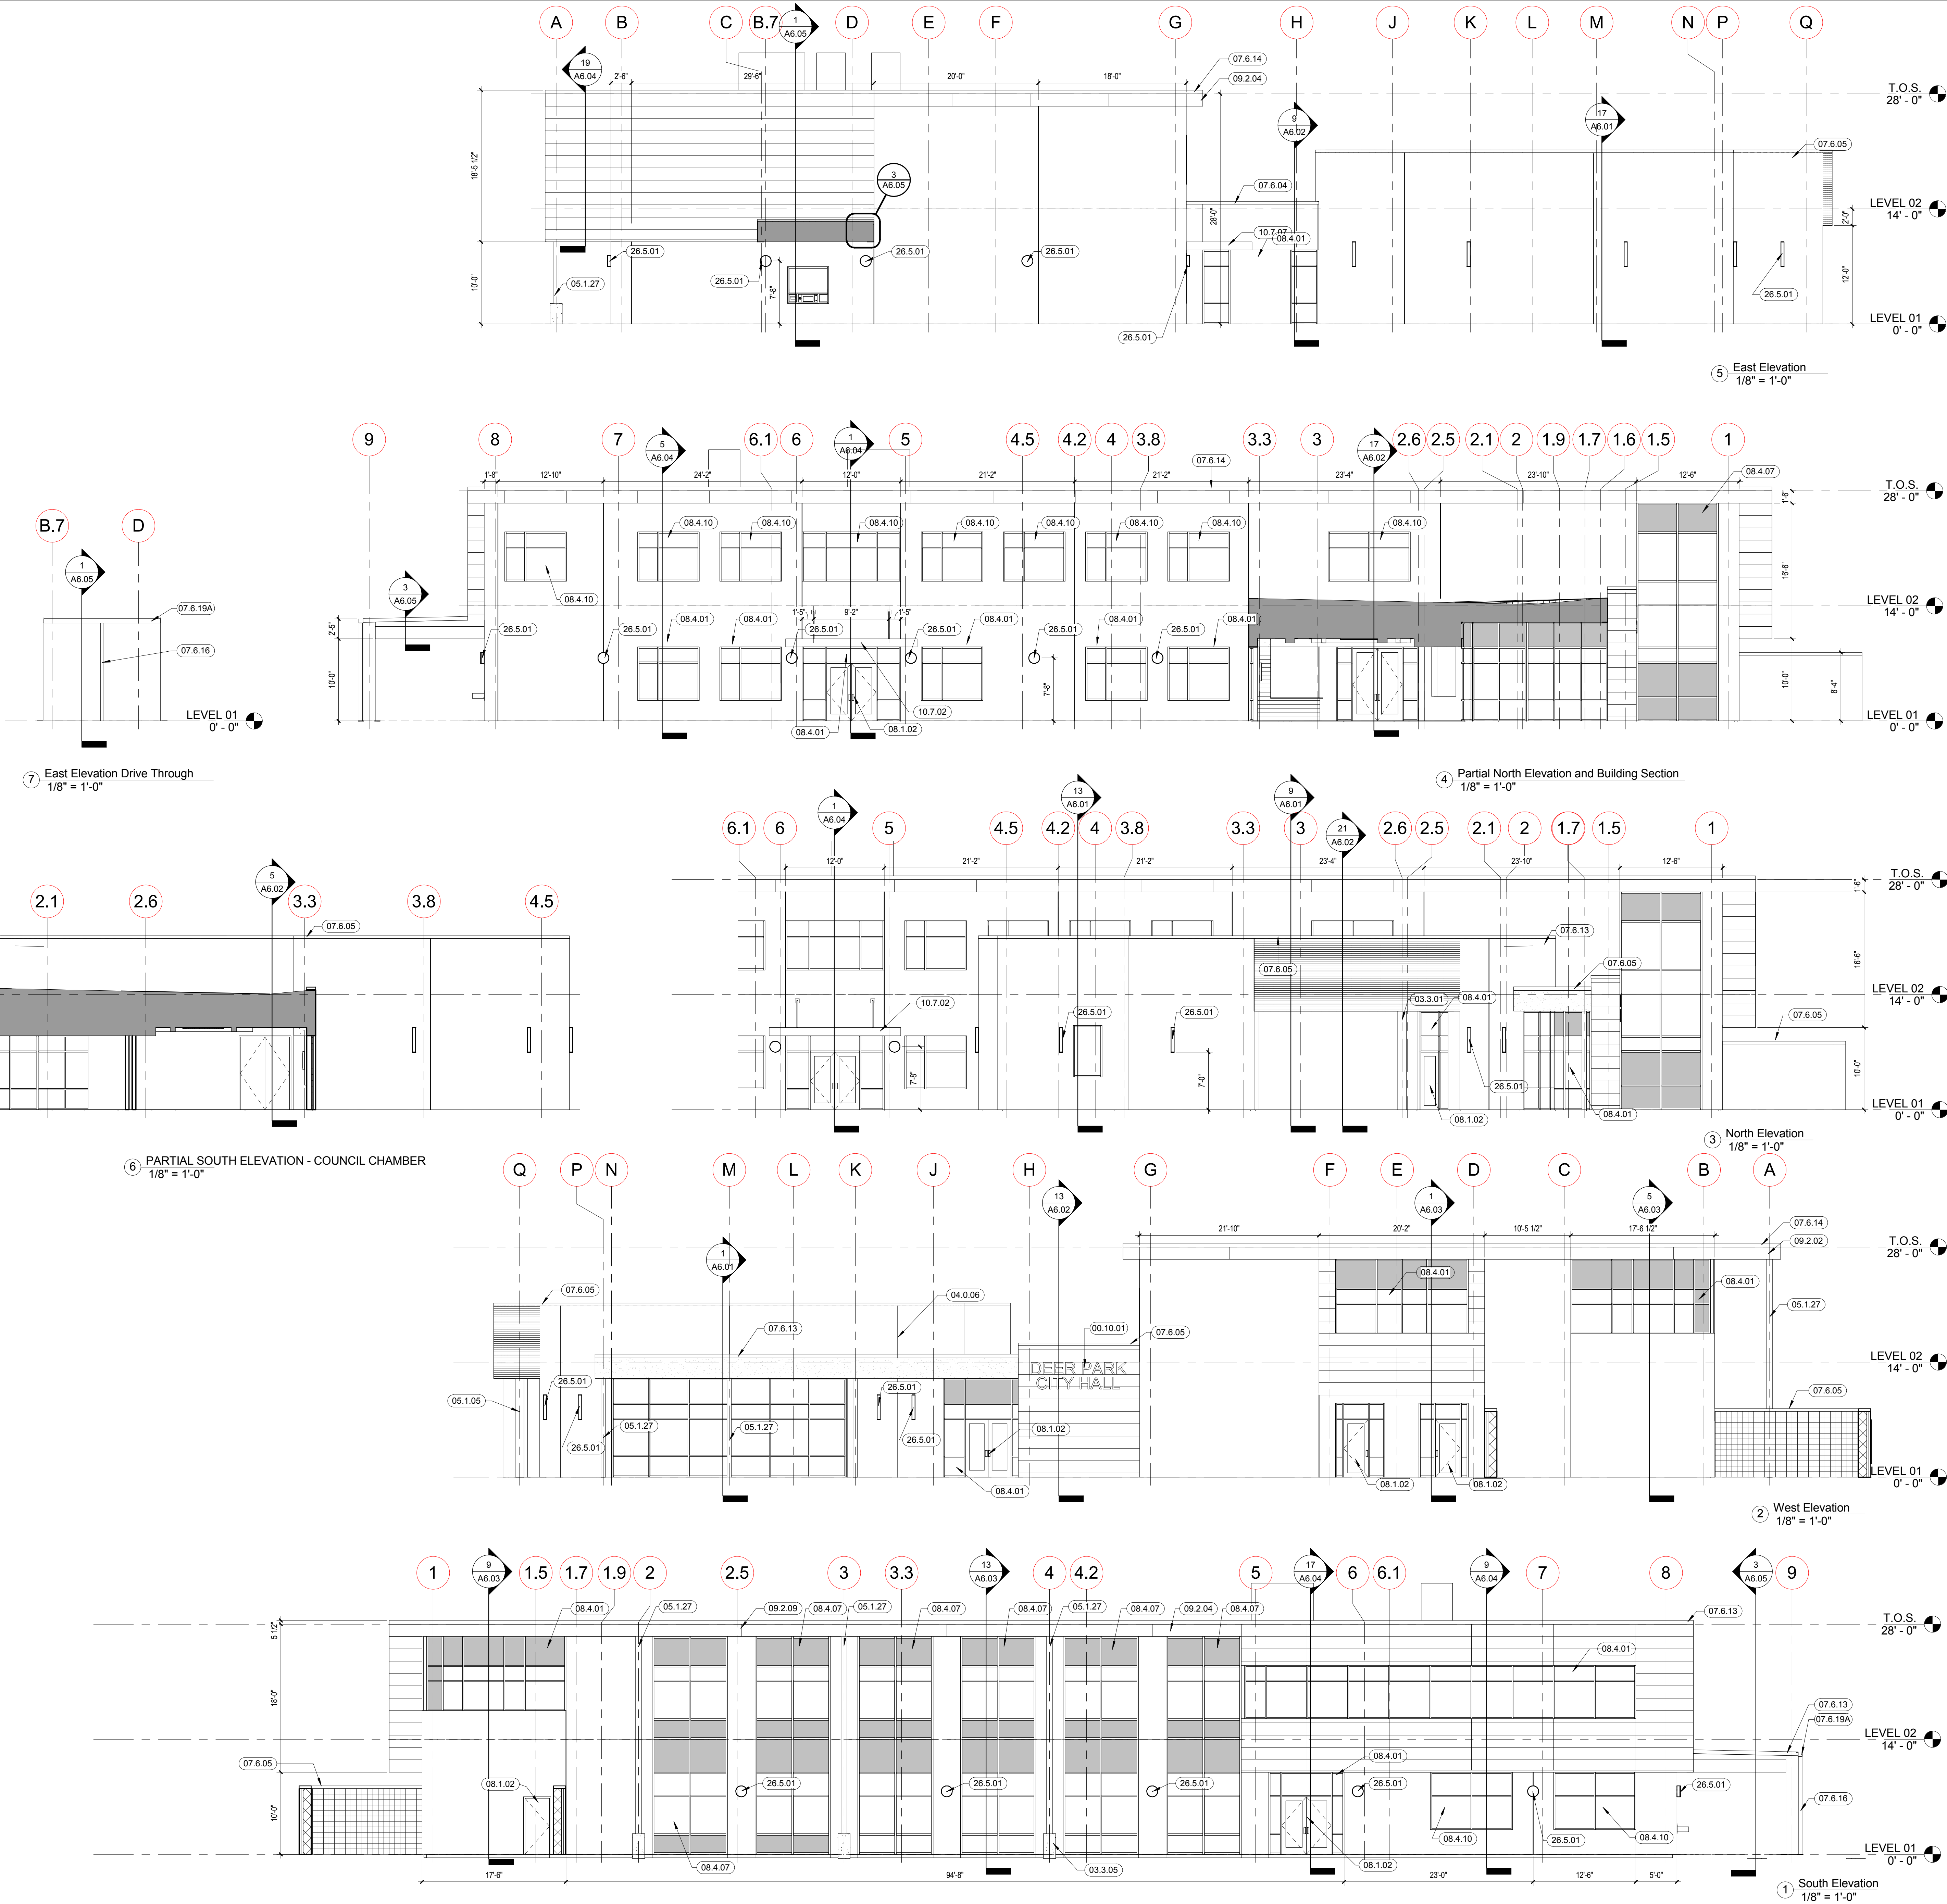

Keyed notes

KEYED NOTE	DESCRIPTION
00.10.01	18" HIGH NON-ILLUMINATED, ALUMINUM CHANNEL LETTERS. LETTER SHALL BE COLOR xxx. LETTERS PIN MOUNTED TO FIBER CEMENT SIDING. FONT ARIAL
03.3.01	CONCRETE COLUMN - SEE STRUCTURAL DRAWINGS
03.3.05	CAST-IN-PLACE CONCRETE FOOTING
04.0.06	MASONRY CONTROL JOINT.
04.2.02	KING SIZE FACE BRICK RE: EXTERIOR ELEVATIONS FOR COLOR
04.2.08D	8" CMU
05.1.05	PAINTED STRUCTURE STEEL
05.1.27	PAINTED STRUCTURAL STEEL COLUMN
07.4.08	FIBER CEMENT PANEL SYSTEM
07.6.04	SHEET METAL FLASHING WITH CONTINUOUS CLEAT
07.6.05	PRE-FINISHED METAL COPING ON CONTINUOUS CLEAT.
07.6.13	PREFINISHED METAL FASCIA. SEE A11.01 FOR ADDITIONAL INFORMATION.
07.6.14	PREFINISHED METAL FASCIA ON CONTINUOUS CLEAT.
07.6.16	PRE-FINISHED METAL DOWNSPOUT.
07.6.19A	PRE-FINISHED SHEET METAL GUTTER (6"x6") AND SUPPORT
08.1.02	SCHEDULED DOOR AND FRAME. SEE DOOR SCHEDULE
08.4.01	ALUMINUM STOREFRONT SYSTEM
08.4.07	CURTAIN WALL SYSTEM
08.4.10	WINDOW. SEE FLOOR PLAN & WINDOW TYPES.
09.2.02	1" CEMENT PLASTER (INTEGRAL COLOR) ON GALVANIZED METAL LATH
09.2.04	PLASTER SOFFIT
09.2.09	PLASTER CONTROL JOINT
10.7.02	ALUMINUM CANOPY
10.7.07	ALUMINUM CANOPY FASCIA
26.5.01	SCHEDULED LIGHT FIXTURE. SEE ELECTRICAL DRAWINGS.

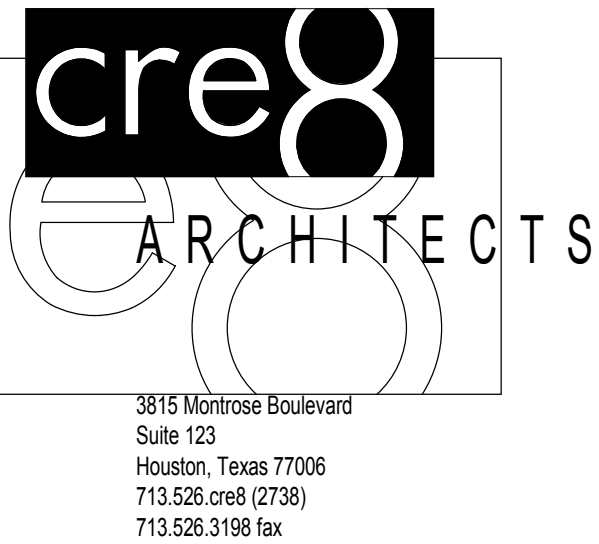

Copyright © 2003 cre8 architects

This document and the ideas and designs incorporated herein, as an instrument of professional service, is the property of cre8 architects, and is not to be used, in whole or in part, for any project without the written authorization of cre8 architects.

NEW DEER PARK CITY HALL

710 E. San Augustine Street Deer Park, TX 77536
CITY OF DEER PARK



NO.	ISSUE	DATE

Sheet Information	
Date	FEBRUARY 7, 2016
Job Number	15-007
Drawn	SH, ZH
Checked	Checker
Approved	Approver
Title	


EXTERIOR ELEVATIONS

Sheet
A5.01

CONSTRUCTION SET


CONSTRUCTION SET

C:\Users\mishuang_CRE8\Documents\NEW DEER PARK CITY HALL CENTRAL_Markling.rvt 2/7/2017 3:28:30 PM

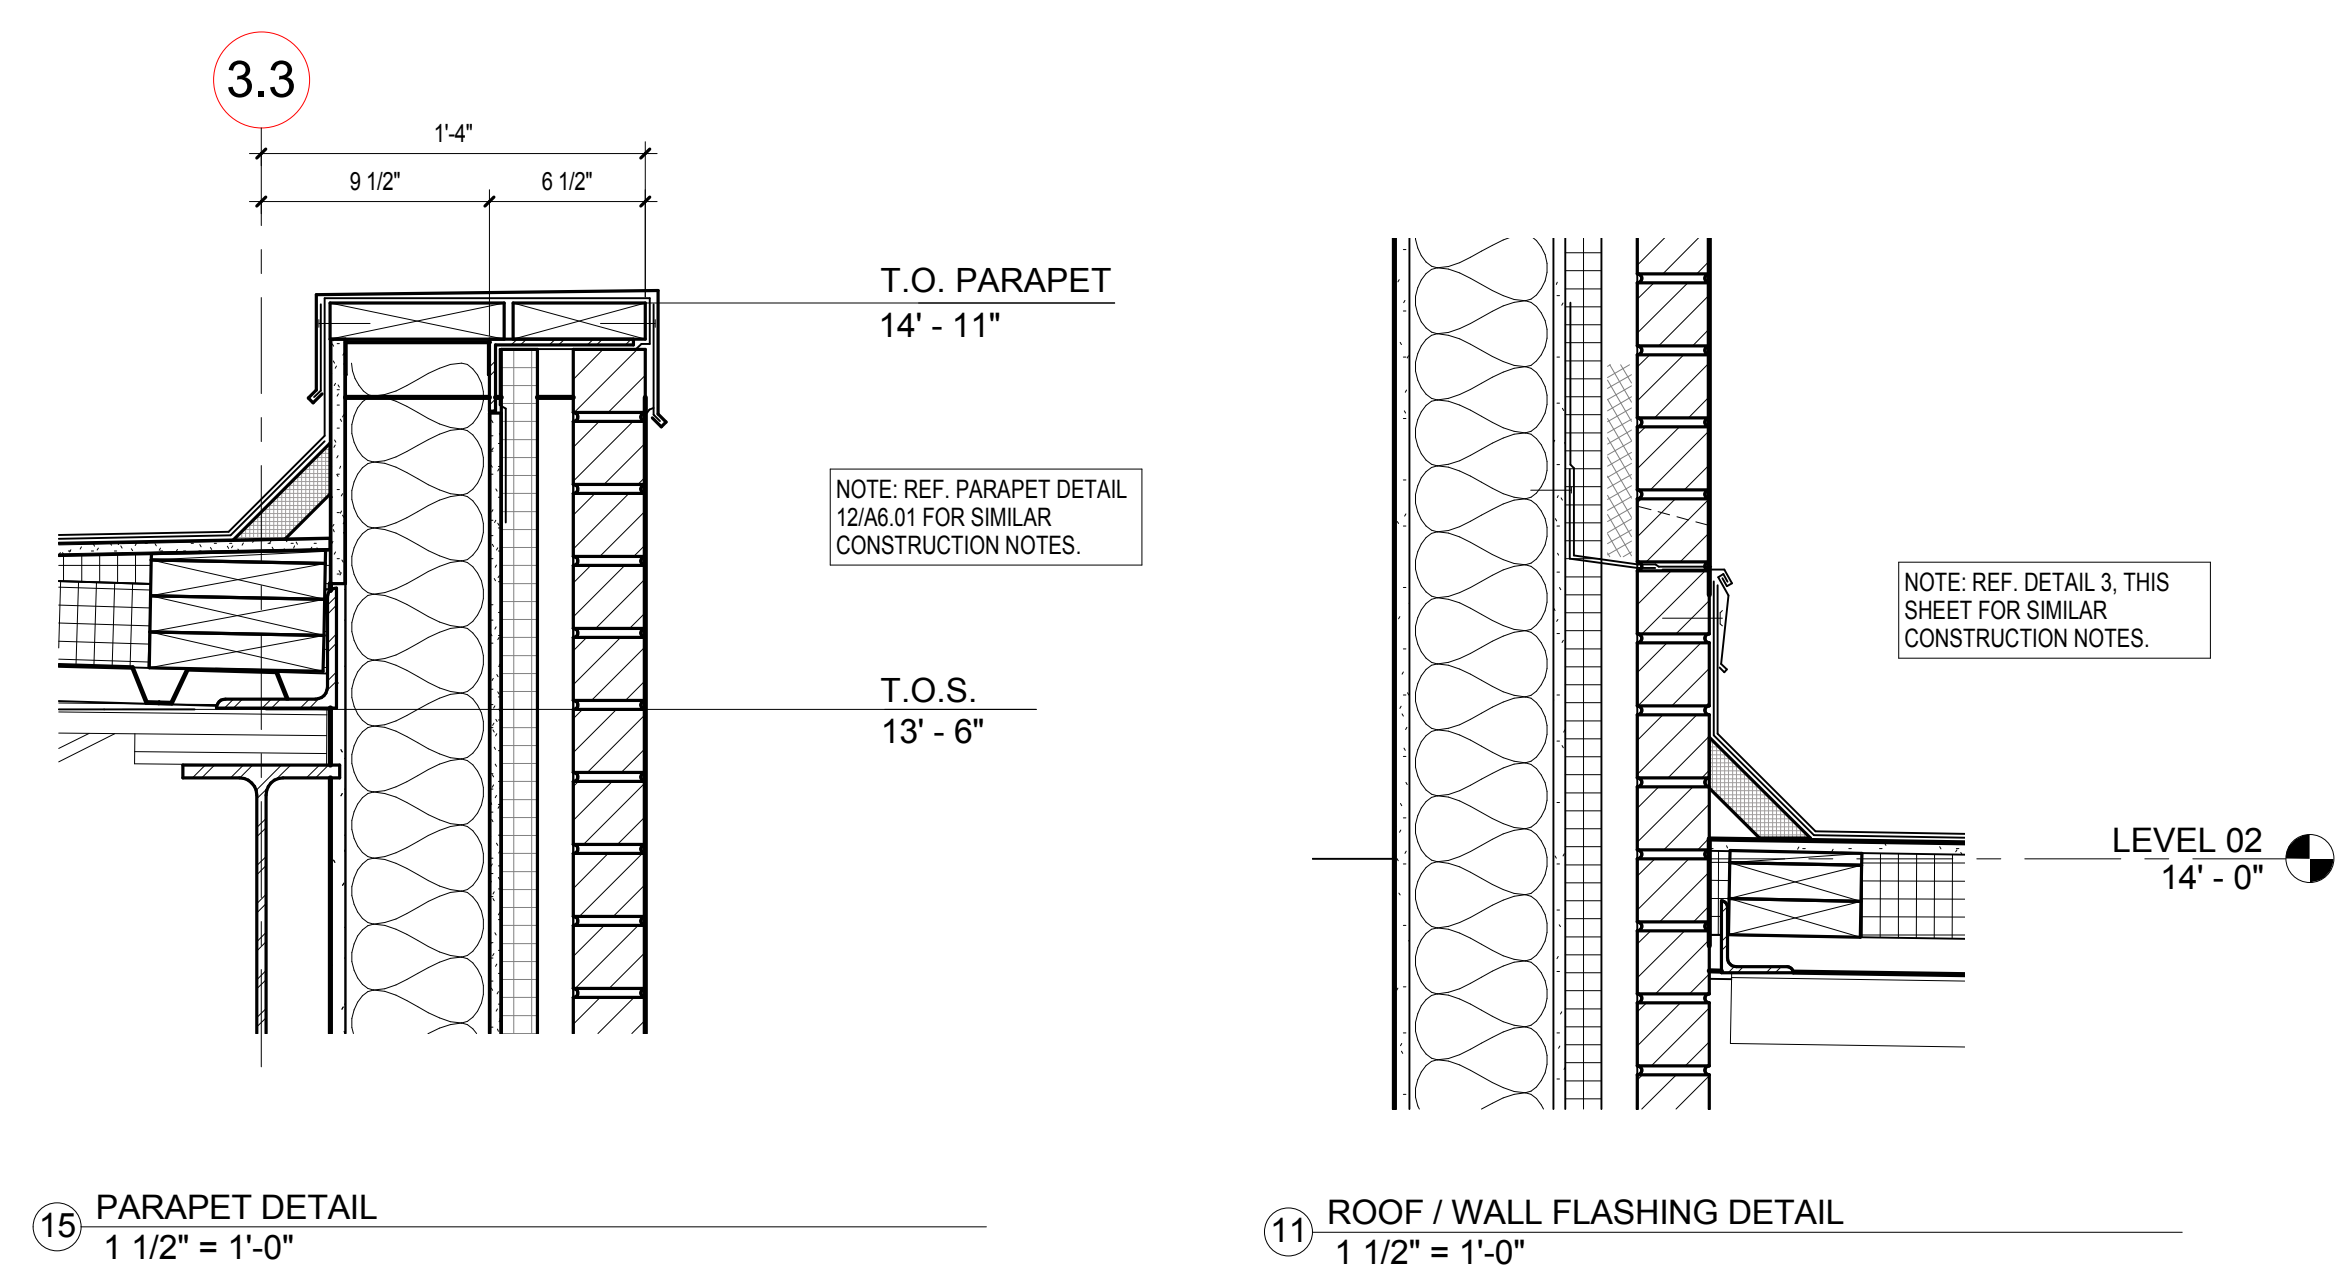


15 PARAPET DETAIL
1 1/2" = 1'-0"

11 ROOF / WALL FLASHING DETAIL
1 1/2" = 1'-0"

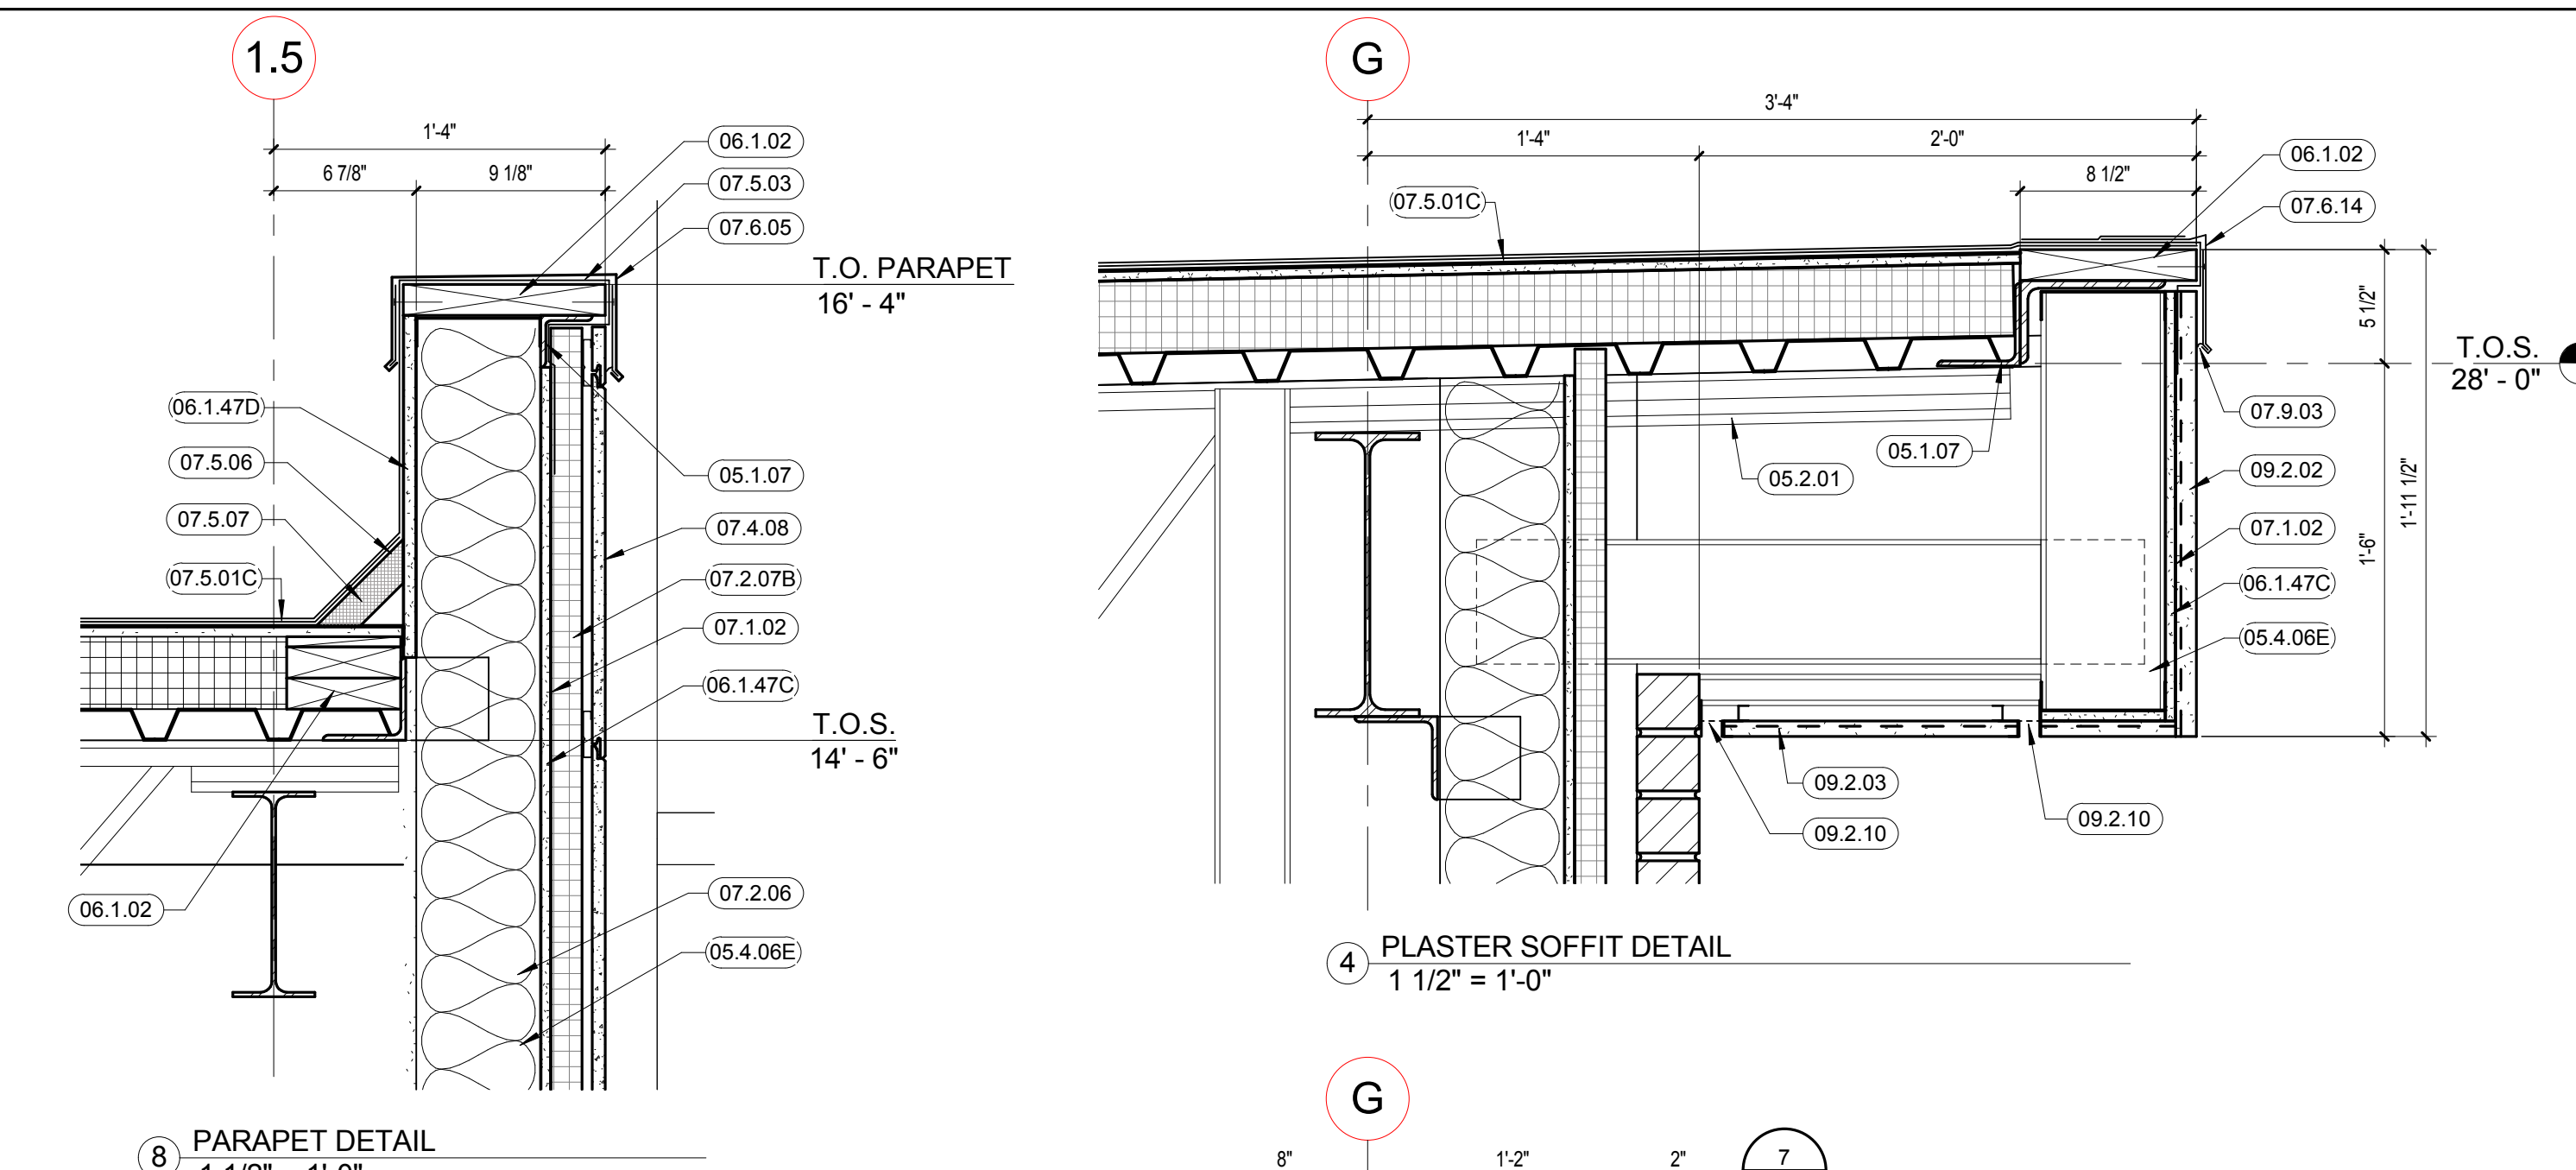


8 PARAPET DETAIL
1 1/2" = 1'-0"

4 PLASTER SOFFIT DETAIL
1 1/2" = 1'-0"

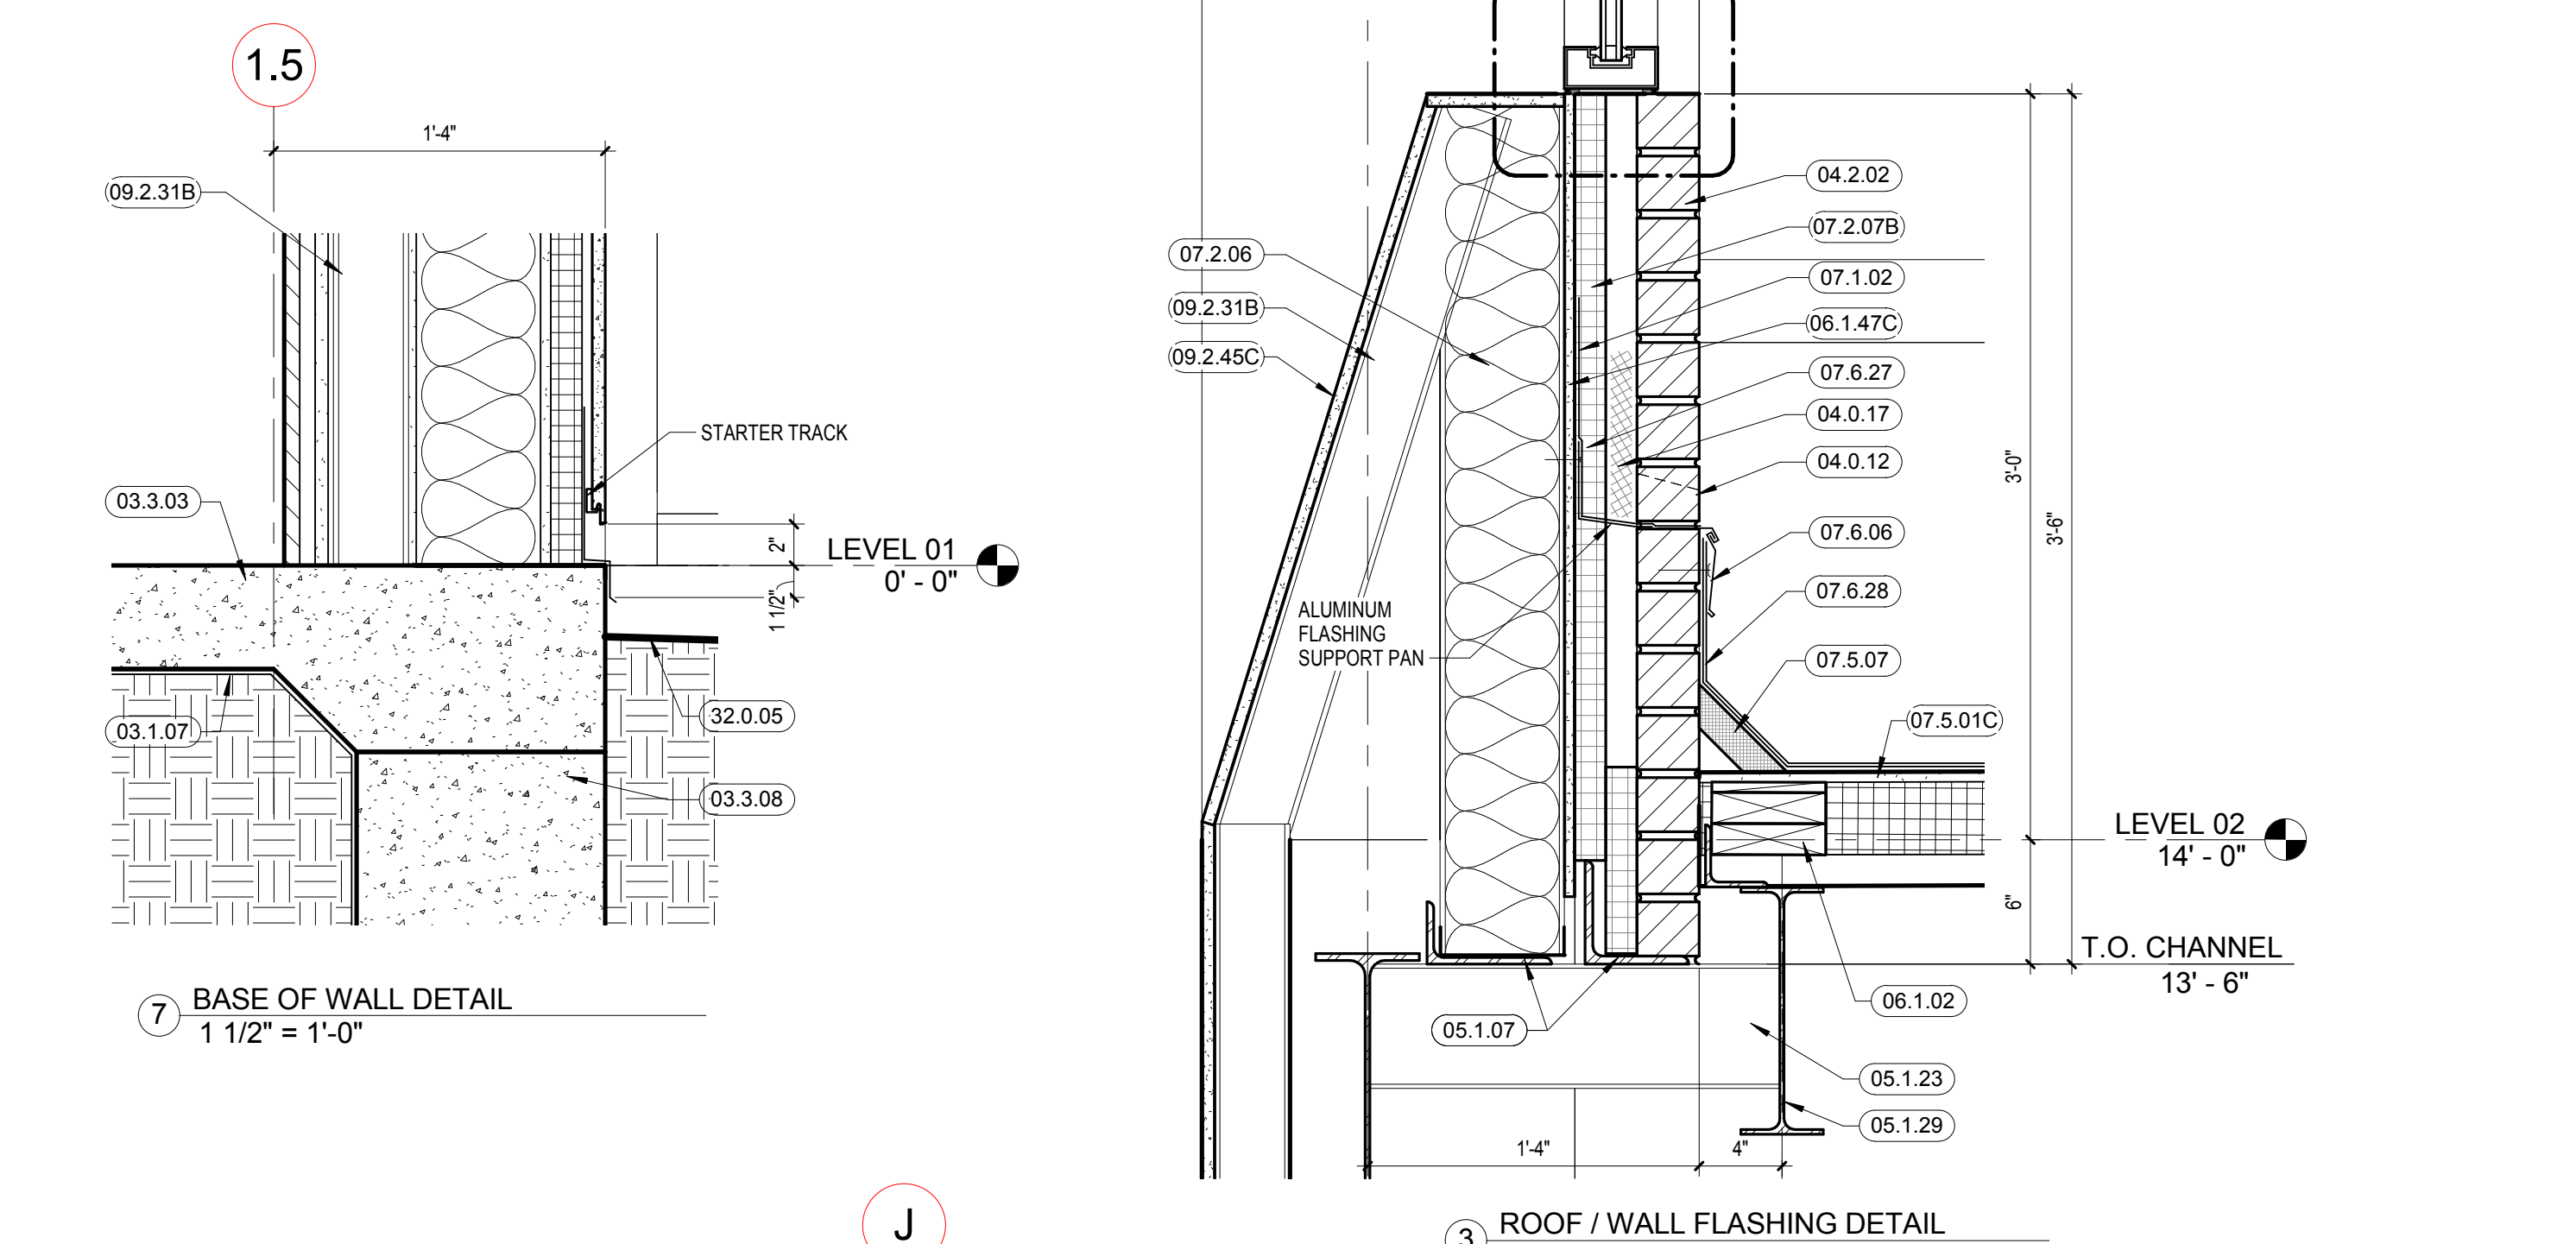

7 BASE OF WALL DETAIL
1 1/2" = 1'-0"


3 ROOF / WALL FLASHING DETAIL
1 1/2" = 1'-0"

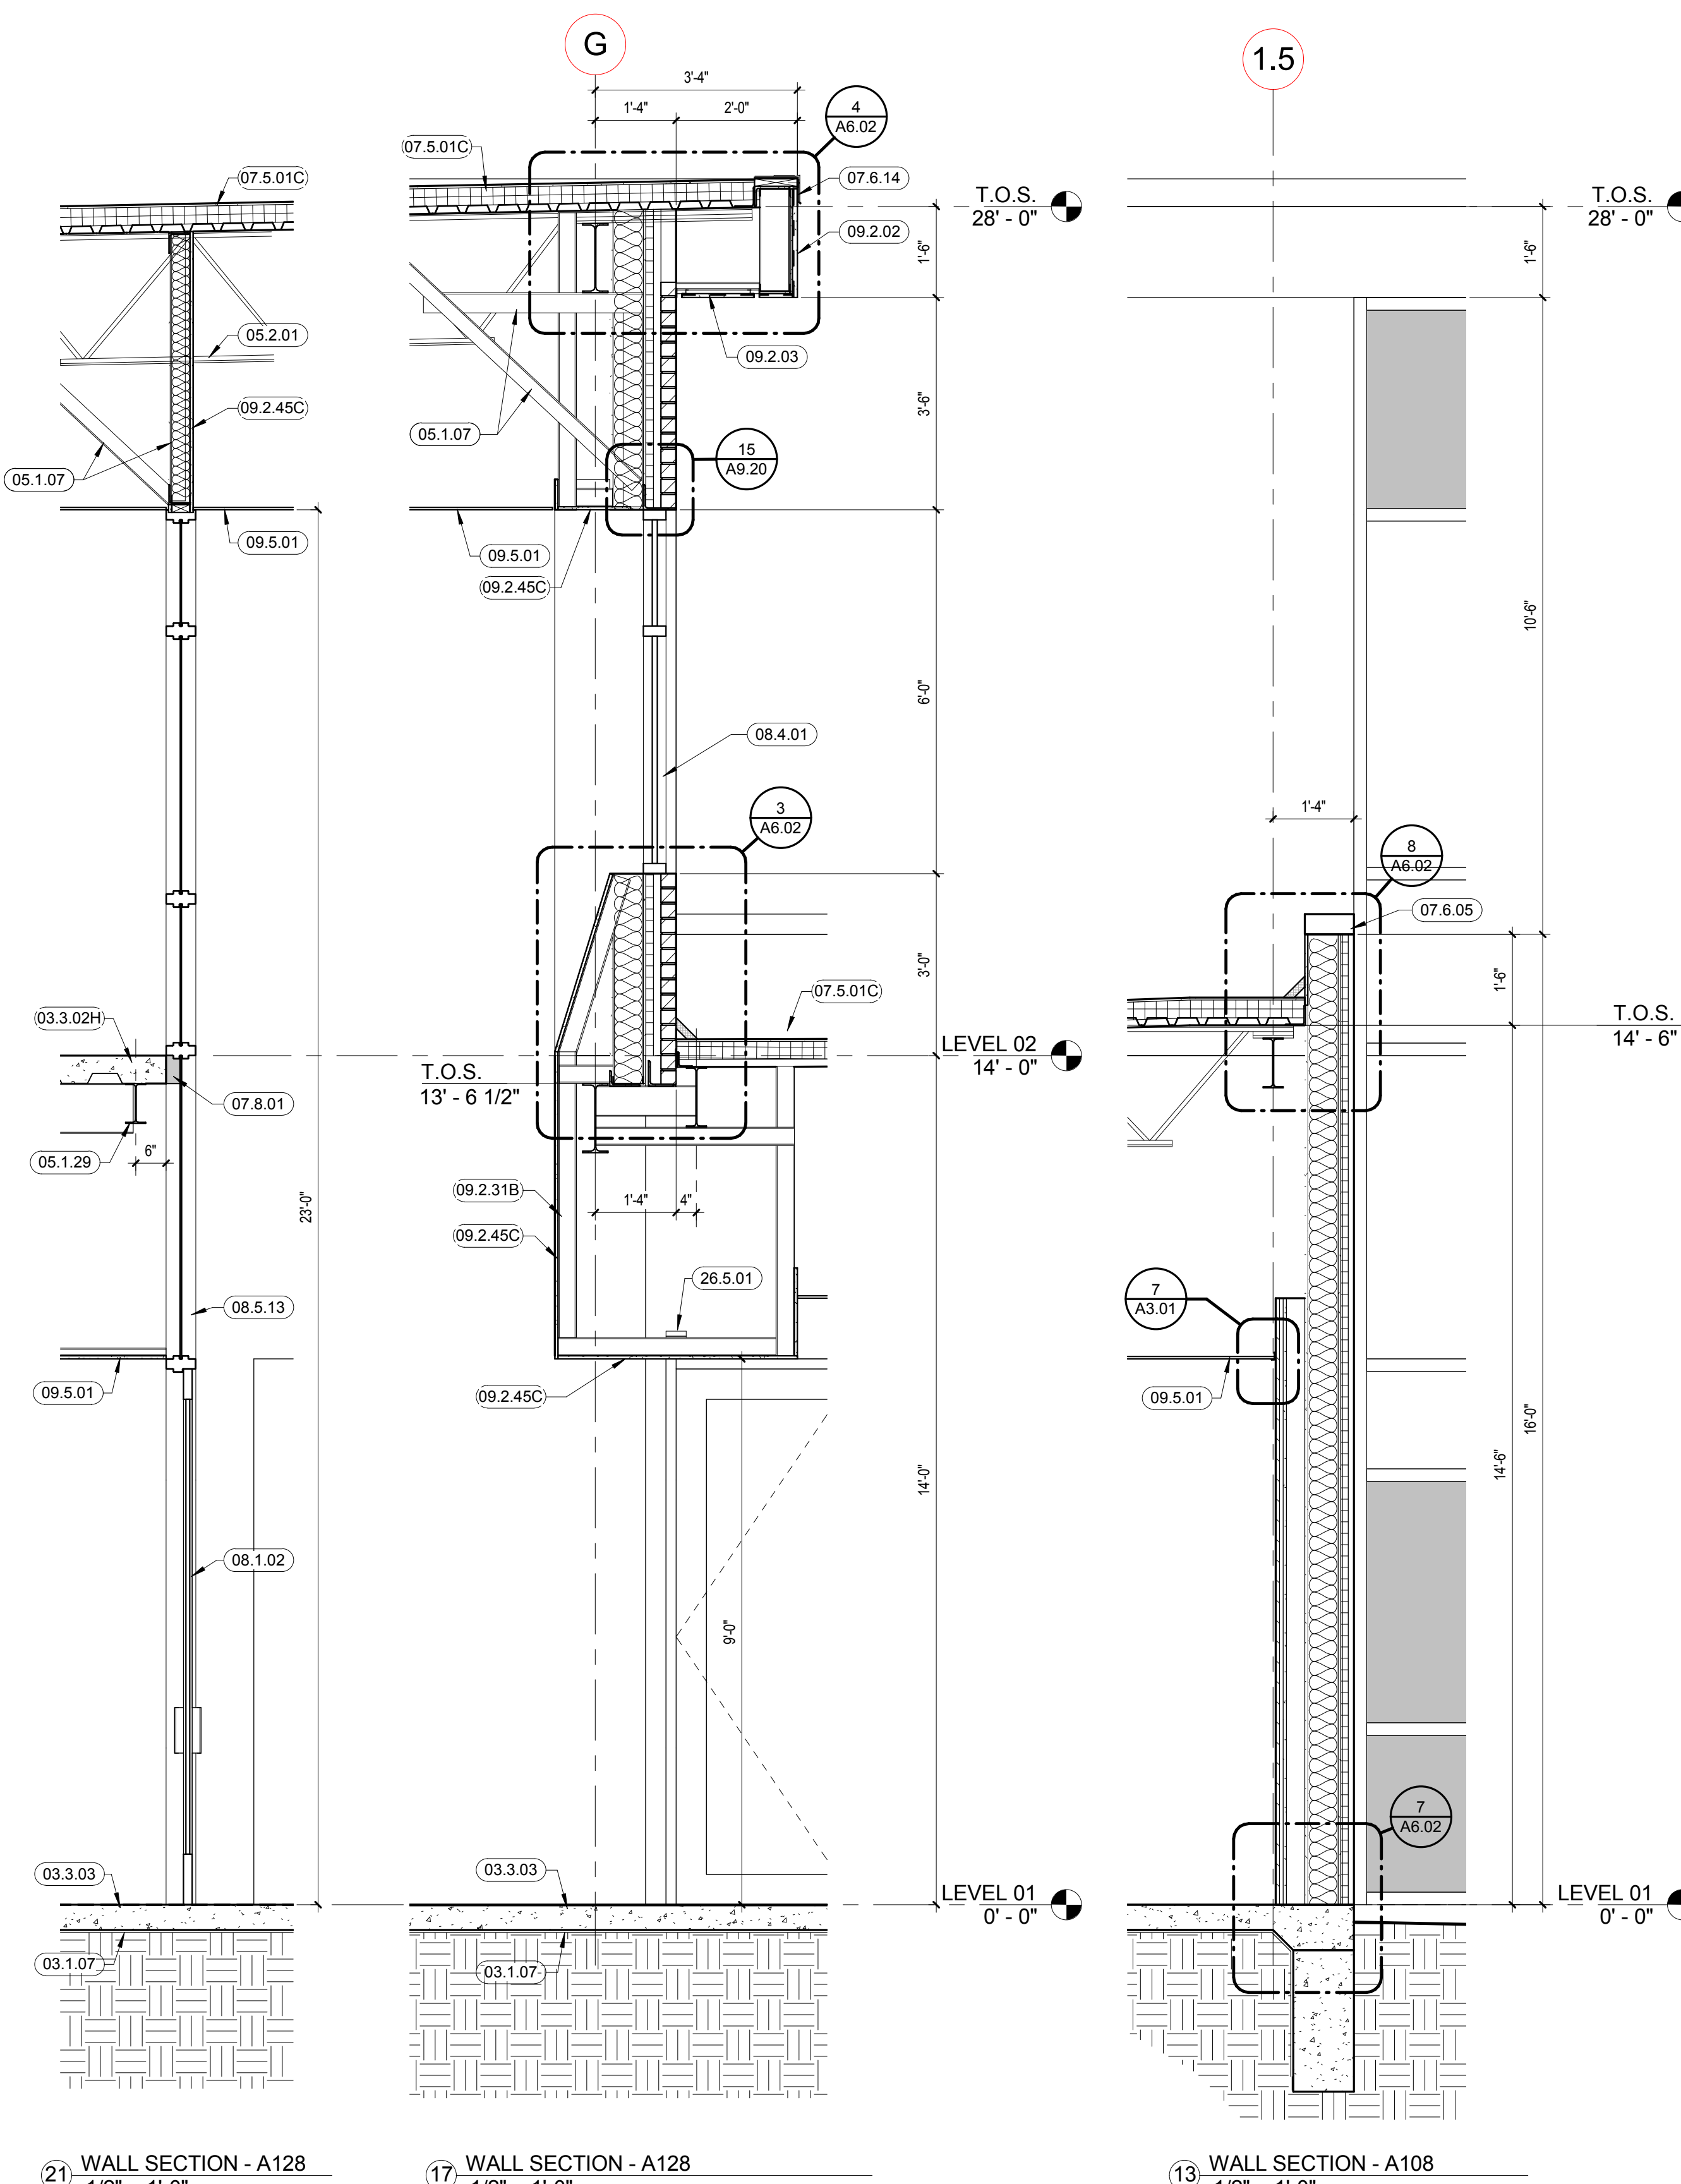

21 WALL SECTION - A128
1/2" = 1'-0"

17 WALL SECTION - A128
1/2" = 1'-0"

13 WALL SECTION - A108
1/2" = 1'-0"

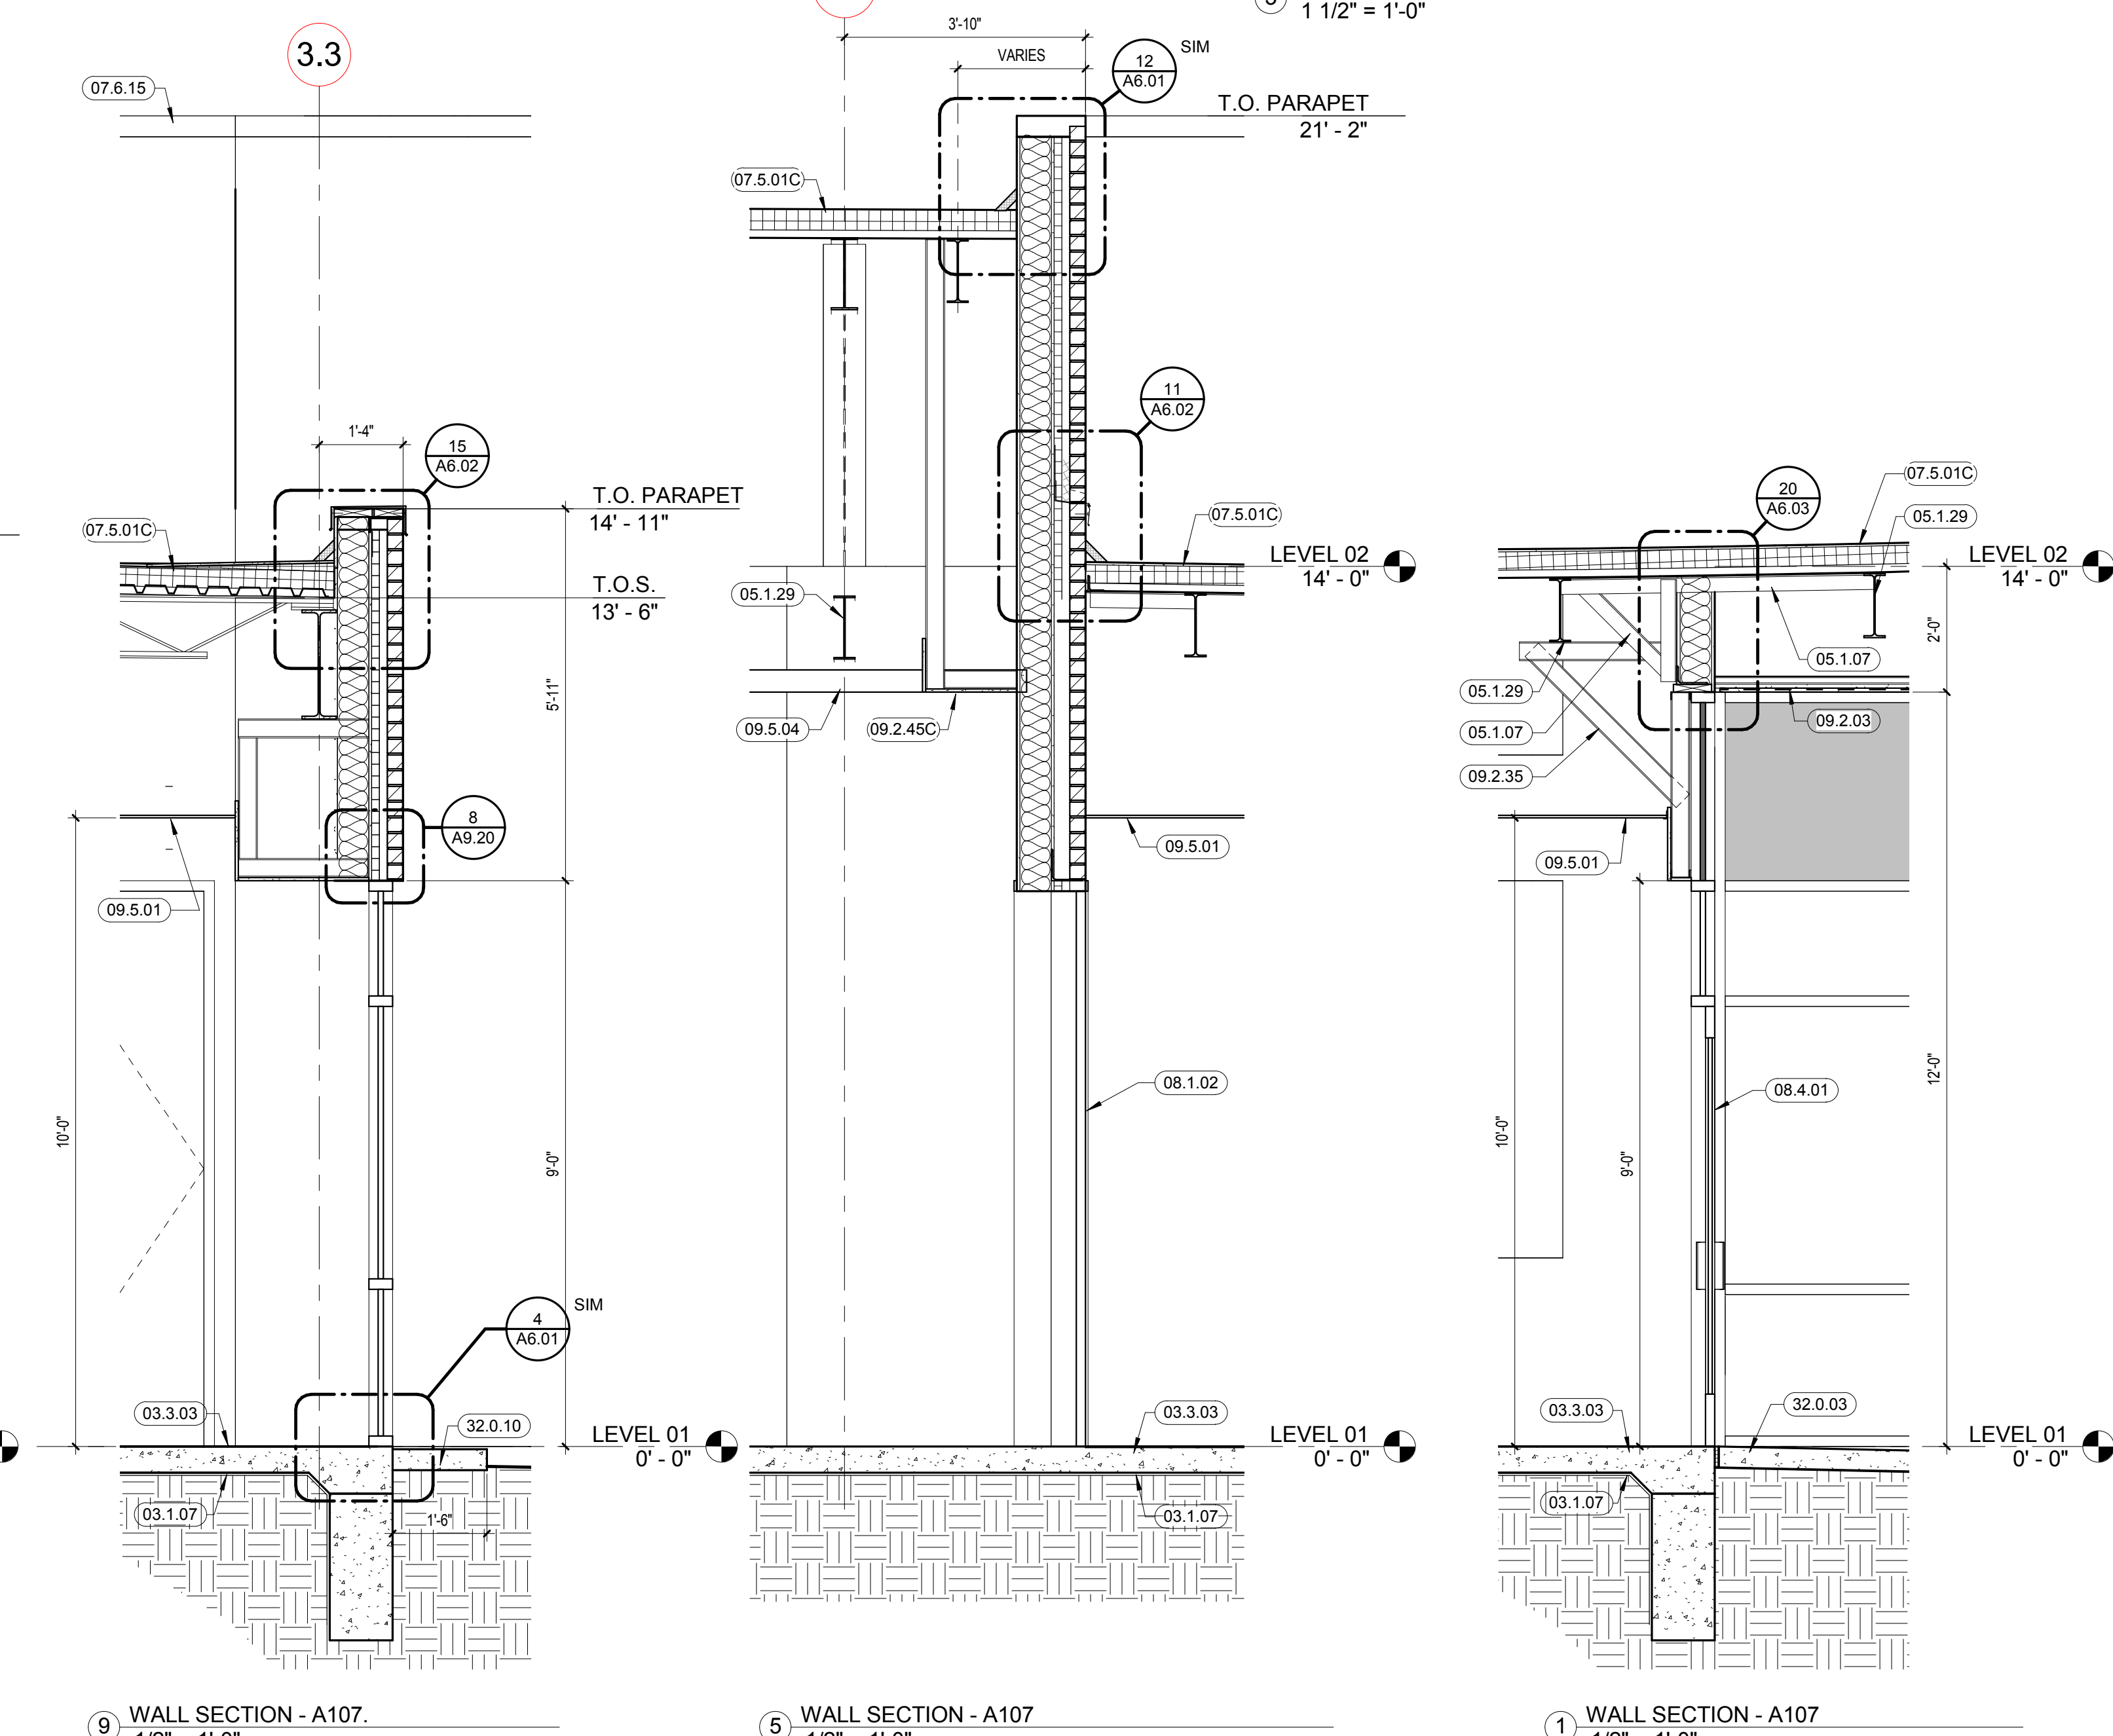

9 WALL SECTION - A107
1/2" = 1'-0"

5 WALL SECTION - A107
1/2" = 1'-0"

1 WALL SECTION - A107
1/2" = 1'-0"

Keyed notes	
KEYED NOTE	DESCRIPTION
03.1.07	VAPOR RETARDER
03.3.02H	5-1/2" CAST-IN-PLACE CONCRETE SLAB ON METAL DECK
03.3.03	CONCRETE SLAB - SEE STRUCTURAL DRAWINGS
03.3.08	CONCRETE GRADE BEAM
04.0.12	MASONRY WEEP HOLES @ 30" O.C. COORDINATE WITH CIVIL GRADES AND LANDSCAPE.
04.0.17	CAVITY DRAINAGE MESH
04.2.02	KING SIZE FACE BRICK RE: EXTERIOR ELEVATIONS FOR COLOR
05.1.07	STRUCTURAL STEEL ANGLE(S), SEE STRUCTURAL DRAWINGS.
05.1.23	STRUCTURAL STEEL CHANNEL(S)
05.1.29	STRUCTURAL STEEL BEAM
05.2.01	STRUCTURAL STEEL JOIST - SEE STRUCTURAL DRAWINGS
05.4.06E	6" C-SHAPED METAL STUD @ 16" O.C.
06.1.02	TREATED 2X WOOD BLOCKING
06.1.11	1 X FURRING STRIPS
06.1.47C	1/2" GYPSUM SHEATHING
06.1.47D	5/8" GYPSUM SHEATHING
07.1.02	AIR/MOISTURE BARRIER
07.2.06	BATT INSULATION
07.2.07B	1 1/2" RIGID INSULATION
07.4.08	FIBER CEMENT PANEL SYSTEM
07.5.01C	ROOF MEMBRANE ON 1/2" COVER BOARD ON MINIMUM 3 1/2" POLYISOCYANURATE INSULATION BOARD ON METAL DECK
07.5.03	EXTEND BASE FLASHING UP BACK OF PARAPET AND OVER TOP.
07.5.06	BASE FLASHING
07.5.07	4" HIGH CANT
07.6.05	PRE-FINISHED METAL COPING ON CONTINUOUS CLEAT.
07.6.06	PRE-FINISHED METAL RECEIVER AND COUNTER FLASHING
07.6.11	PREFINISHED METAL FLASHING
07.6.14	PREFINISHED METAL FASCIA ON CONTINUOUS CLEAT.
07.6.15	PRE-FINISHED METAL COPING
07.6.27	MEMBRANE FLASHING
07.6.28	BASE FLASHING
07.8.01	FIRE SAFING
07.9.03	SEALANT
08.1.02	SCHEDULED DOOR AND FRAME. SEE DOOR SCHEDULE
08.4.01	ALUMINUM STOREFRONT SYSTEM
08.5.13	HOLLOW METAL WINDOW FRAME, PAINT
09.2.02	1" CEMENT PLASTER (INTEGRAL COLOR) ON GALVANIZED METAL LATH
09.2.03	3/4" CEMENT PLASTER (INTEGRAL COLOR) SOFFIT ON GALVANIZED METAL LATH ON 3/4" COLD ROLLED CHANNELS ON 1 1/2" COLD ROLLED CHANNELS. SEE DETAIL 4/A14.01 FOR SOFFIT UPLIFT BRACING.
09.2.10	VENTED SCREED
09.2.31B	3 5/8" METAL STUDS @ 16" O.C.
09.2.35	METAL STUD BRACING @ 32" O.C.
09.2.45C	5/8" GYPSUM BOARD
09.5.01	SUSPENDED CEILING. SEE FINISH SCHEDULE.
09.5.04	STRETCHED FABRIC CEILING SYSTEM W/ 1" FIBERGLASS BOARD INSULATION
09.8.03	GLASS FIBER ACOUSTIC INSULATION
09.8.08	ACOUSTICAL WOOD PANEL
26.5.01	SCHEDULED LIGHT FIXTURE. SEE ELECTRICAL DRAWINGS.
32.0.03	CONCRETE SIDEWALK.
32.0.05	FINISH GRADE.
32.0.10	4" THICK CONCRETE MOW STRIP.

3815 Montrose Boulevard
Suite 123
Houston, Texas 77006
713.528.2738 (2738)
713.528.3199 fax

Copyright © 2003 cre8 architects

This document and the ideas and designs incorporated herein, as an instrument of professional service, is the property of cre8 architects, and is not to be used, in whole or in part, for any project without the written authorization of cre8 architects.

NEW DEER PARK CITY HALL

710 E. San Augustine Street Deer Park, TX 77536
CITY OF DEER PARK

11/11/2016

NO.	ISSUE	DATE

Sheet Information

Date FEBRUARY 7, 2016

Job Number 15-007

Drawn ZH

Checked Checker

Approved Approver


Title

WALL SECTIONS AND SECTION DETAILS


Sheet

A6.02


CONSTRUCTION SET

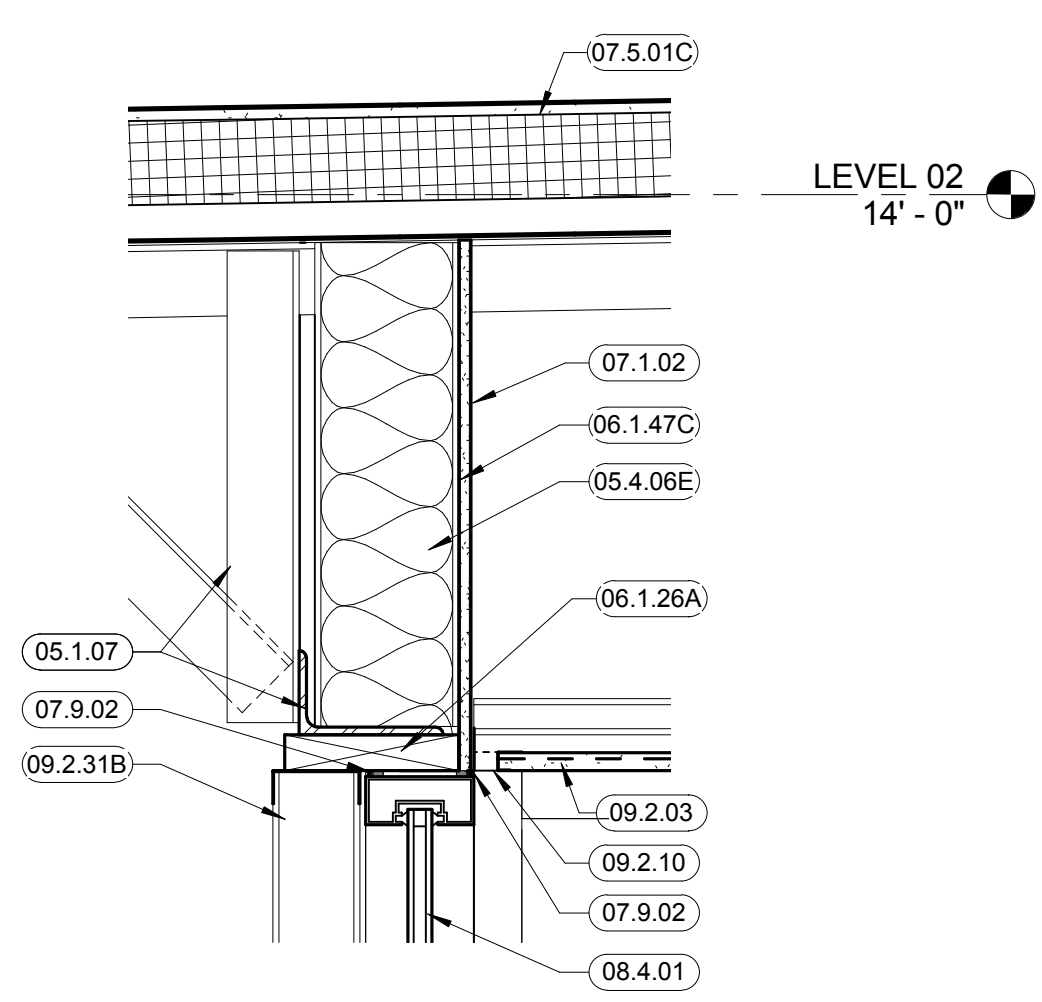


20 HEAD DETAIL @ ENTRANCE
1 1/2" = 1'-0"

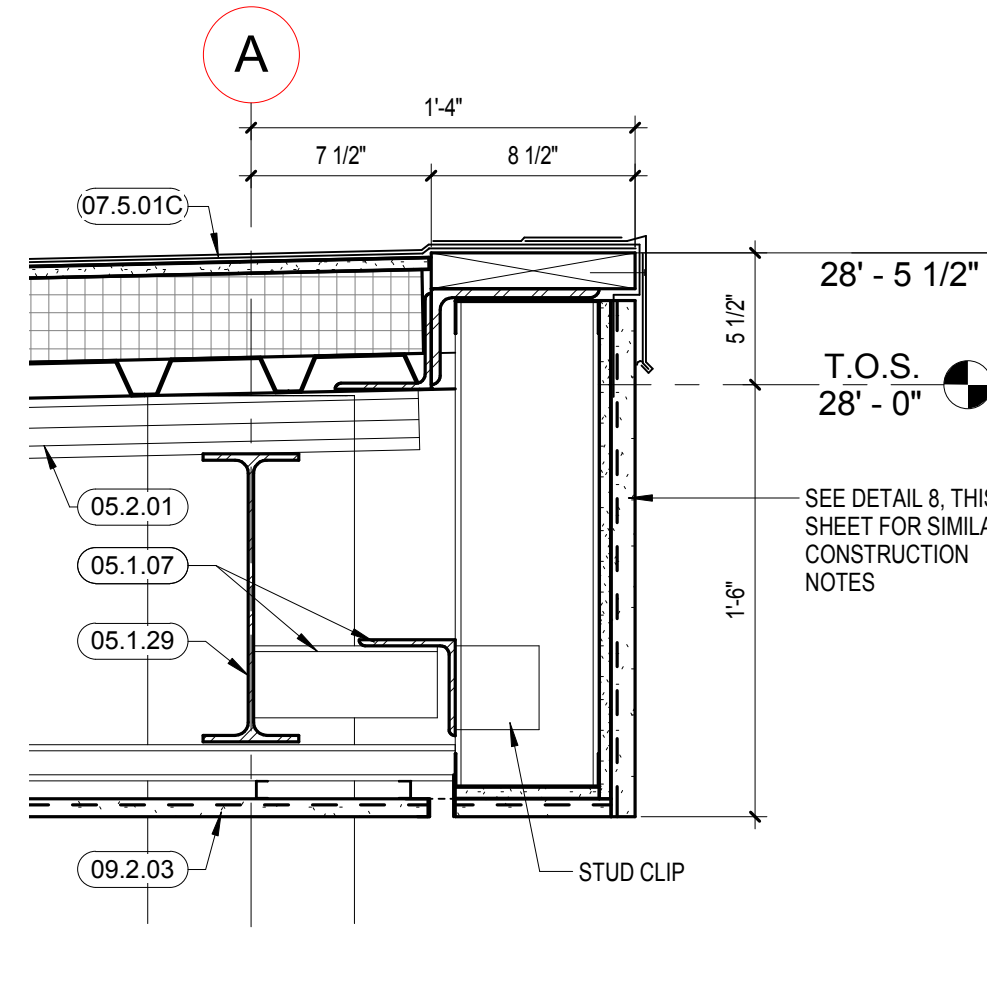


16 ROOF EDGE DETAIL
1 1/2" = 1'-0"

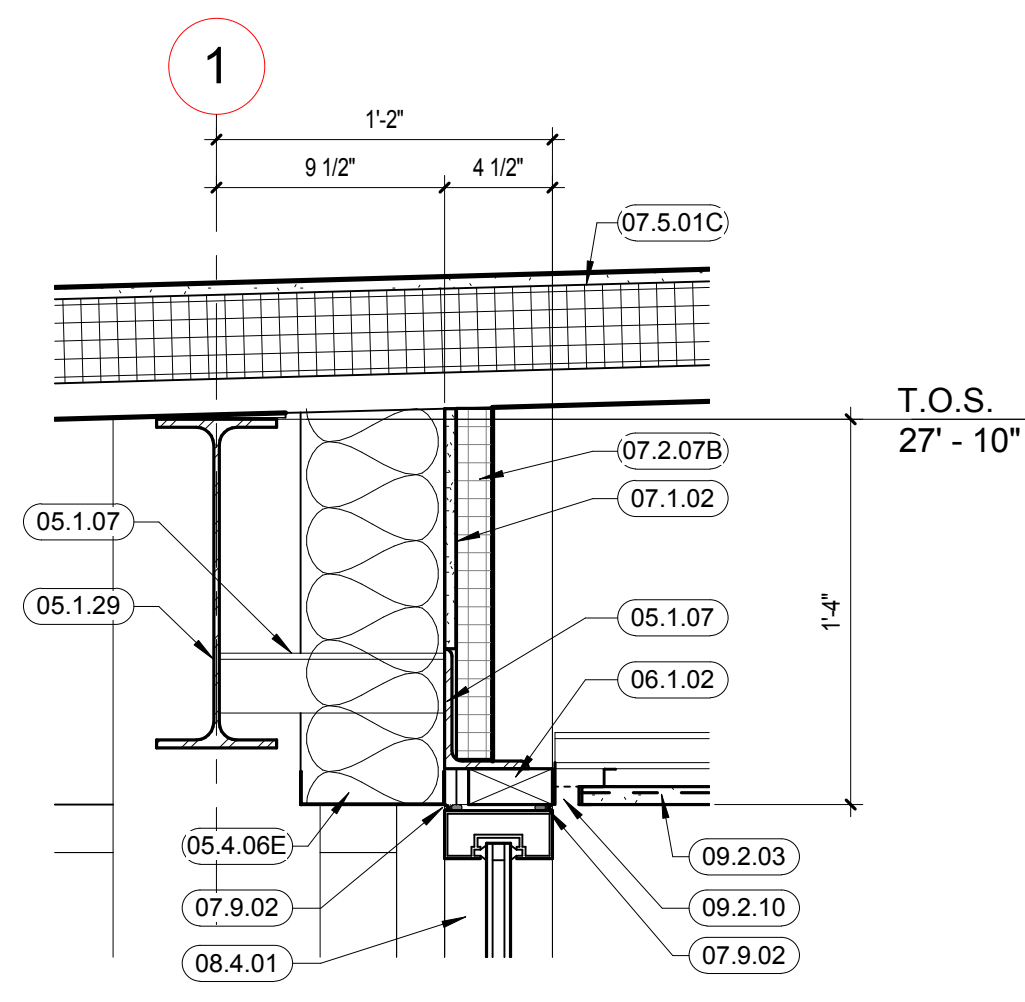


12 WINDOW HEAD / SOFFIT DETAIL
1 1/2" = 1'-0"

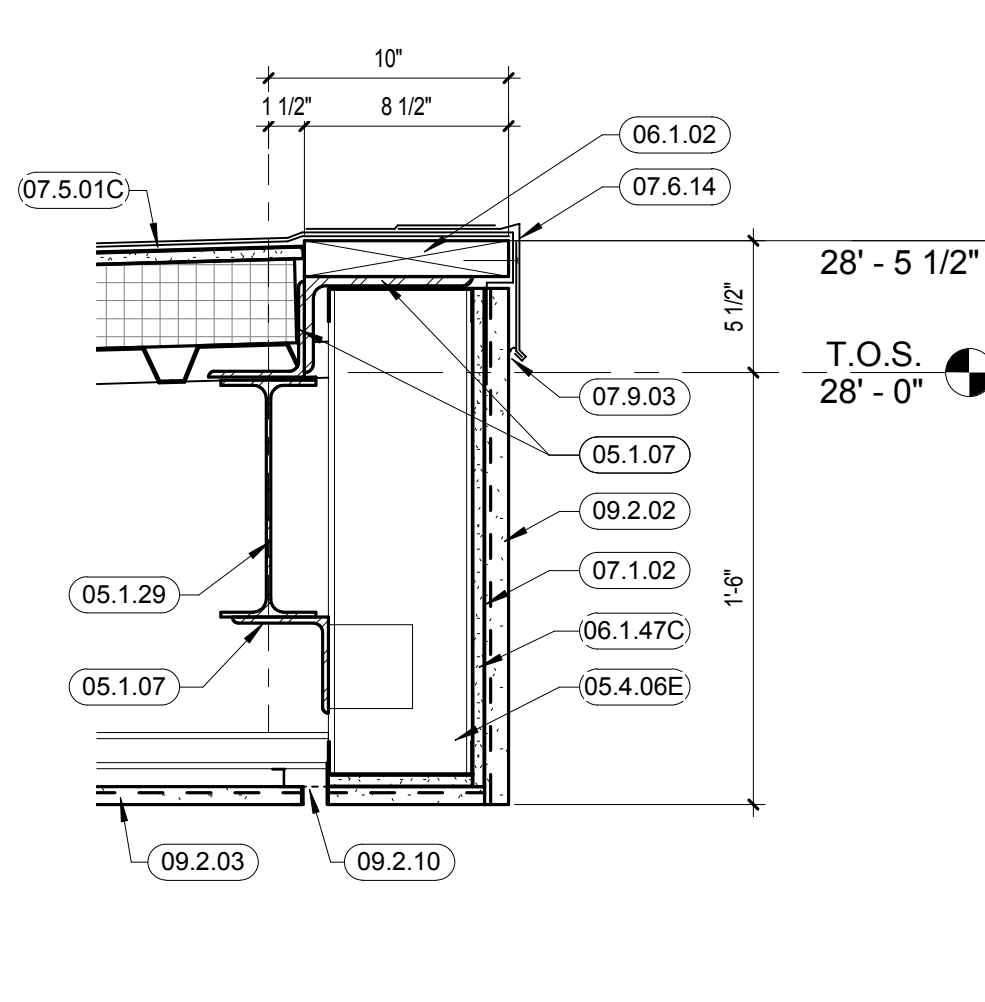


8 ROOF EDGE DETAIL
1 1/2" = 1'-0"

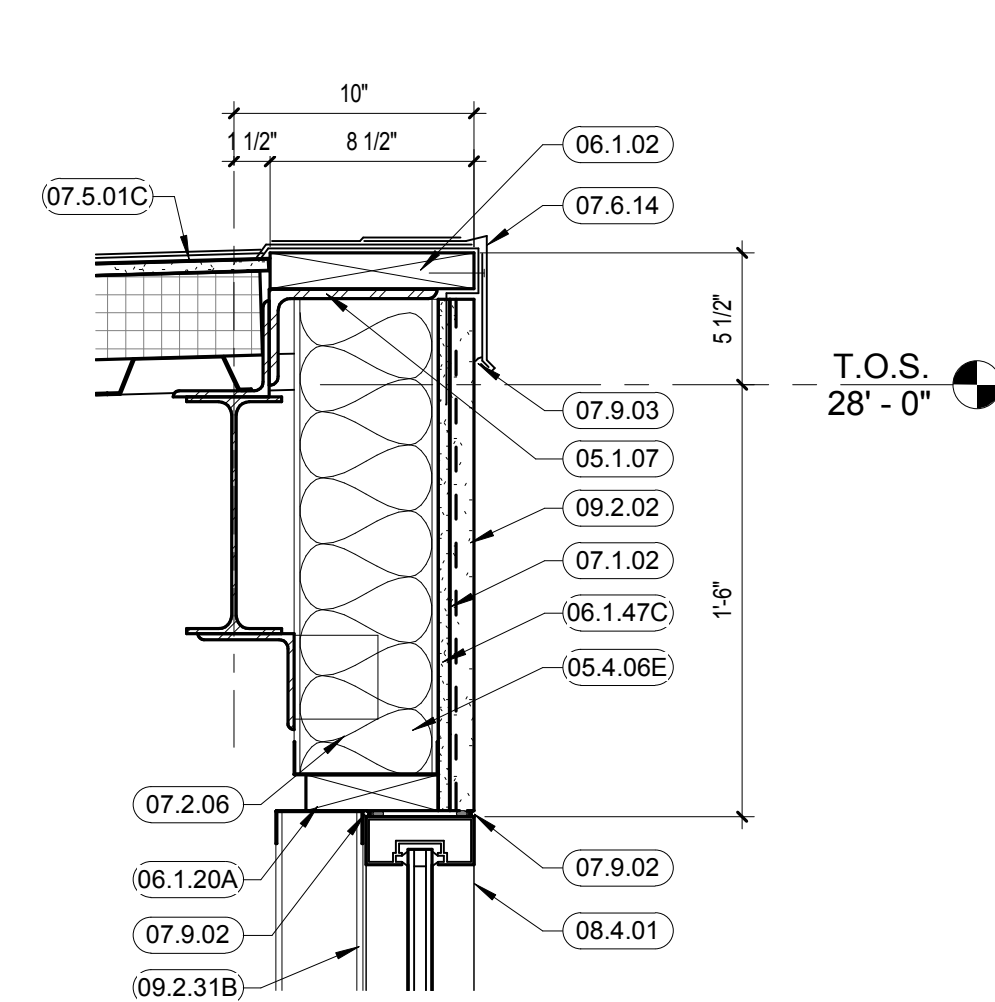


4 ROOF EDGE DETAIL
1 1/2" = 1'-0"

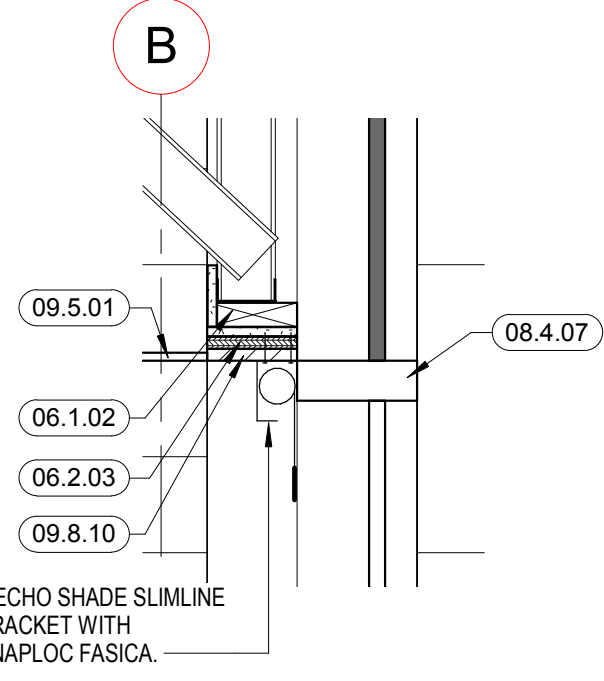


15 WINDOW SHADE DETAIL
1" = 1'-0"

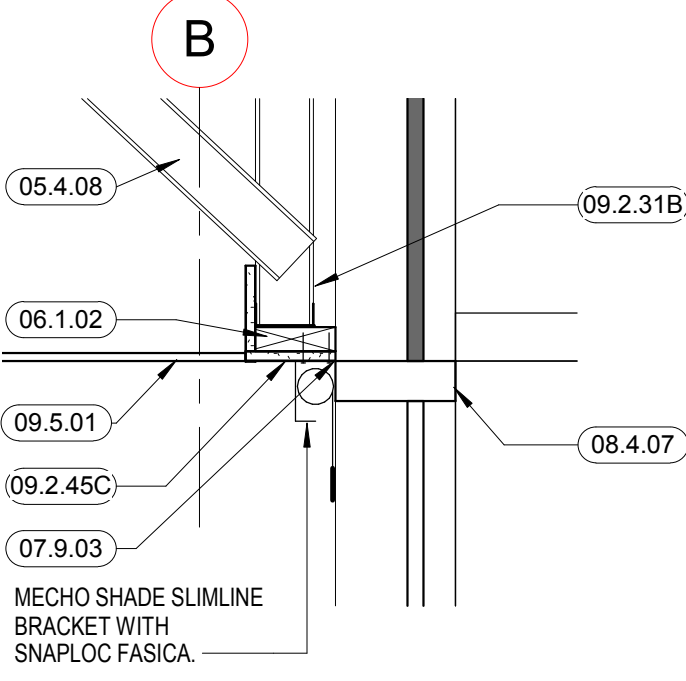


11 WINDOW SHADE DETAIL
1" = 1'-0"

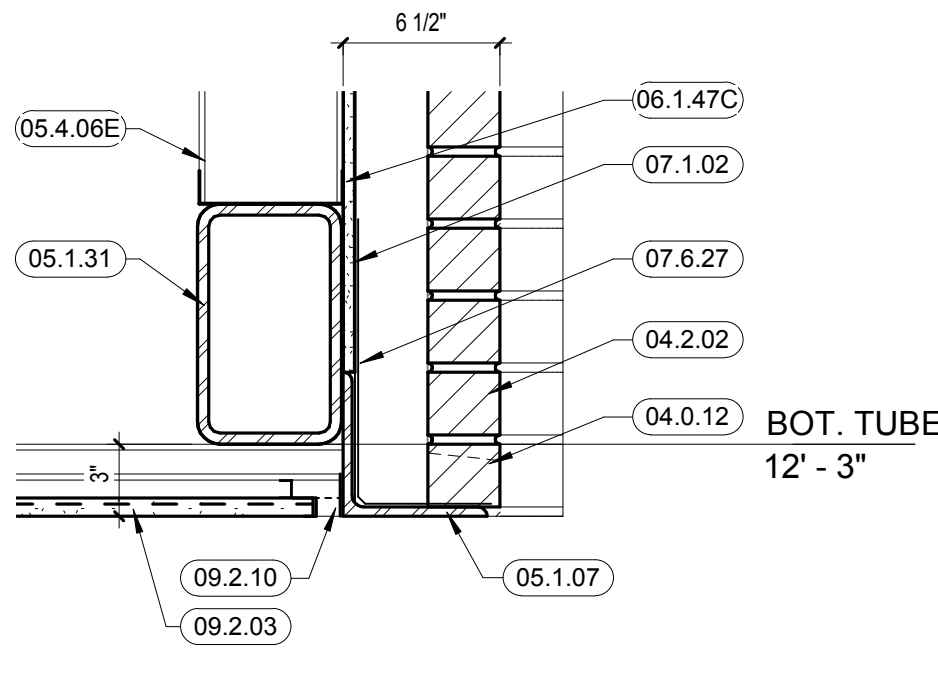


7 SOFFIT DETAIL
1 1/2" = 1'-0"

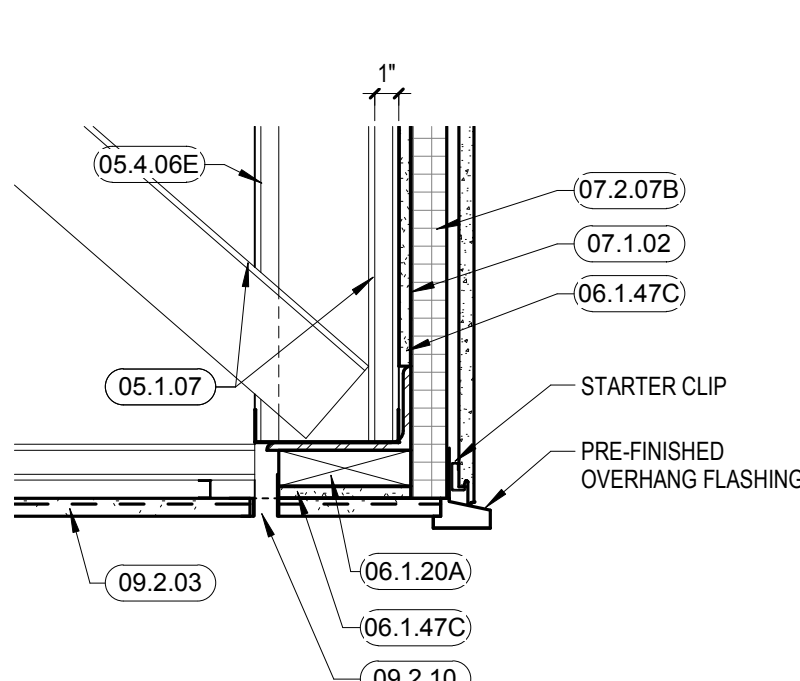


3 SOFFIT DETAIL
1 1/2" = 1'-0"

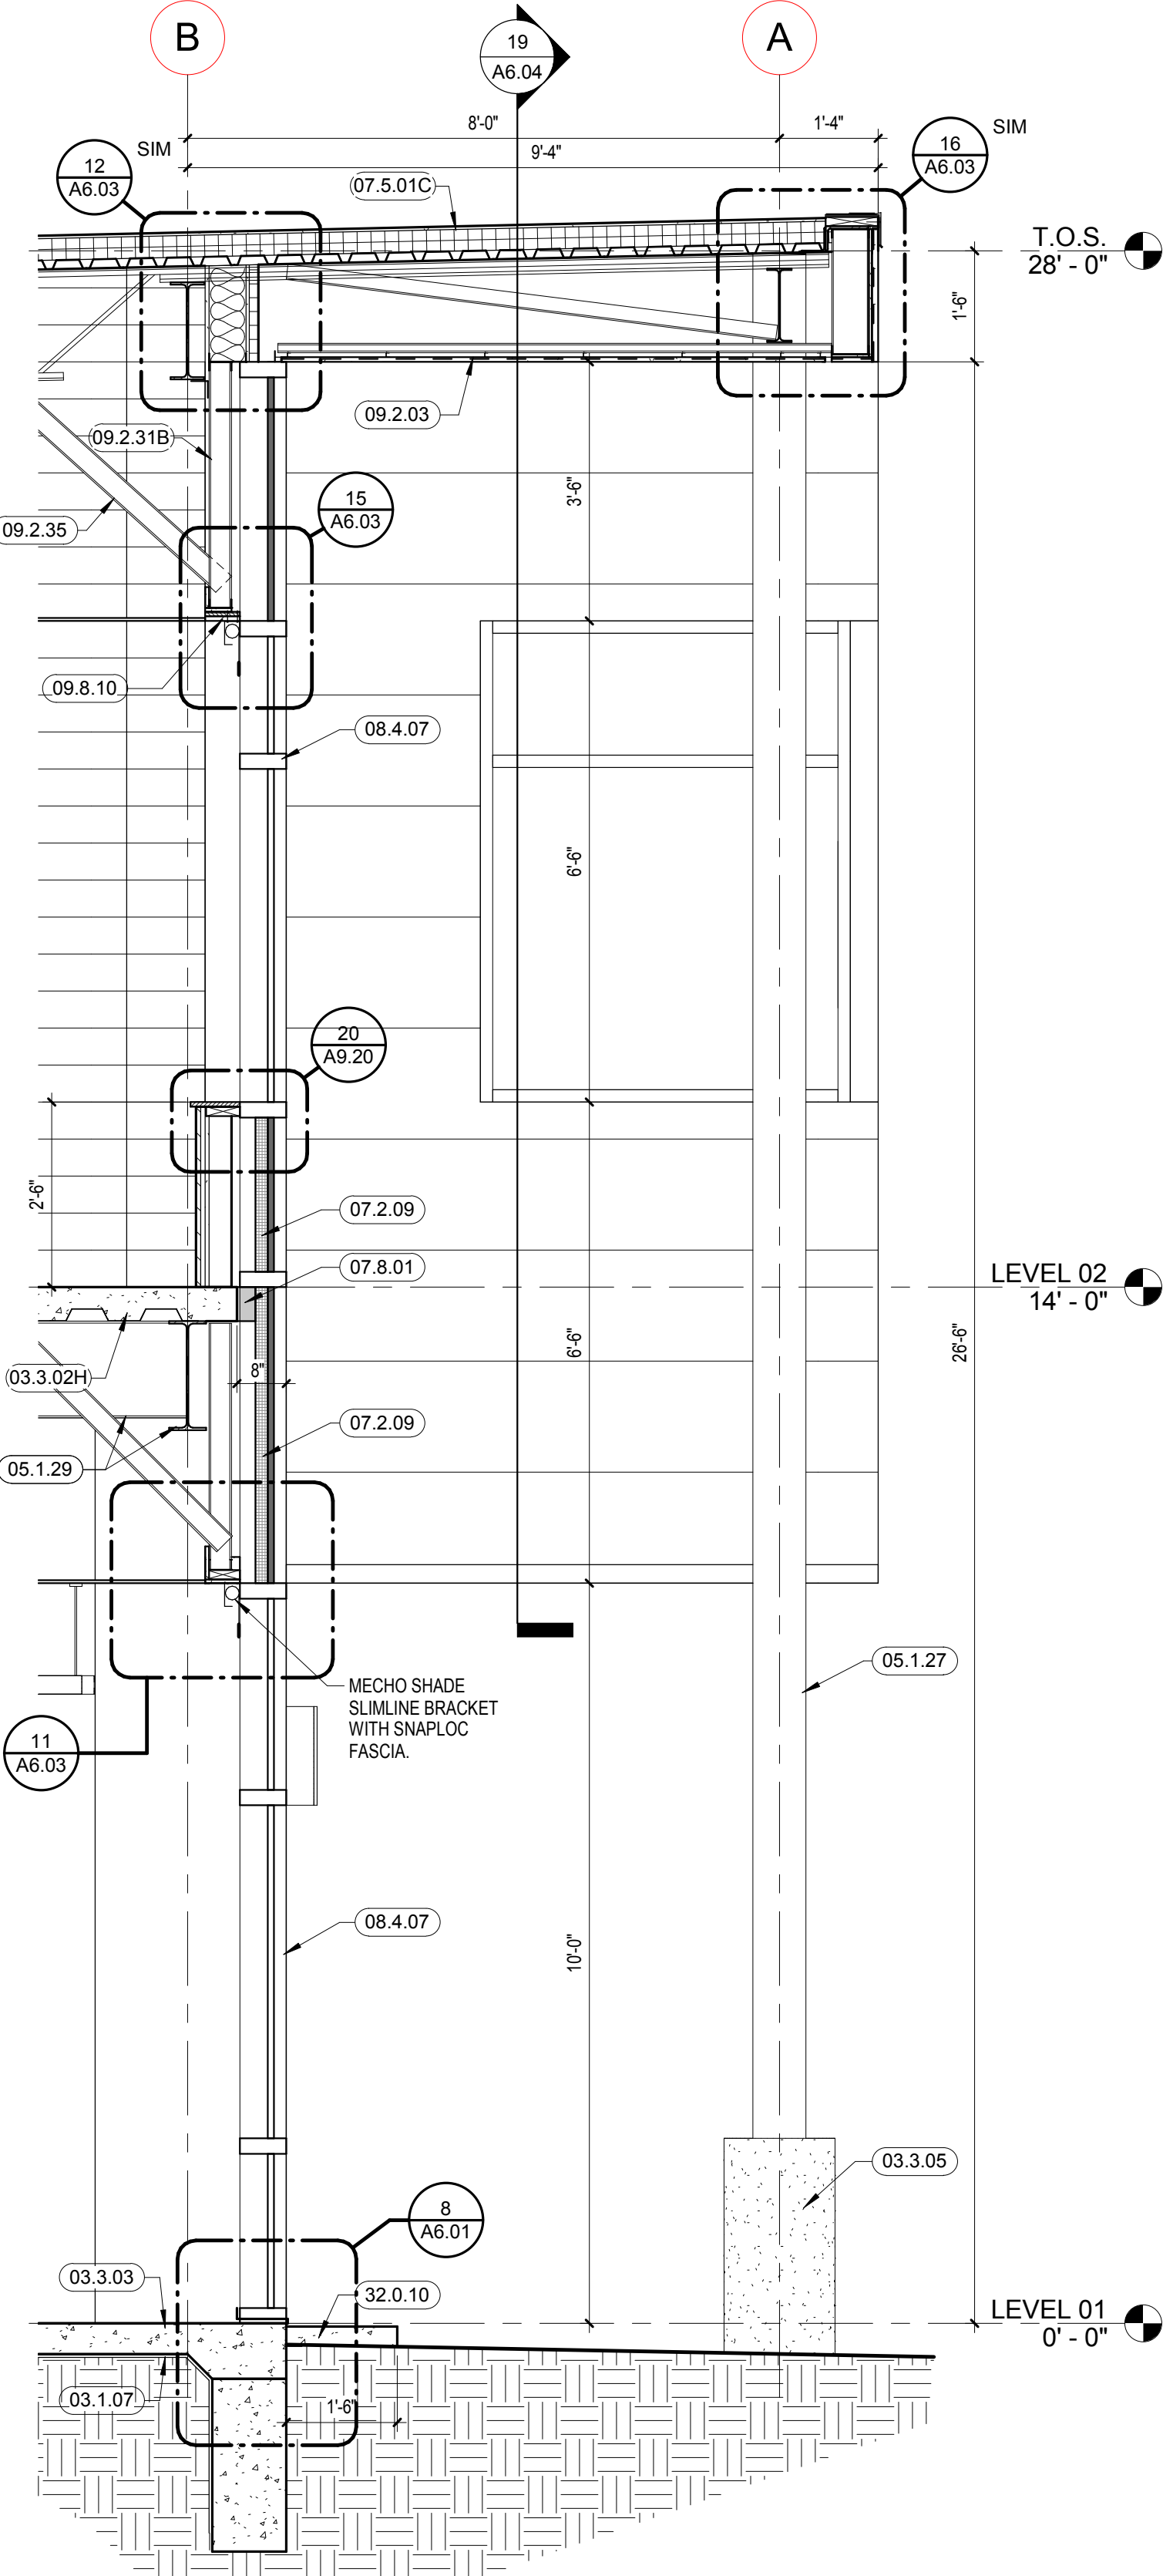


13 WALL SECTION - A140
1/2" = 1'-0"

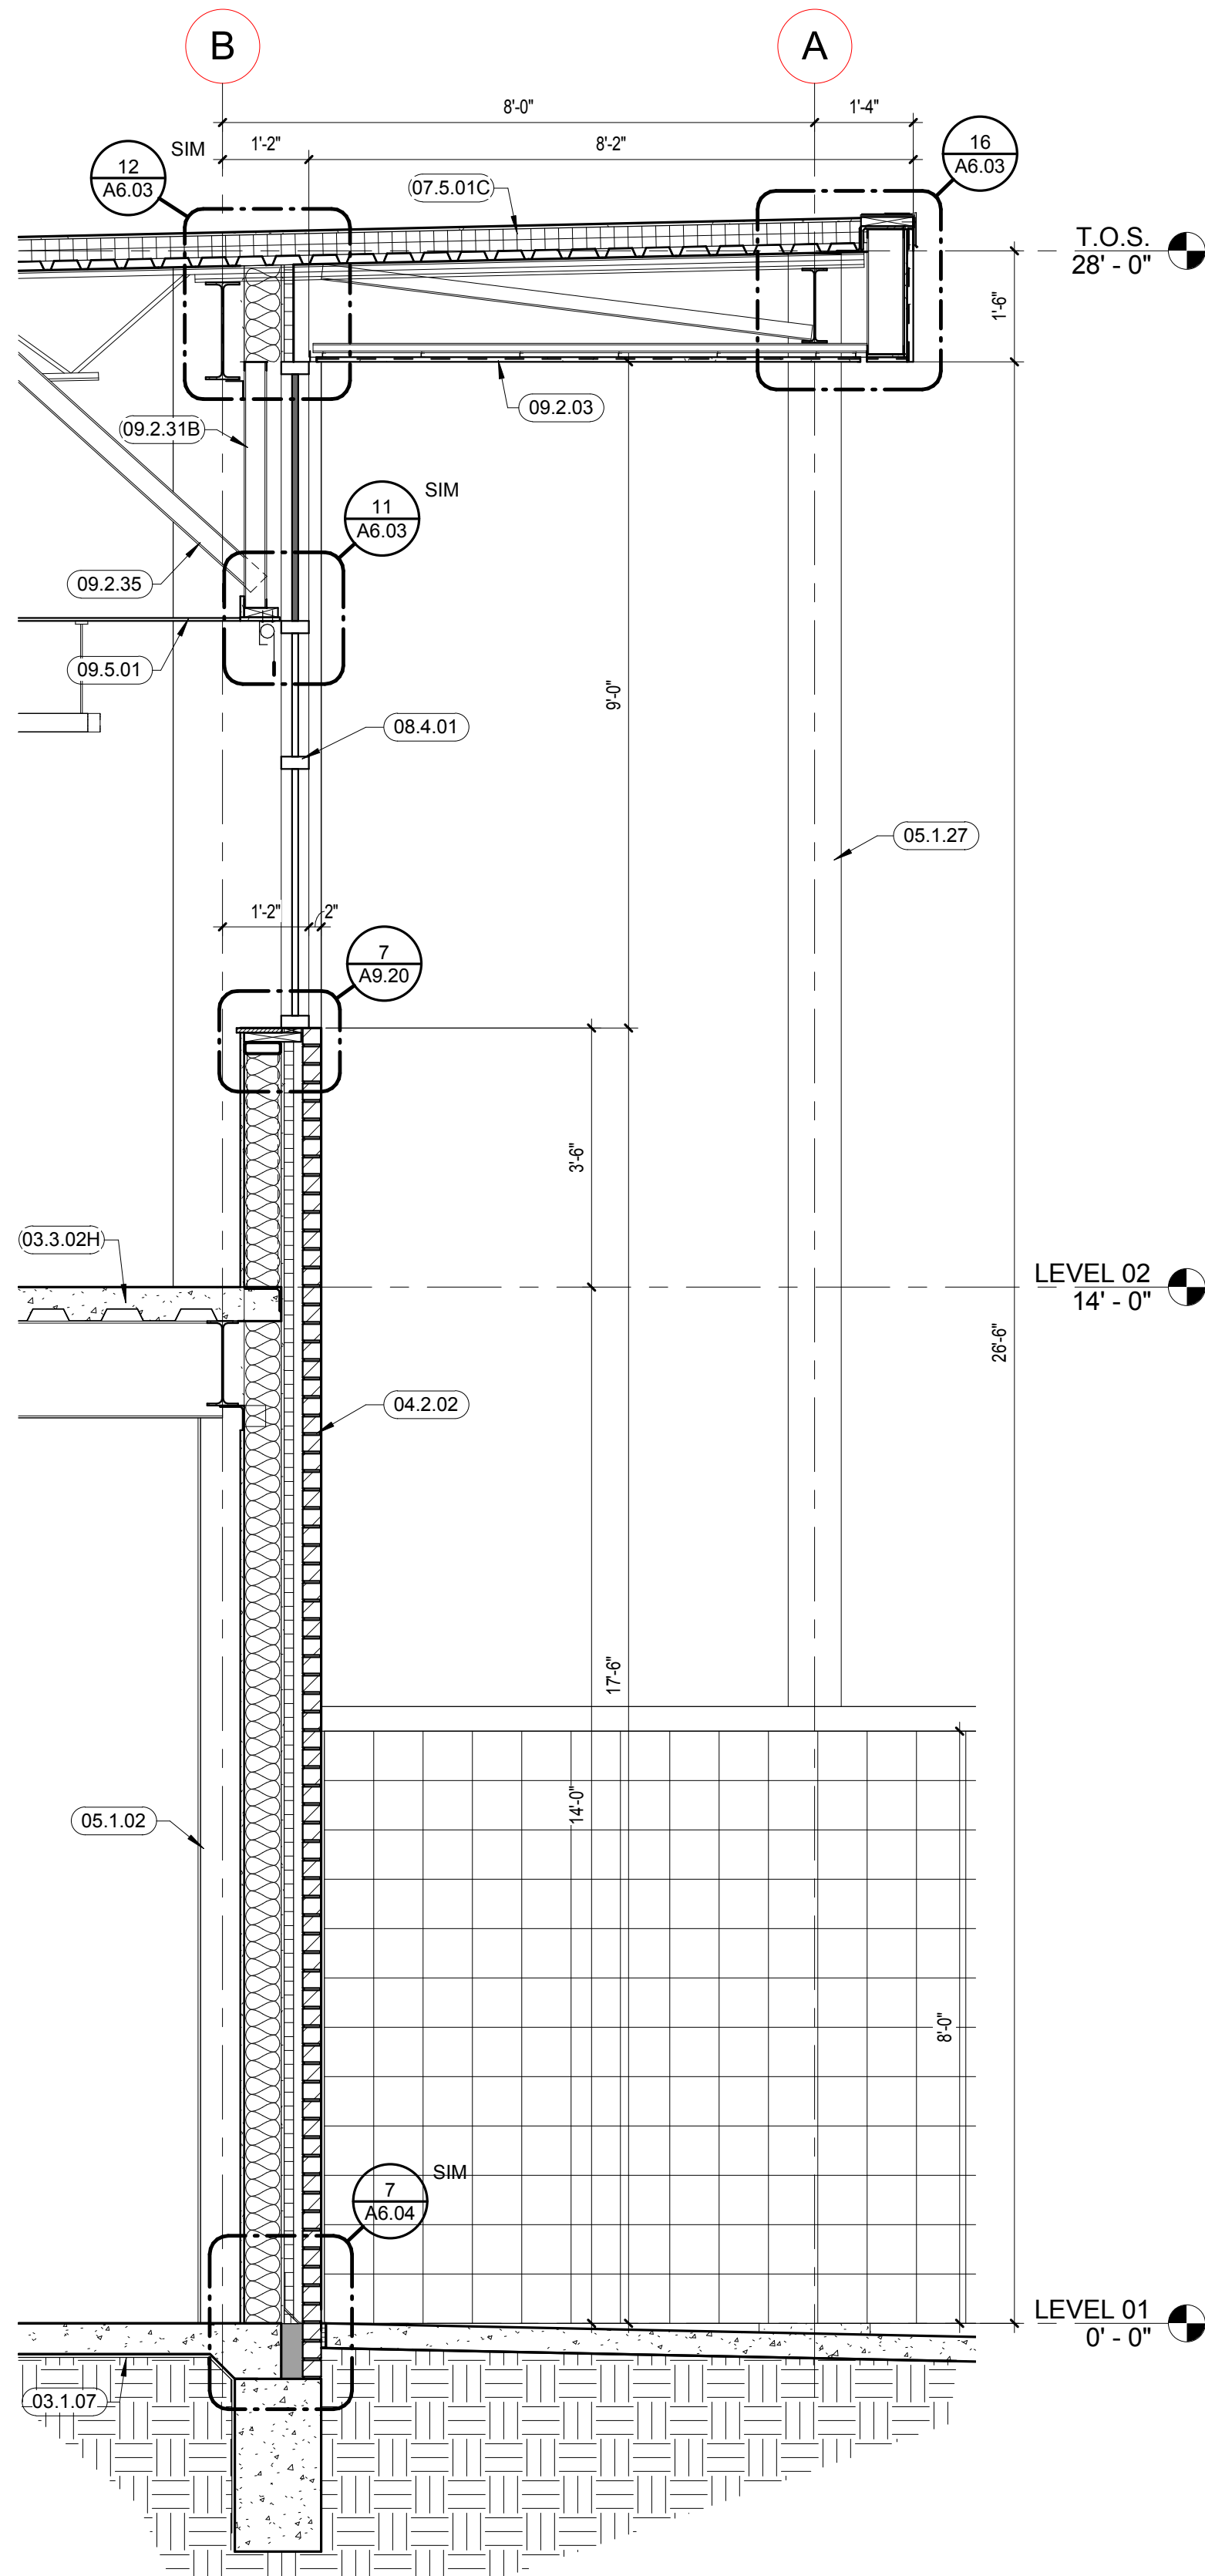

9 WALL SECTION - A121
1/2" = 1'-0"

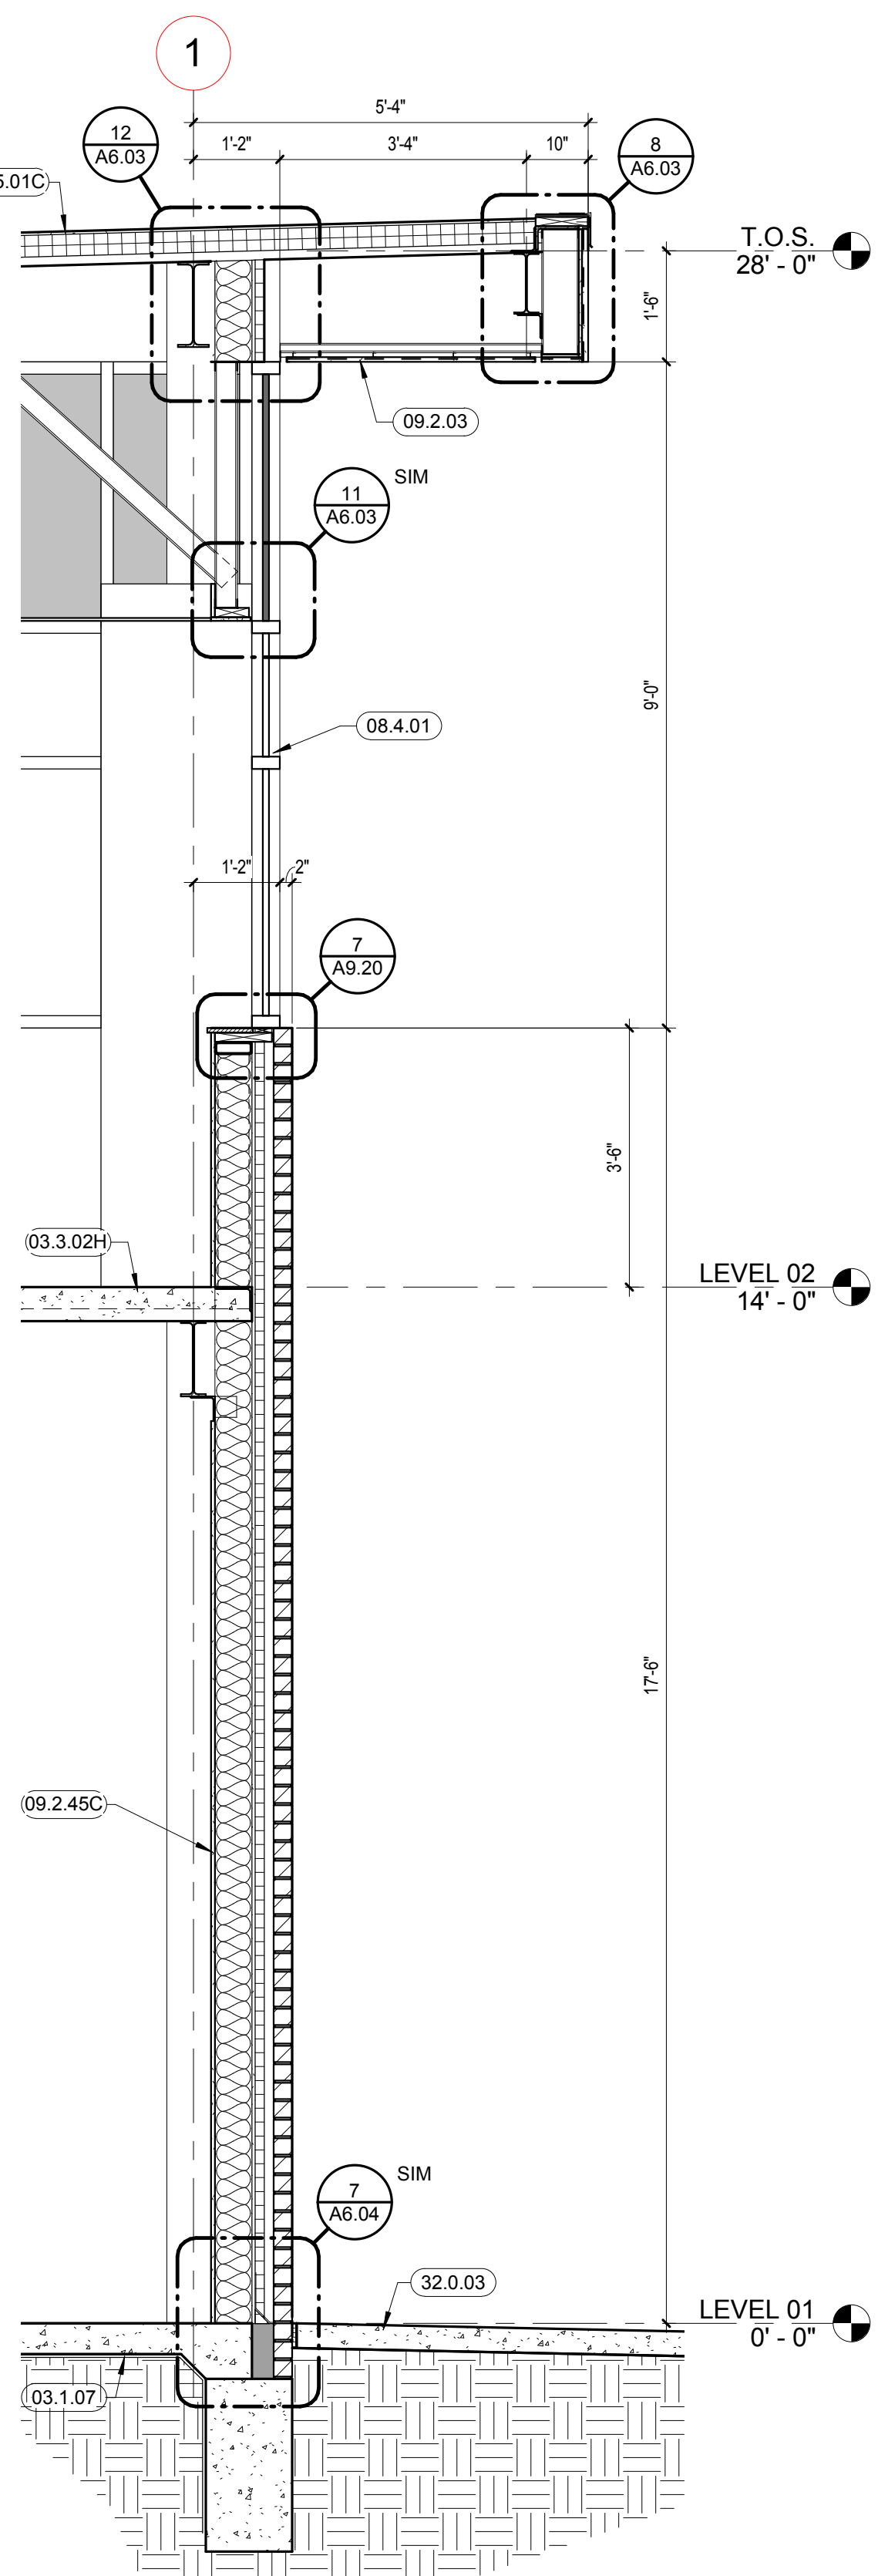

5 WALL SECTION - A121
1/2" = 1'-0"

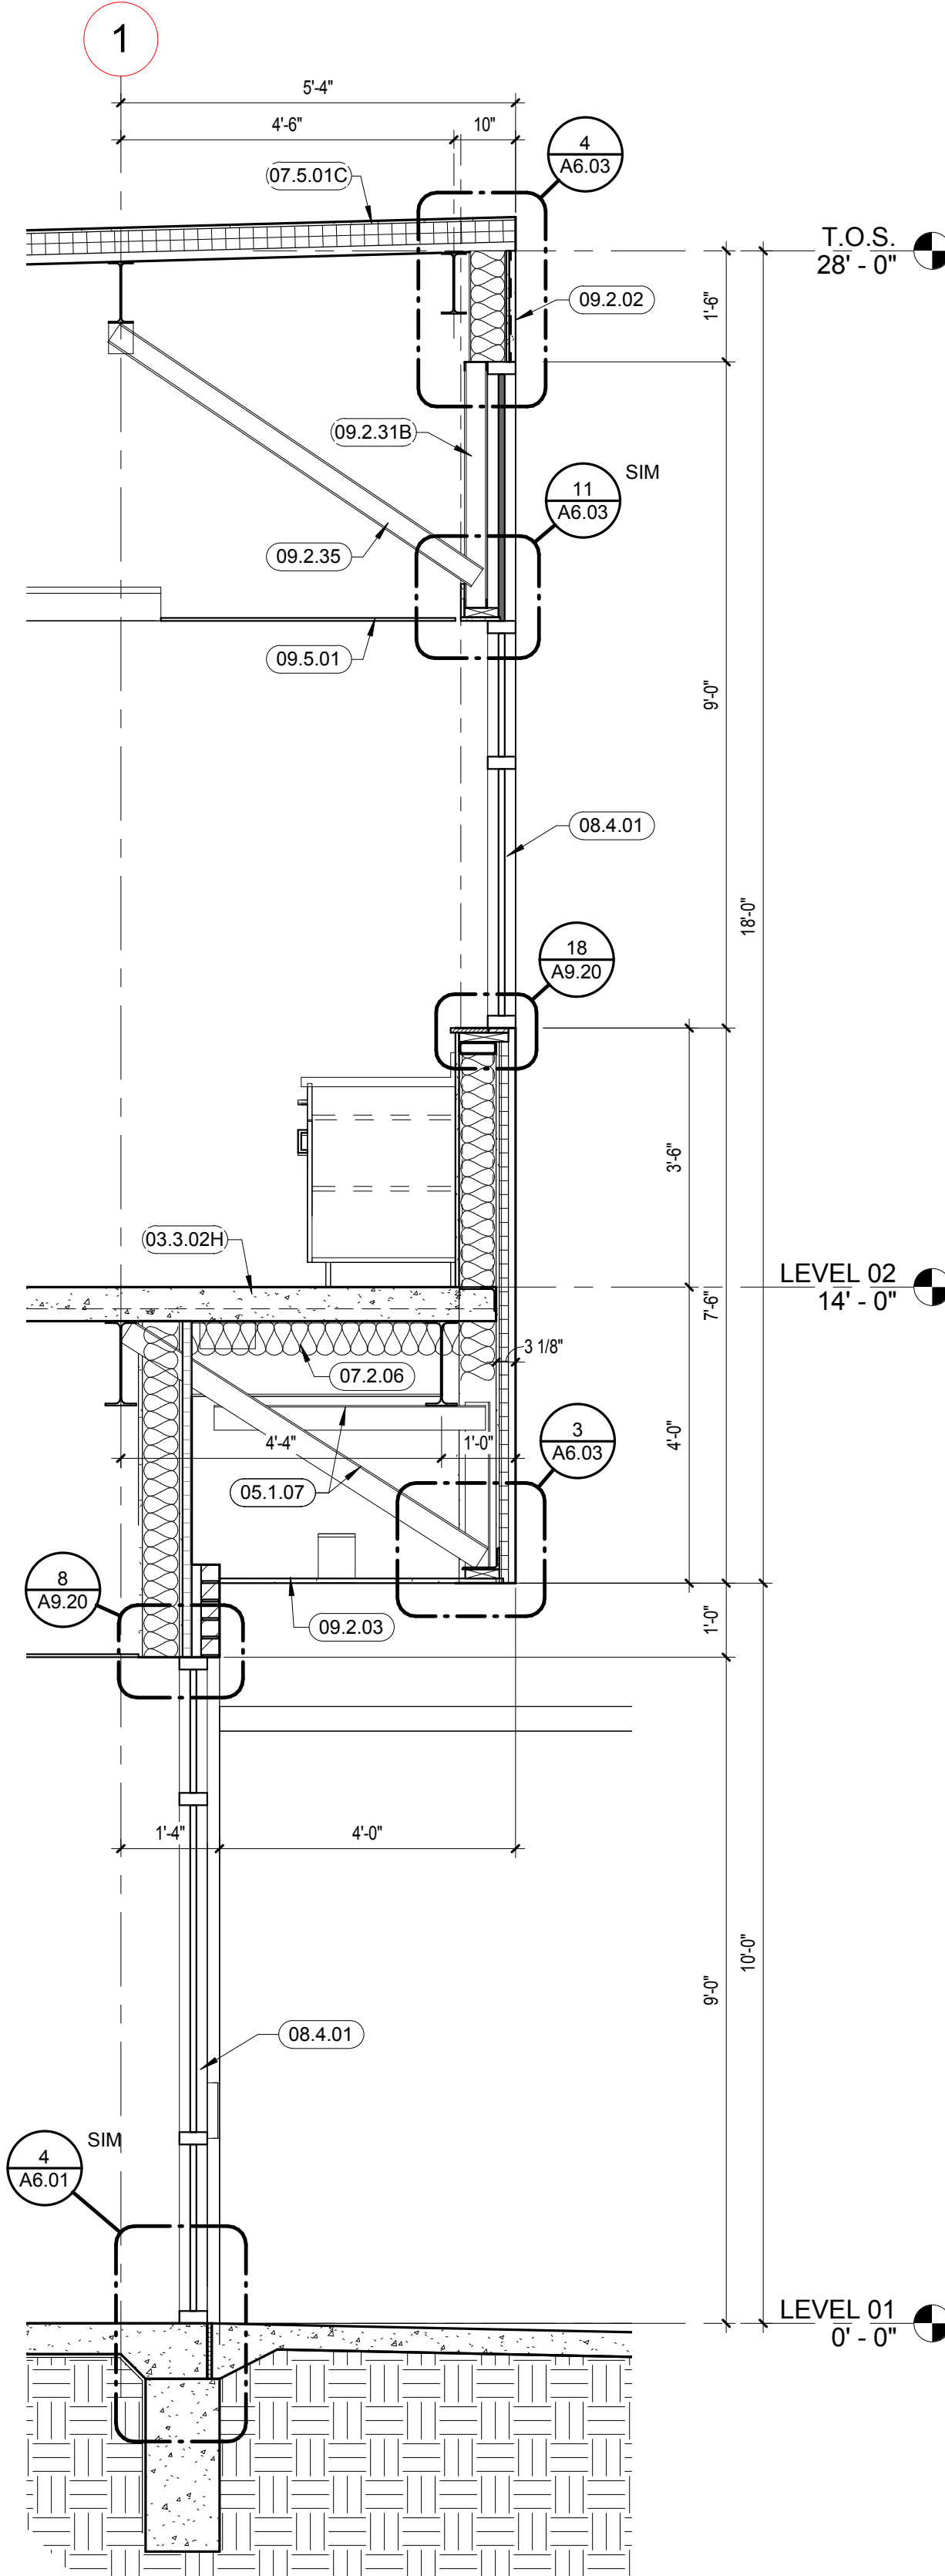

1 WALL SECTION - A119
1/2" = 1'-0"

Keyed notes

KEYED NOTE	DESCRIPTION
03.1.07	VAPOR RETARDER
03.3.02 H	5-1/2" CAST-IN-PLACE CONCRETE SLAB ON METAL DECK
03.3.03	CONCRETE SLAB - SEE STRUCTURAL DRAWINGS
03.3.05	CAST-IN-PLACE CONCRETE FOOTING
04.0.12	MASONRY WEEP HOLES @ 30" O.C. COORDINATE WITH CIVIL GRADES AND LANDSCAPE.
04.2.02	KING SIZE FACE BRICK RE: EXTERIOR ELEVATIONS FOR COLOR
05.1.02	STRUCTURAL FRAME. SEE STRUCTURAL DRAWINGS.
05.1.07	STRUCTURAL STEEL ANGLE(S). SEE STRUCTURAL DRAWINGS.
05.1.27	PAINTED STRUCTURAL STEEL COLUMN
05.1.29	STRUCTURAL STEEL BEAM
05.1.31	STRUCTURAL STEEL TUBE
05.2.01	STRUCTURAL STEEL JOIST - SEE STRUCTURAL DRAWINGS
05.4.06E	6" C-SHAPED METAL STUD @ 16" O.C.
05.4.08	METAL STUD BRACING
06.1.02	TREATED 2X WOOD BLOCKING
06.1.20A	TREATED 2X6
06.1.26A	TREATED 2X8
06.1.47	1/2" GYPSUM SHEATHING C
06.2.03	1X WOOD BLOCKING
07.1.02	AIR/MOISTURE BARRIER
07.2.06	BATT INSULATION
07.2.07B	1 1/2" RIGID INSULATION
07.2.09	CURTAIN WALL INSULATION
07.4.08	FIBER CEMENT PANEL SYSTEM
07.5.01 C	ROOF MEMBRANE ON 1/2" COVER BOARD ON MINIMUM 3 1/2" POLYISOCYANURATE INSULATION BOARD ON METAL DECK
07.6.14	PREFINISHED METAL FASCIA ON CONTINUOUS CLEAT.
07.6.27	MEMBRANE FLASHING
07.8.01	FIRE SAFING
07.9.02	BACKER ROD AND SEALANT
07.9.03	SEALANT
08.4.01	ALUMINUM STOREFRONT SYSTEM
08.4.07	CURTAIN WALL SYSTEM
09.2.02	1" CEMENT PLASTER (INTEGRAL COLOR) ON GALVANIZED METAL LATH
09.2.03	3/4" CEMENT PLASTER (INTEGRAL COLOR) SOFFIT ON GALVANIZED METAL LATH ON 3/4" COLD ROLLED CHANNELS ON 1 1/2" COLD ROLLED CHANNELS. SEE DETAIL 4/A14.01 FOR SOFFIT UPLIFT BRACING.
09.2.10	VENTED SCREED
09.2.31B	3 5/8" METAL STUDS @ 16" O.C.
09.2.35	METAL STUD BRACING @ 32" O.C.
09.2.45	5/8" GYPSUM BOARD C
09.5.01	SUSPENDED CEILING. SEE FINISH SCHEDULE.
09.8.10	WOOD WALL PANEL
32.0.03	CONCRETE SIDEWALK.
32.0.10	4" THICK CONCRETE MOW STRIP.



3815 Montrose Boulevard
Suite 123
Houston, Texas 77006
713.528.2738
713.528.3198 fax

Copyright © 2003 cre8 architects

This document and the ideas and designs incorporated herein, as an instrument of professional service, is the property of cre8 architects, and is not to be used, in whole or in part, for any project without the written authorization of cre8 architects.

NEW DEER PARK CITY HALL

710 E. San Augustine Street Deer Park, TX 77536
CITY OF DEER PARK



NO.	ISSUE	DATE


Sheet Information	
Date	FEBRUARY 7, 2016
Job Number	15-007
Drawn	Author
Checked	Checker
Approved	Approver
Title	

WALL SECTIONS AND SECTION DETAILS

Sheet
A6.03

CONSTRUCTION SET

2/7/2017 3:28:37 PM
C:\Users\mishuang_CRE8\Documents\NEW DEER PARK CITY HALL CENTRAL_Marketing.rvt

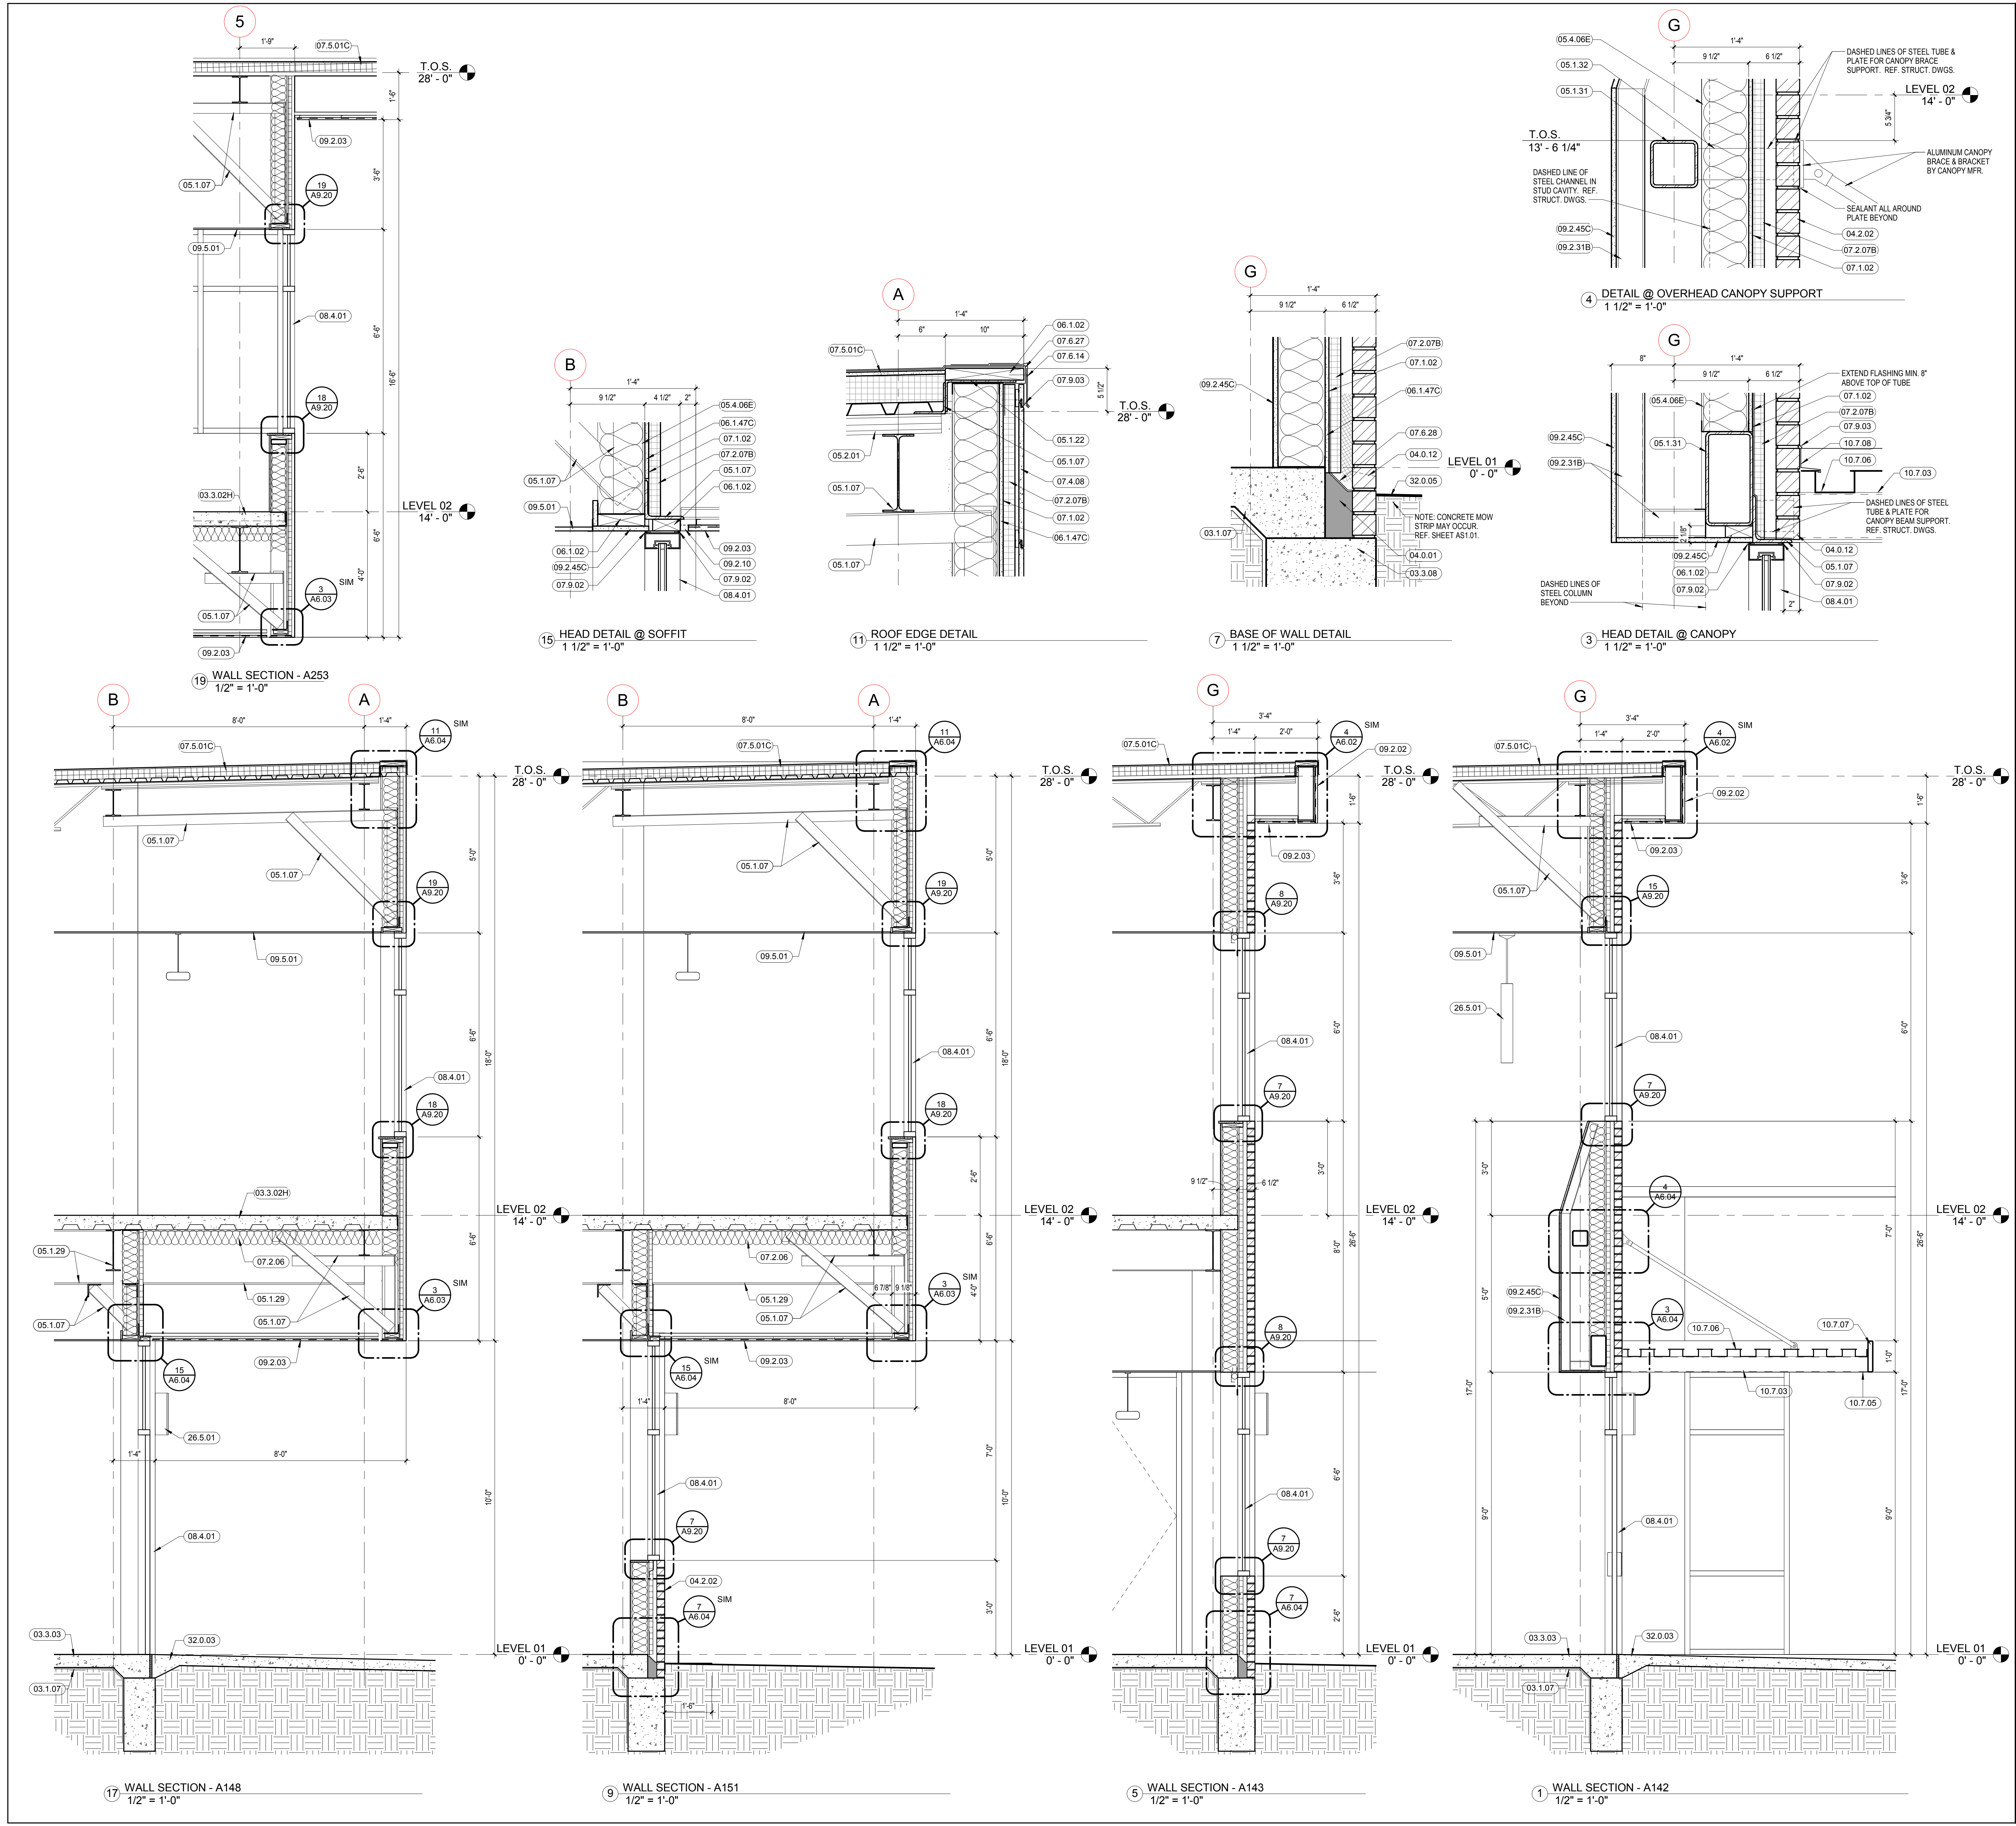

Keyed notes

KEYED NOTE	DESCRIPTION
03.1.07	VAPOR RETARDER
03.3.02	5-1/2" CAST-IN-PLACE CONCRETE SLAB ON METAL DECK
03.3.03	CONCRETE SLAB - SEE STRUCTURAL DRAWINGS
03.3.08	CONCRETE GRADE BEAM
04.0.01	GROUT
04.0.12	MASONRY WEEP HOLES @ 30" O.C. COORDINATE WITH CIVIL GRADES AND LANDSCAPE.
04.0.17	CAVITY DRAINAGE MESH
04.2.02	KING SIZE FACE BRICK RE: EXTERIOR ELEVATIONS FOR COLOR
05.1.07	STRUCTURAL STEEL ANGLE(S), SEE STRUCTURAL DRAWINGS.
05.1.22	BENT PLATE, SEE STRUCTURAL DRAWINGS
05.1.29	STRUCTURAL STEEL BEAM
05.1.31	STRUCTURAL STEEL TUBE
05.1.32	STEEL PLATE. SEE STRUCTURAL DRAWINGS.
05.2.01	STRUCTURAL STEEL JOIST - SEE STRUCTURAL DRAWINGS
05.4.06E	6" C-SHAPED METAL STUD @ 16" O.C.
06.1.02	TREATED 2X WOOD BLOCKING
06.1.47	1/2" GYPSUM SHEATHING
07.1.02	AIR/MOISTURE BARRIER
07.2.06	BATT INSULATION
07.2.07B	1 1/2" RIGID INSULATION
07.4.08	FIBER CEMENT PANEL SYSTEM
07.5.01	ROOF MEMBRANE ON 1/2" COVER BOARD ON MINIMUM 3 1/2" POLYISOCYANURATE INSULATION BOARD ON METAL DECK
07.6.14	PREFINISHED METAL FASCIA ON CONTINUOUS CLEAT.
07.6.27	MEMBRANE FLASHING
07.6.28	BASE FLASHING
07.9.02	BACKER ROD AND SEALANT
07.9.03	SEALANT
08.4.01	ALUMINUM STOREFRONT SYSTEM
09.2.02	1" CEMENT PLASTER (INTEGRAL COLOR) ON GALVANIZED METAL LATH
09.2.03	3/4" CEMENT PLASTER (INTEGRAL COLOR) SOFFIT ON GALVANIZED METAL LATH ON 3/4" COLD ROLLED CHANNELS. SEE DETAIL 4/A14.01 FOR SOFFIT UPLIFT BRACING.
09.2.10	VENTED SCREEN
09.2.31B	3 5/8" METAL STUDS @ 16" O.C.
09.2.45	5/8" GYPSUM BOARD
09.5.01	SUSPENDED CEILING. SEE FINISH SCHEDULE.
10.7.03	ALUMINUM CANOPY GUTTER BEAM
10.7.05	ALUMINUM CANOPY DRAINAGE OUTLET. FIELD VERIFY LOCATION
10.7.06	ALUMINUM CANOPY DECK
10.7.07	ALUMINUM CANOPY FASCIA
10.7.08	WALL MOUNTED ALUMINUM FLASHING.
10.7.09	ALUMINUM CANOPY OVERHEAD BRACE.
26.5.01	SCHEDULED LIGHT FIXTURE. SEE ELECTRICAL DRAWINGS.
32.0.03	CONCRETE SIDEWALK.
32.0.05	FINISH GRADE.
32.0.10	4" THICK CONCRETE MOW STRIP.

cre8 ARCHITECTS

3815 Morrisroe Boulevard
Suite 123
Houston, Texas 77006
713.528.cre8 (2738)
713.528.3198 fax

Copyright © 2003 cre8 architects

This document and the ideas and designs incorporated herein, as an instrument of professional service, is the property of cre8 architects, and is not to be used, in whole or in part for any project without the written authorization of cre8 architects.

NEW DEER PARK CITY HALL

710 E. San Augustine Street Deer Park, TX 77536
CITY OF DEER PARK

NO.

ISSUE

DATE








Sheet Information

Date	FEBRUARY 7, 2016
Job Number	15-007
Drawn	Author
Checked	Checker
Approved	Approver
Title	

WALL SECTIONS AND SECTION DETAILS


A6.04

CONSTRUCTION SET

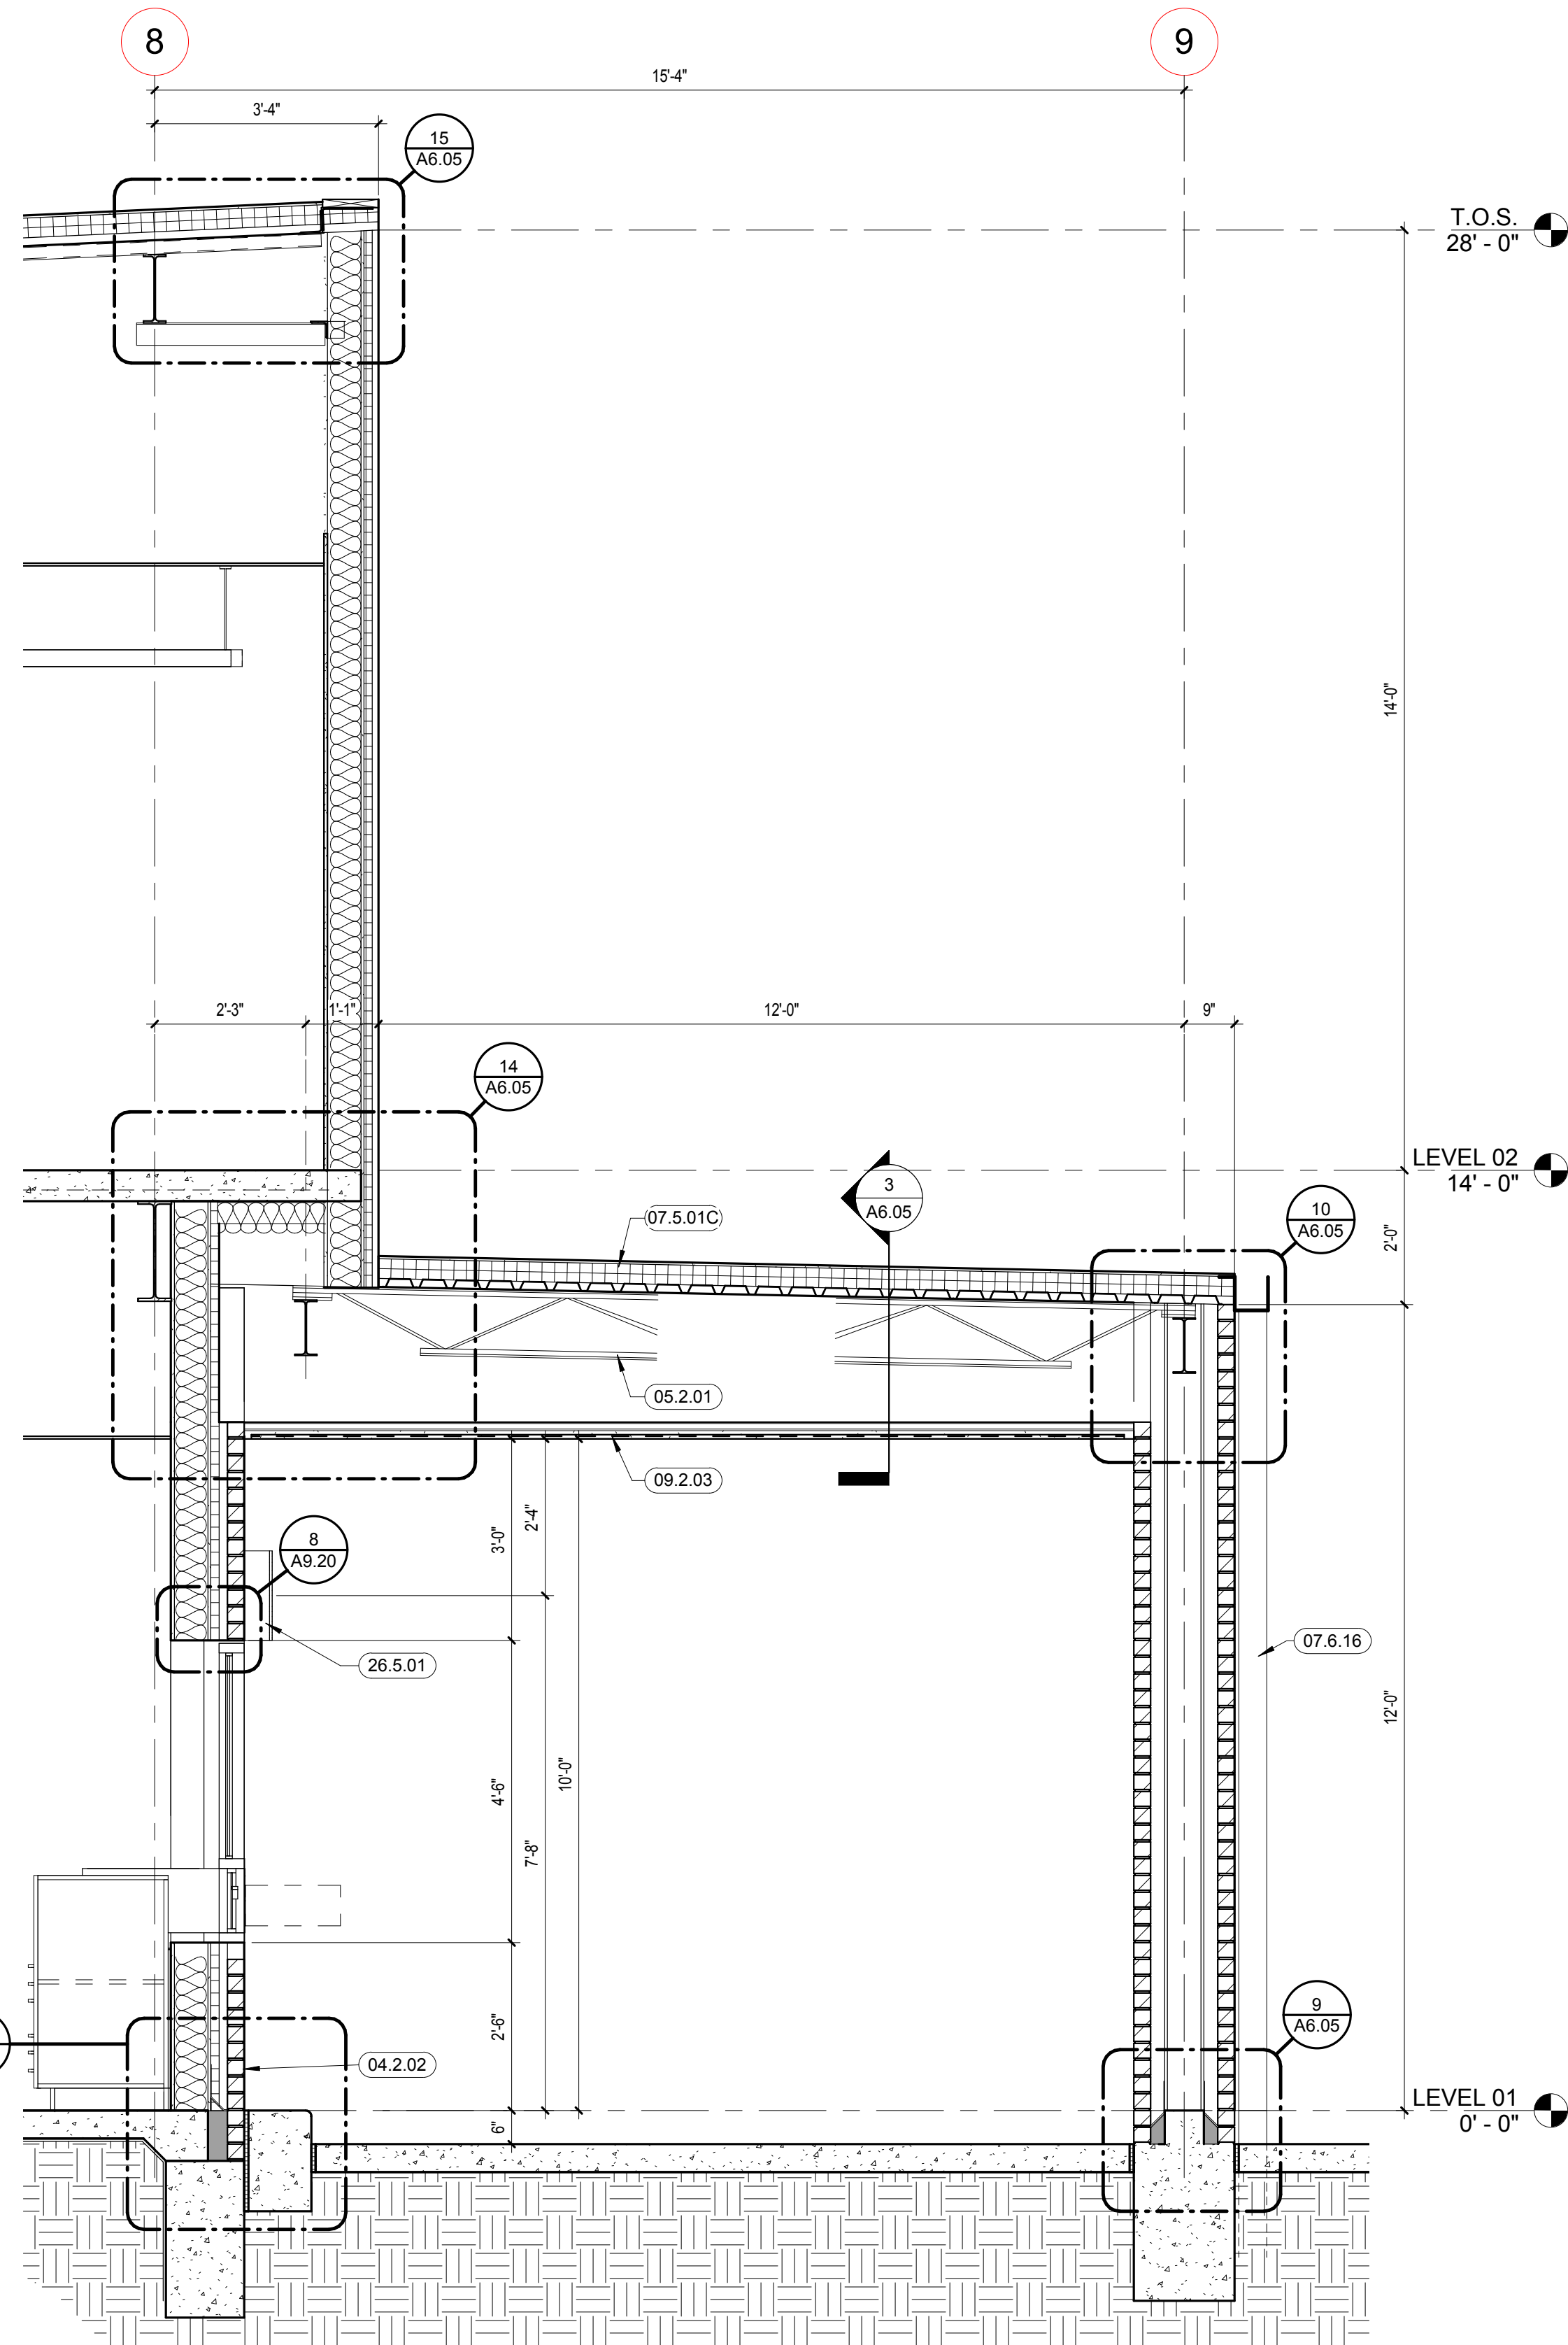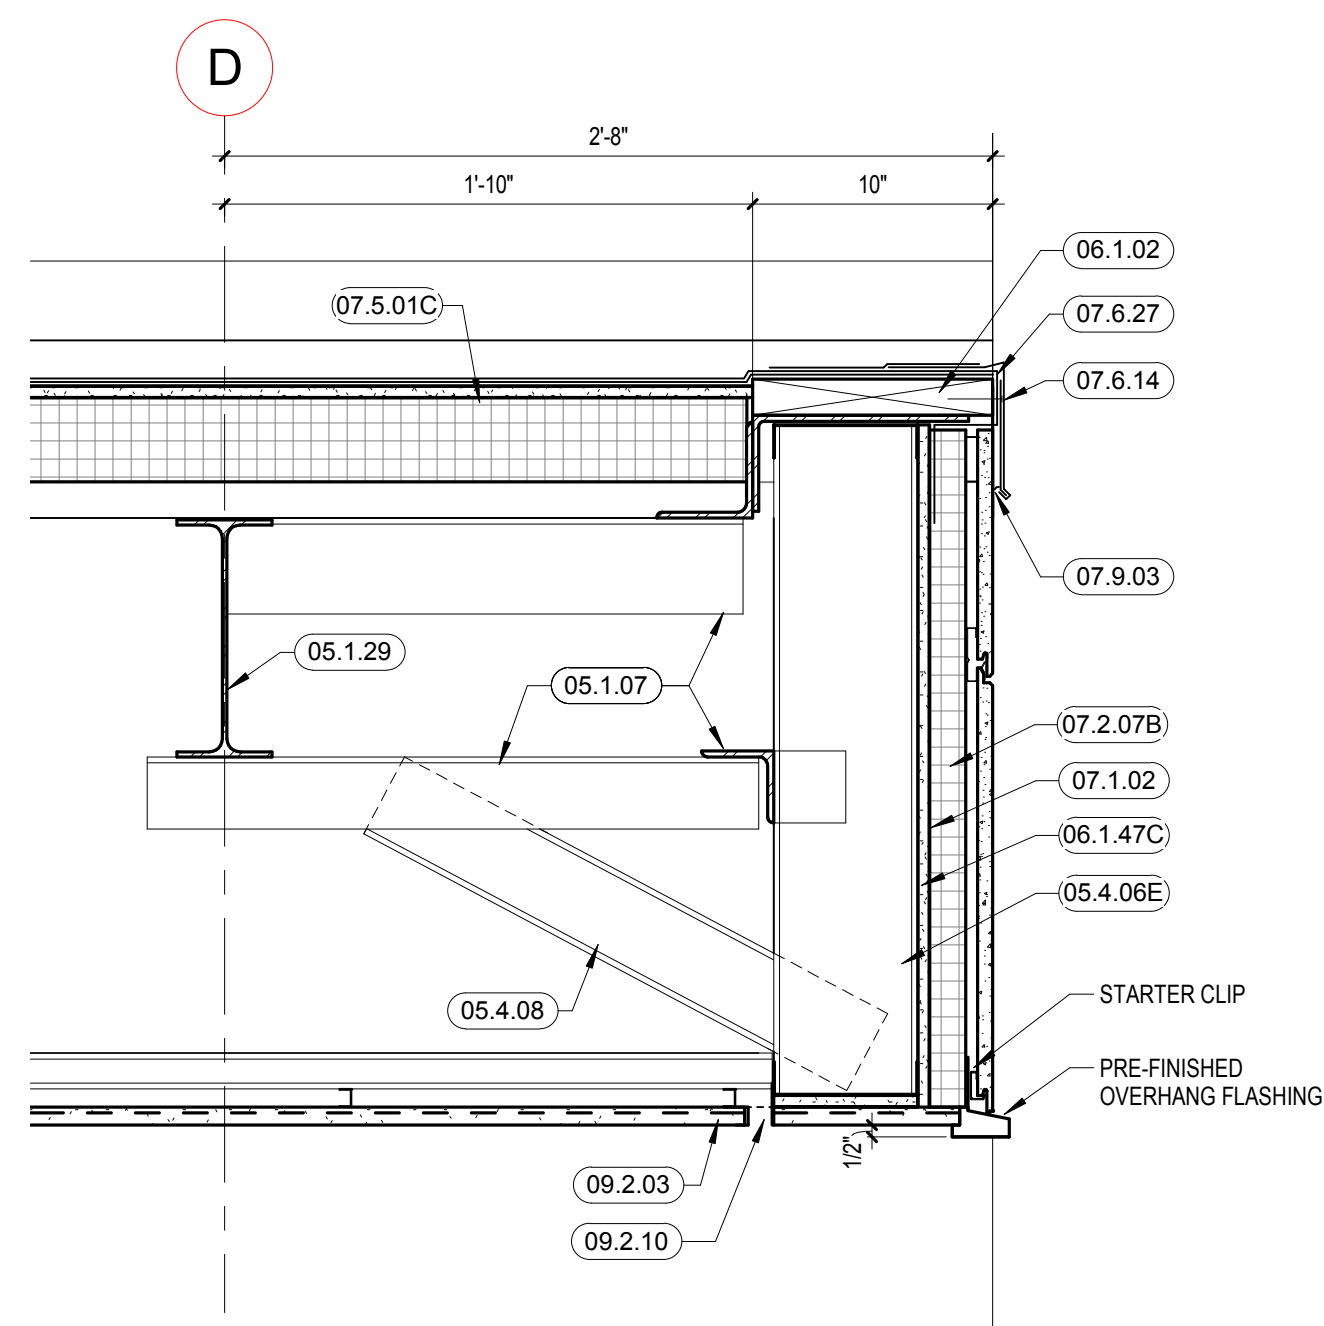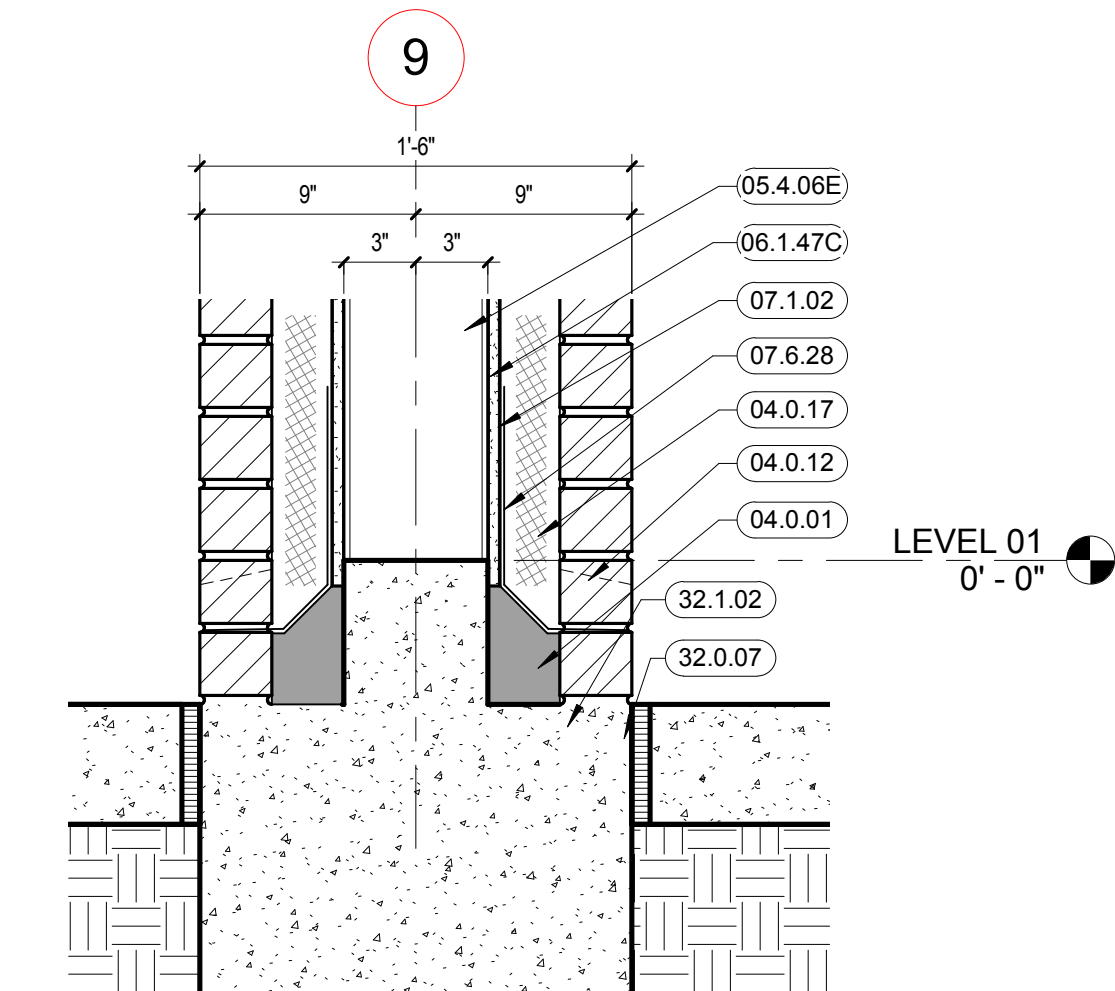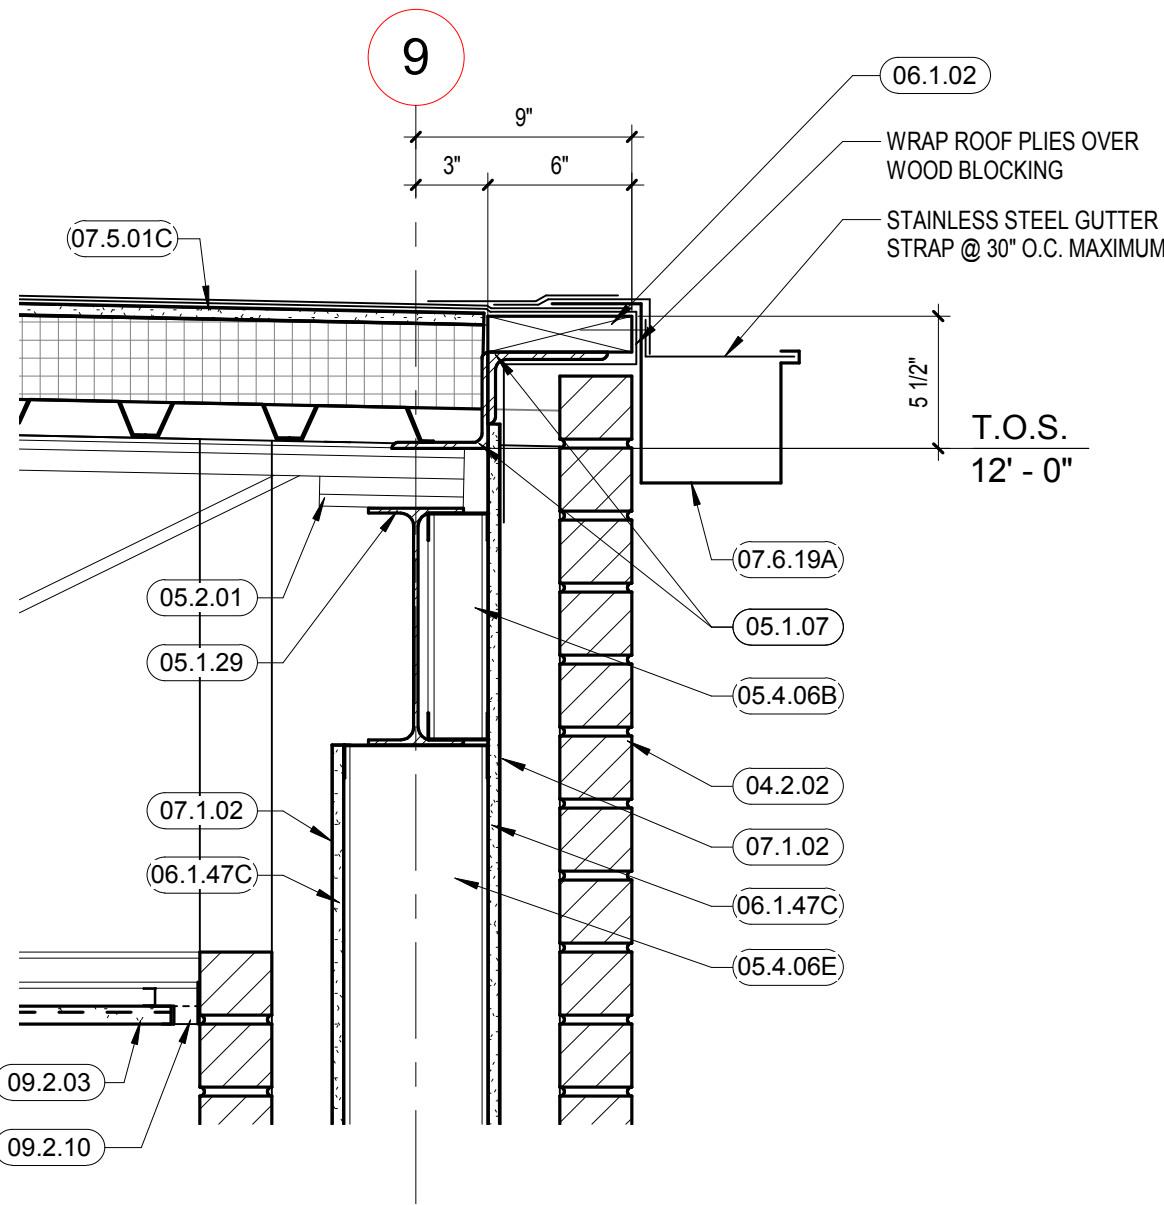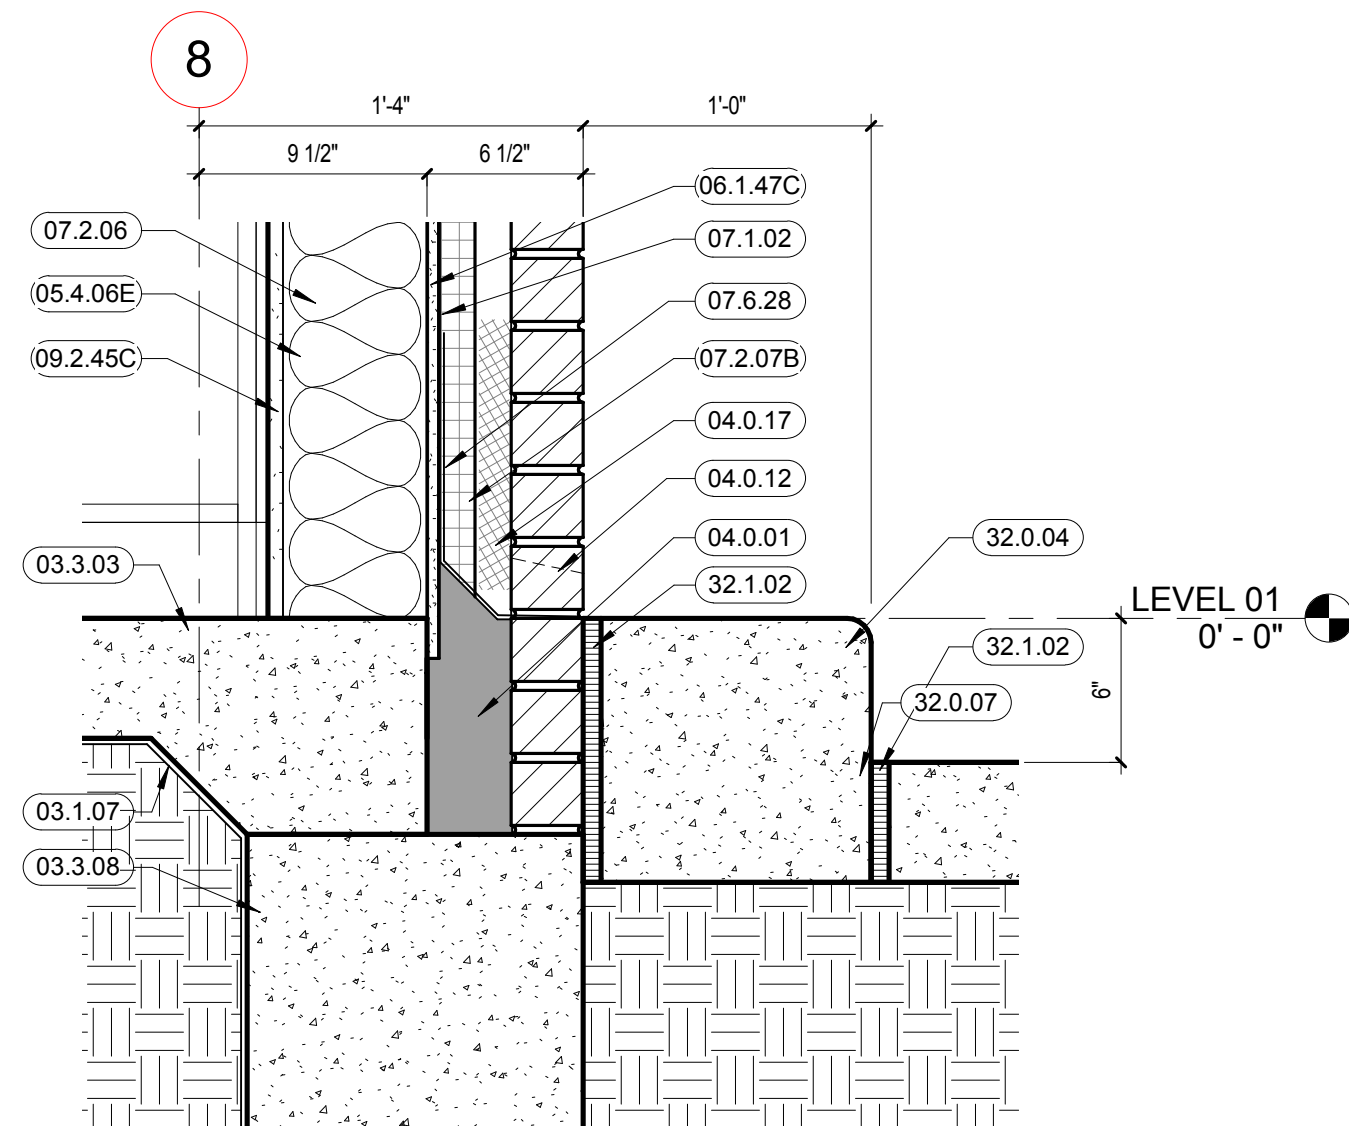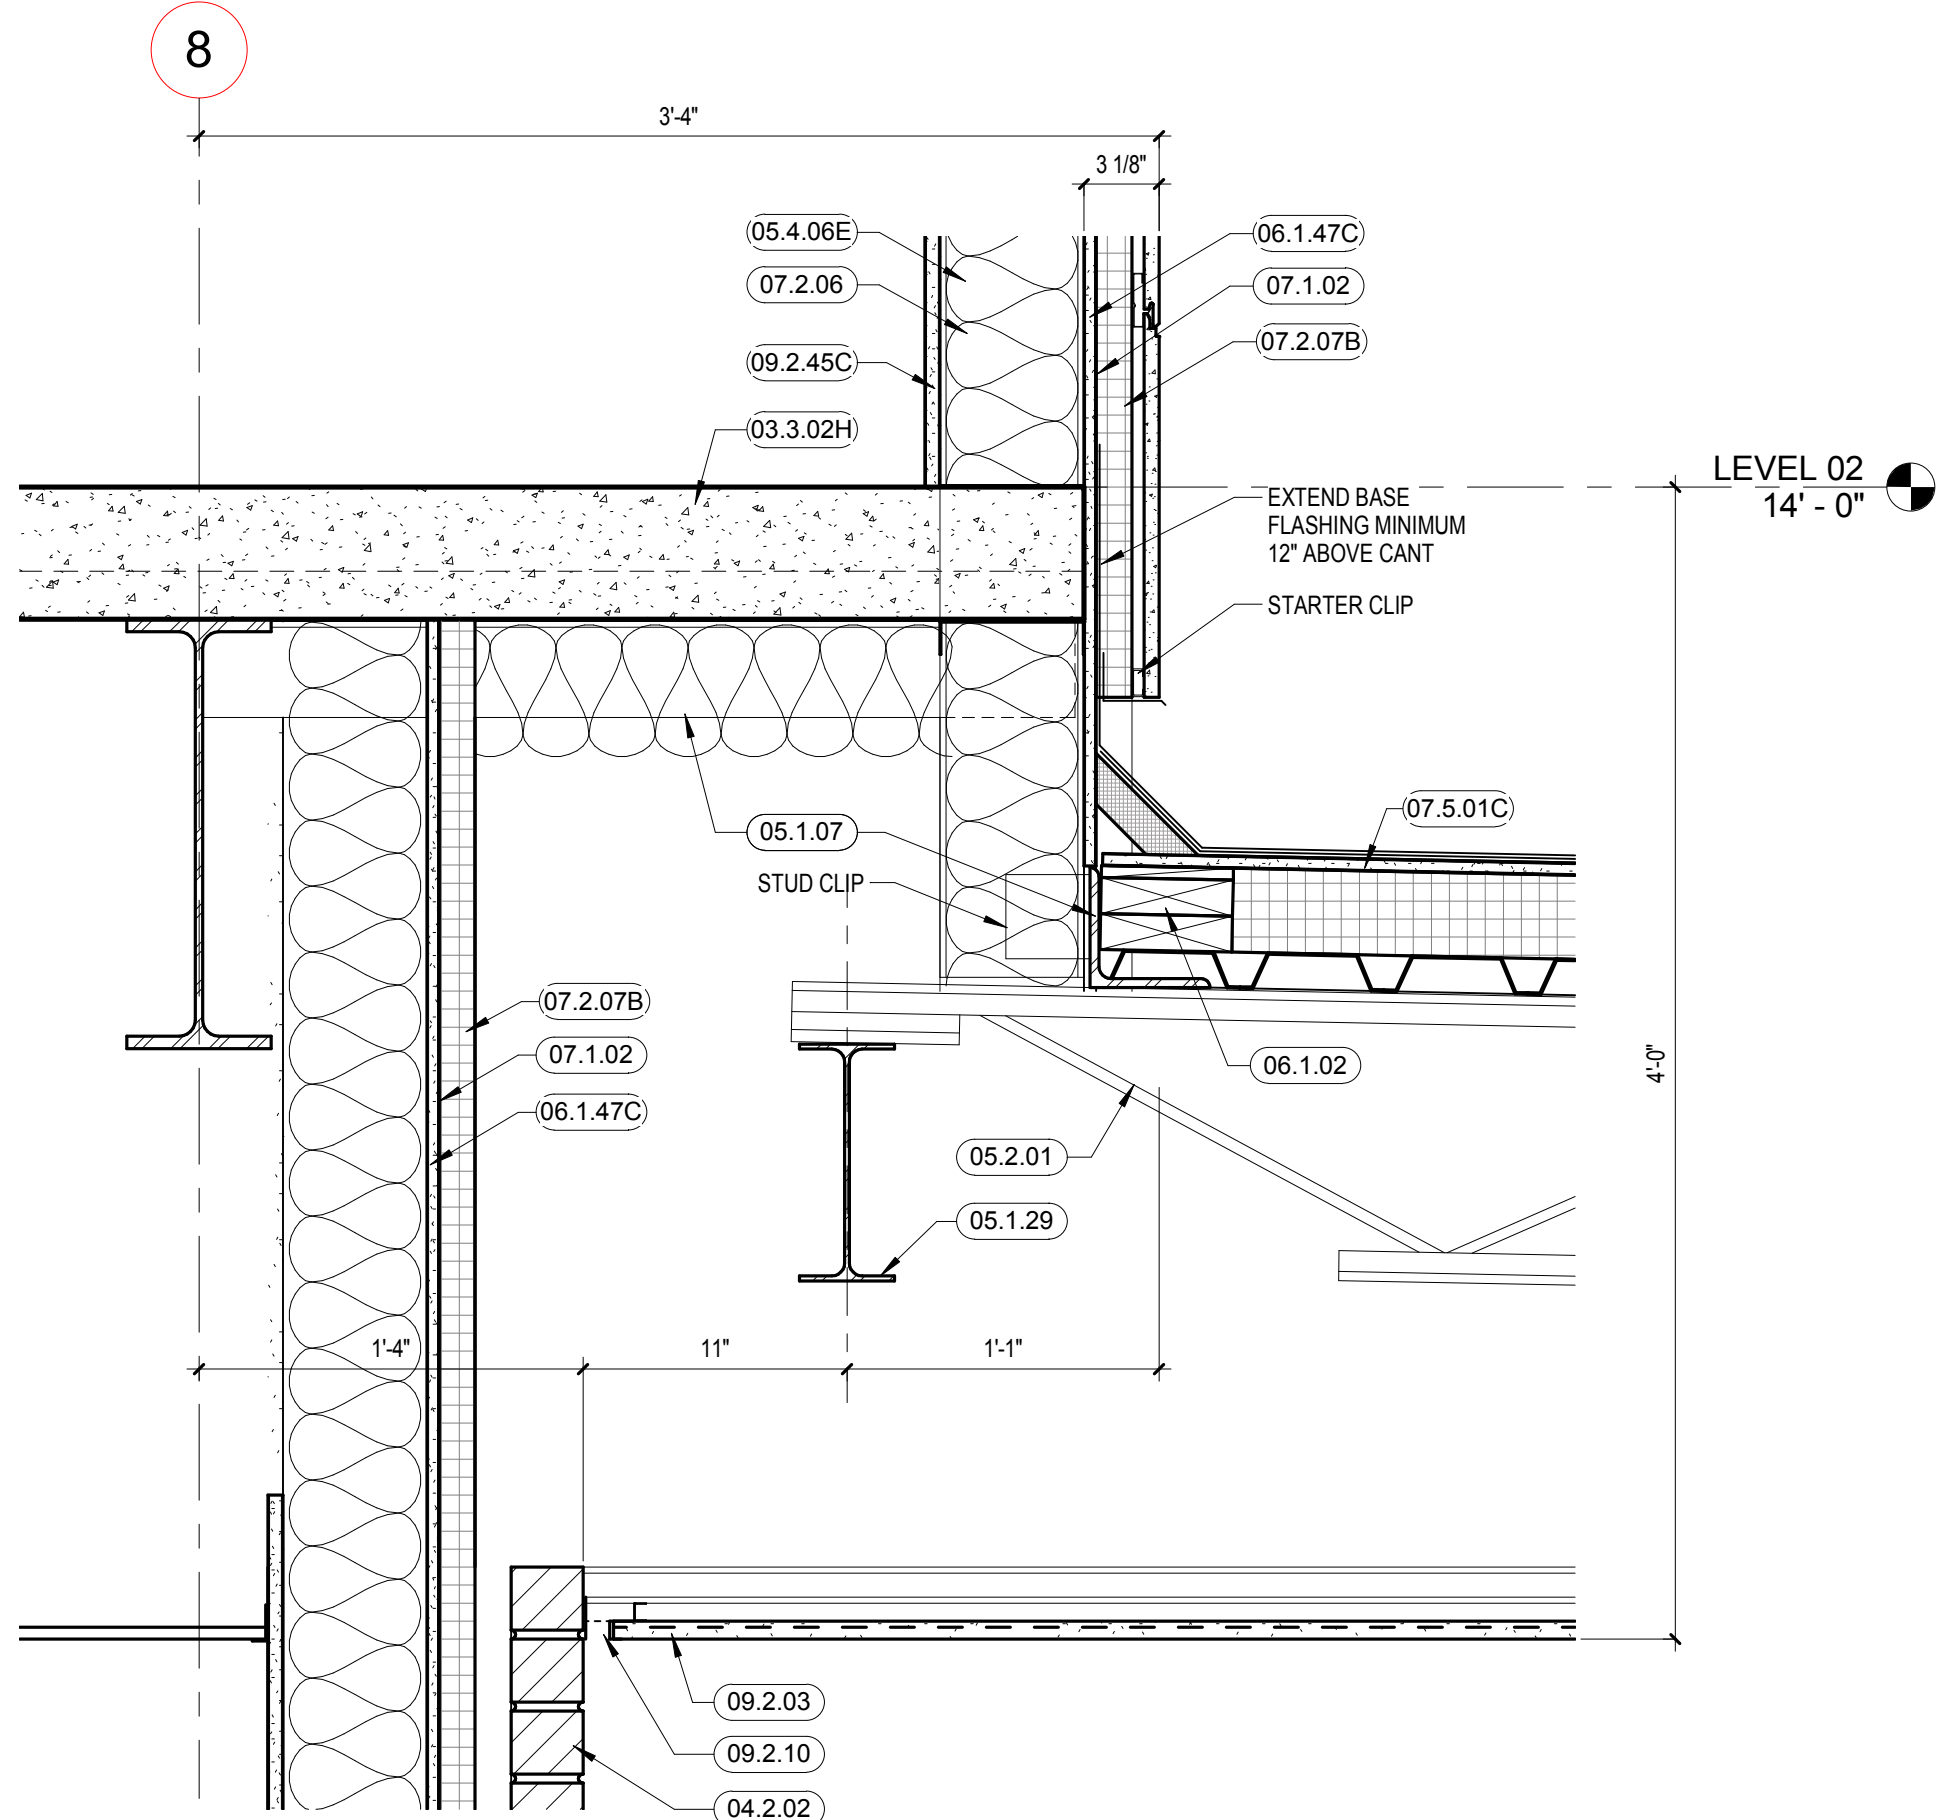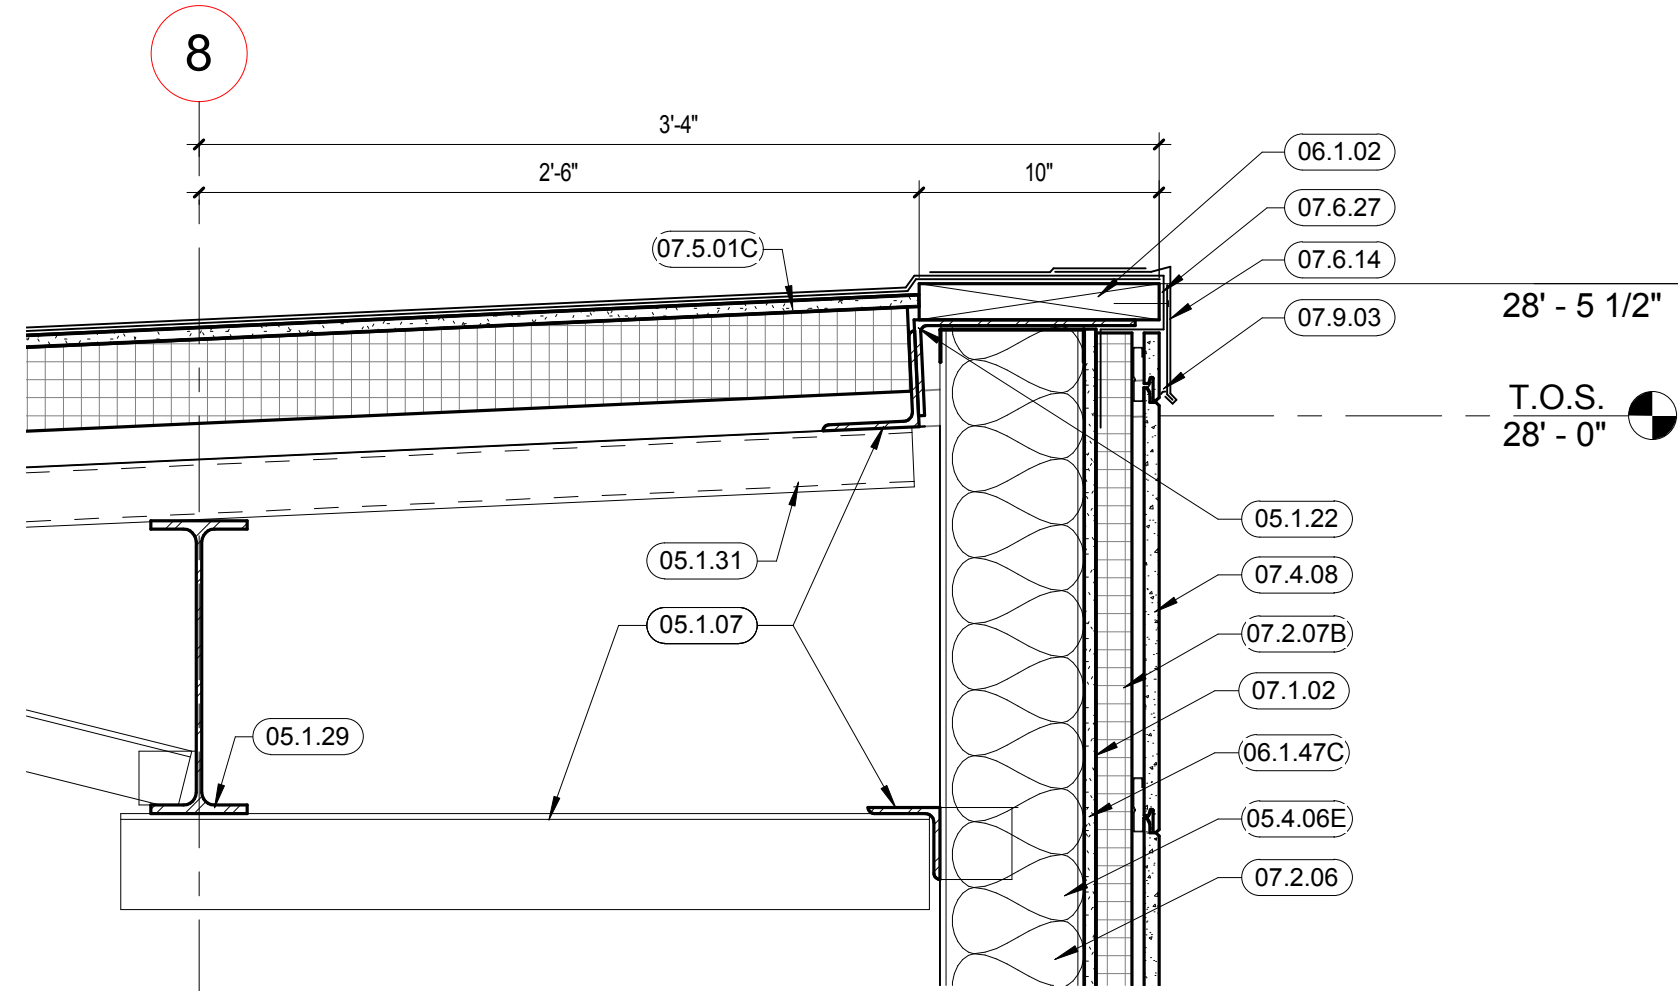

Keyed notes

KEYED NOTE	DESCRIPTION
00.13.01	BULLET RESISTANT FIBERGLASS
03.1.07	VAPOR RETARDER
03.3.02H	5-1/2" CAST-IN-PLACE CONCRETE SLAB ON METAL DECK
03.3.03	CONCRETE SLAB - SEE STRUCTURAL DRAWINGS
03.3.08	CONCRETE GRADE BEAM
04.0.01	GROUT
04.0.12	MASONRY WEEP HOLES @ 30" O.C. COORDINATE WITH CIVIL GRADES AND LANDSCAPE.
04.0.17	CAVITY DRAINAGE MESH
04.2.02	KING SIZE FACE BRICK RE: EXTERIOR ELEVATIONS FOR COLOR
05.1.07	STRUCTURAL STEEL ANGLE(S), SEE STRUCTURAL DRAWINGS.
05.1.22	BENT PLATE, SEE STRUCTURAL DRAWINGS
05.1.29	STRUCTURAL STEEL BEAM
05.1.31	STRUCTURAL STEEL TUBE
05.2.01	STRUCTURAL STEEL JOIST - SEE STRUCTURAL DRAWINGS
05.4.06B	2-1/2" C-SHAPED METAL STUD @ 16" O.C.
05.4.06E	6" C-SHAPED METAL STUD @ 16" O.C.
05.4.08	METAL STUD BRACING
06.1.02	TREATED 2X WOOD BLOCKING
06.1.47C	1/2" GYPSUM SHEATHING
07.1.02	AIR/MOISTURE BARRIER
07.2.06	BATT INSULATION
07.2.07B	1 1/2" RIGID INSULATION
07.4.08	FIBER CEMENT PANEL SYSTEM
07.5.01C	ROOF MEMBRANE ON 1/2" COVER BOARD ON MINIMUM 3 1/2" POLYISOCYANURATE INSULATION BOARD ON METAL DECK
07.5.06	BASE FLASHING
07.5.07	4" HIGH CANT
07.6.11	PREFINISHED METAL FLASHING
07.6.14	PREFINISHED METAL FASCIA ON CONTINUOUS CLEAT.
07.6.16	PRE-FINISHED METAL DOWNSPOUT.
07.6.19A	PRE-FINISHED SHEET METAL GUTTER (6"x6") AND SUPPORT
07.6.27	MEMBRANE FLASHING
07.6.28	BASE FLASHING
07.9.03	SEALANT
09.2.03	3/4" CEMENT PLASTER (INTEGRAL COLOR) SOFFIT ON GALVANIZED METAL LATH ON 3/4" COLD ROLLED CHANNELS ON 1 1/2" COLD ROLLED CHANNELS. SEE DETAIL 4/A14.01 FOR SOFFIT UPLIFT BRACING.
09.2.10	VENTED SCREED
09.2.45C	5/8" GYPSUM BOARD
26.5.01	SCHEDULED LIGHT FIXTURE. SEE ELECTRICAL DRAWINGS.
32.0.04	CONCRETE CURB.
32.0.07	CONCRETE PAVING.
32.1.02	EXPANSION MATERIAL. SEE CIVIL DRAWINGS.

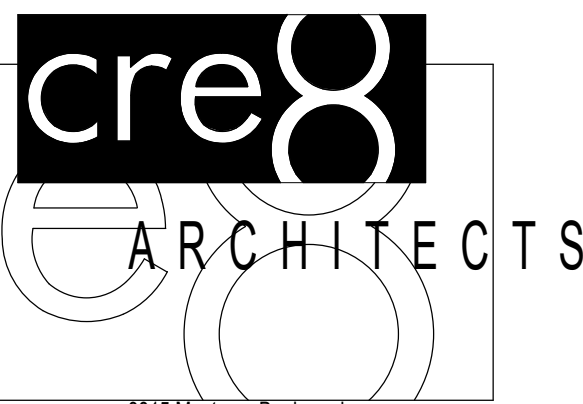

3815 Morrisroe Boulevard
Suite 123
Houston, Texas 77006
713.528.cre8 (2738)
713.528.3198 fax

Copyright © 2003 cre8 architects

This document and the ideas and designs incorporated herein, as an instrument of professional service, is the property of cre8 architects, and is not to be used, in whole or in part, for any project without the written authorization of cre8 architects.

NEW DEER PARK CITY HALL

710 E. San Augustine Street Deer Park, TX 77536
CITY OF DEER PARK








NO.	ISSUE	DATE


Sheet Information	
Date	FEBRUARY 7, 2016
Job Number	15-007
Drawn	Author
Checked	Checker
Approved	Approver
Title	

WALL SECTIONS
AND SECTION
DETAILS

Sheet
A6.05

    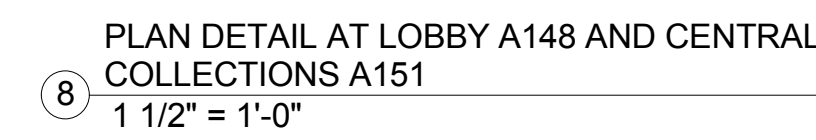

--	--

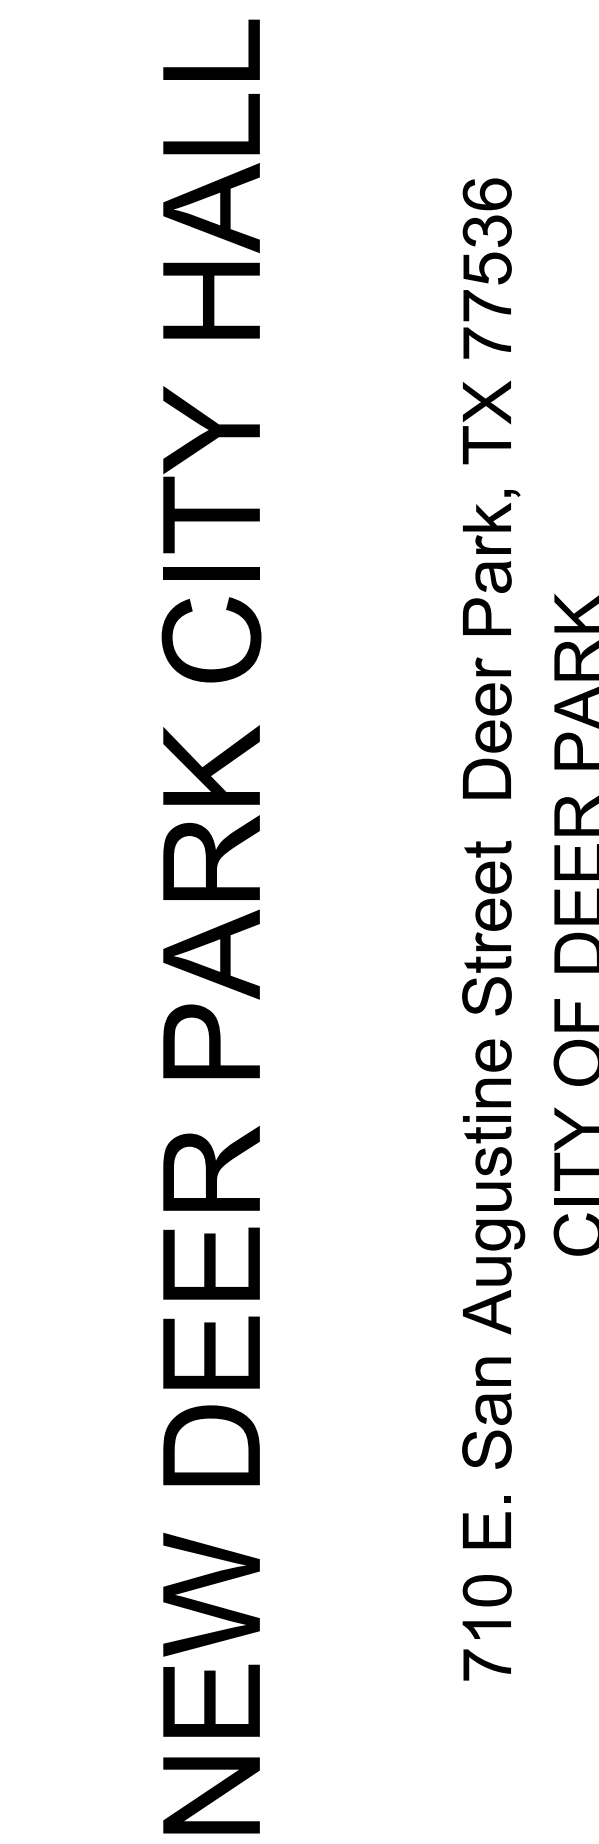[illegible]





Sheet Information	
Date	FEBRUARY 7, 2016
Job Number	15-007
Drawn	Author
Checked	Checker
Approved	Approver
	Title

PLAN DETAILS

Sheet

A6.20

CONSTRUCTION SET

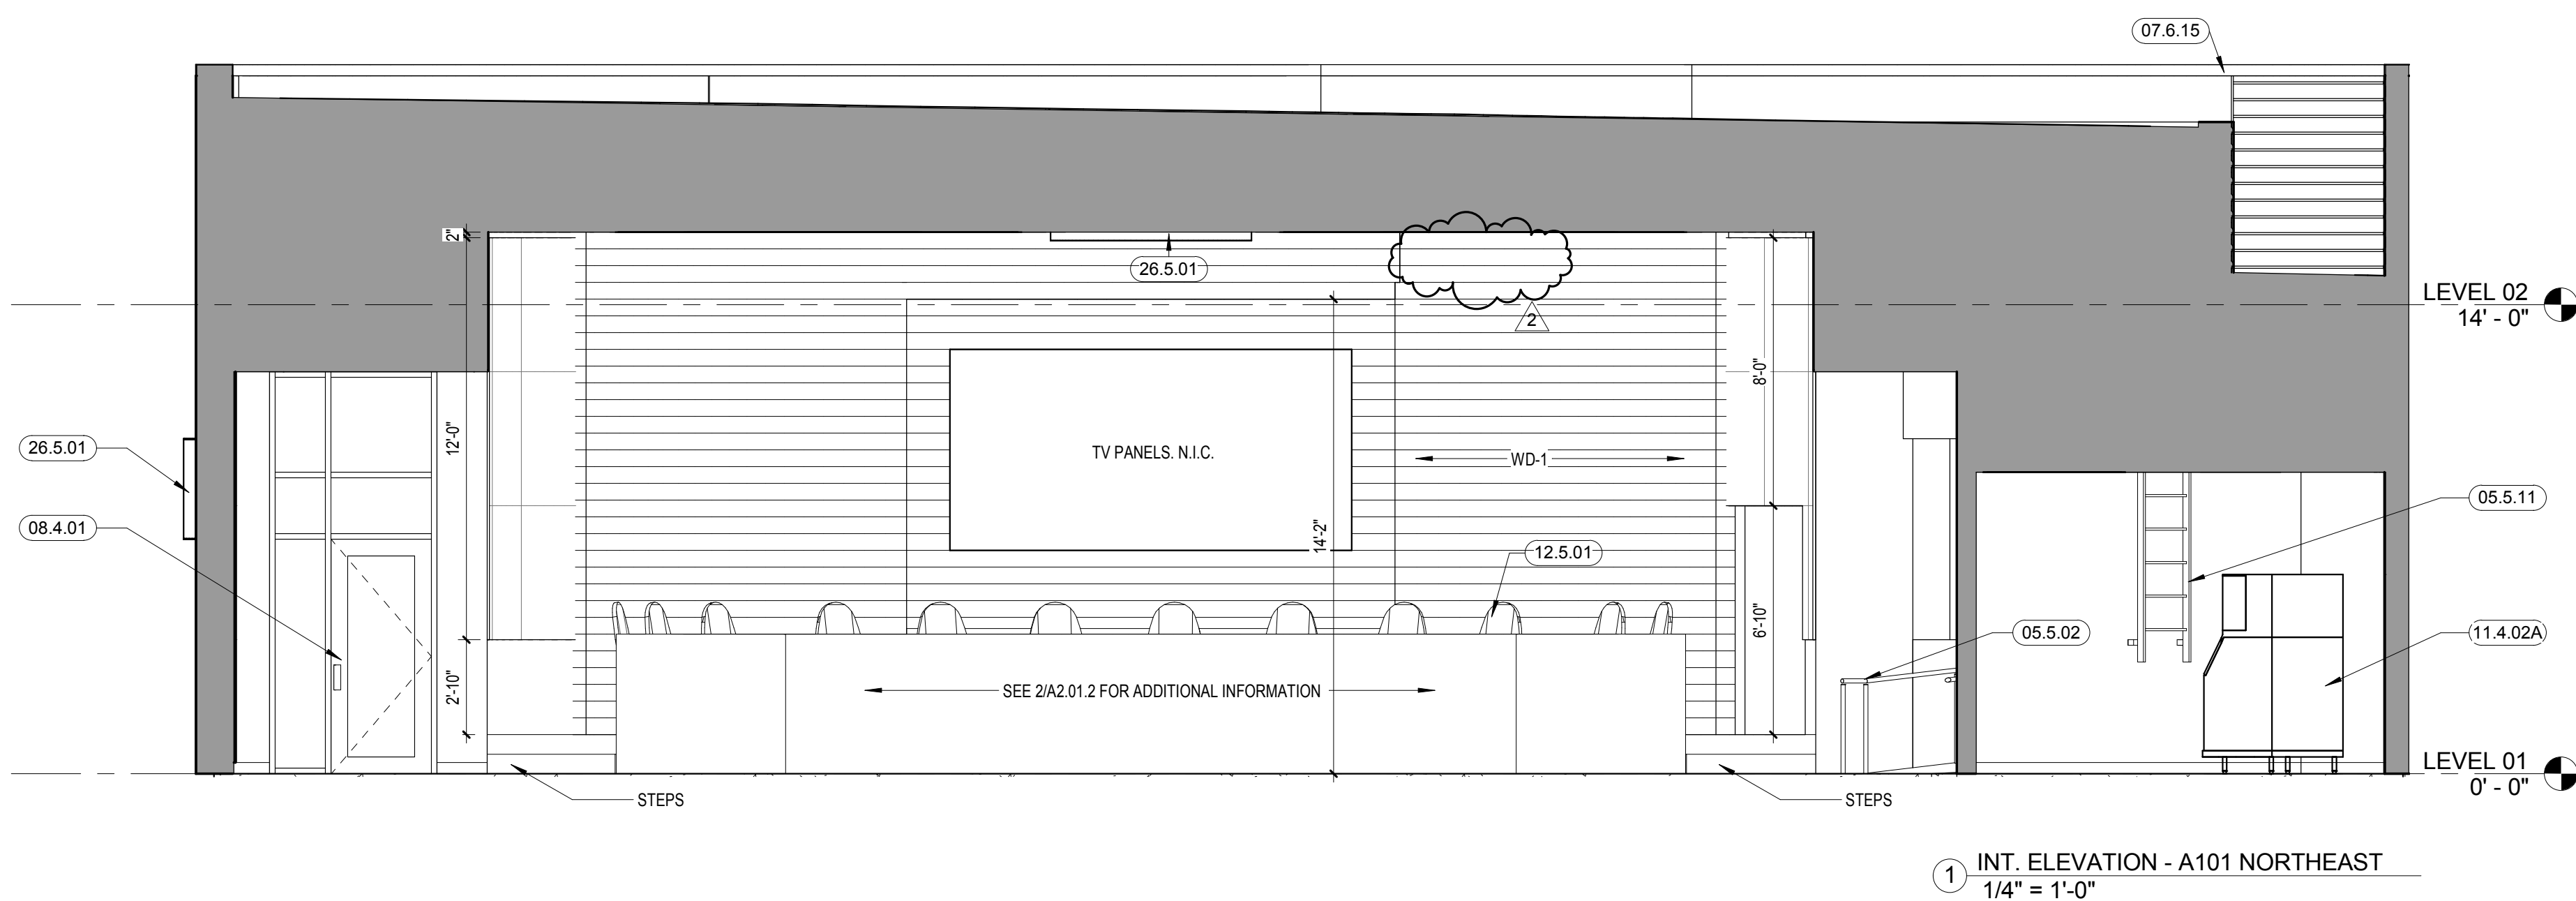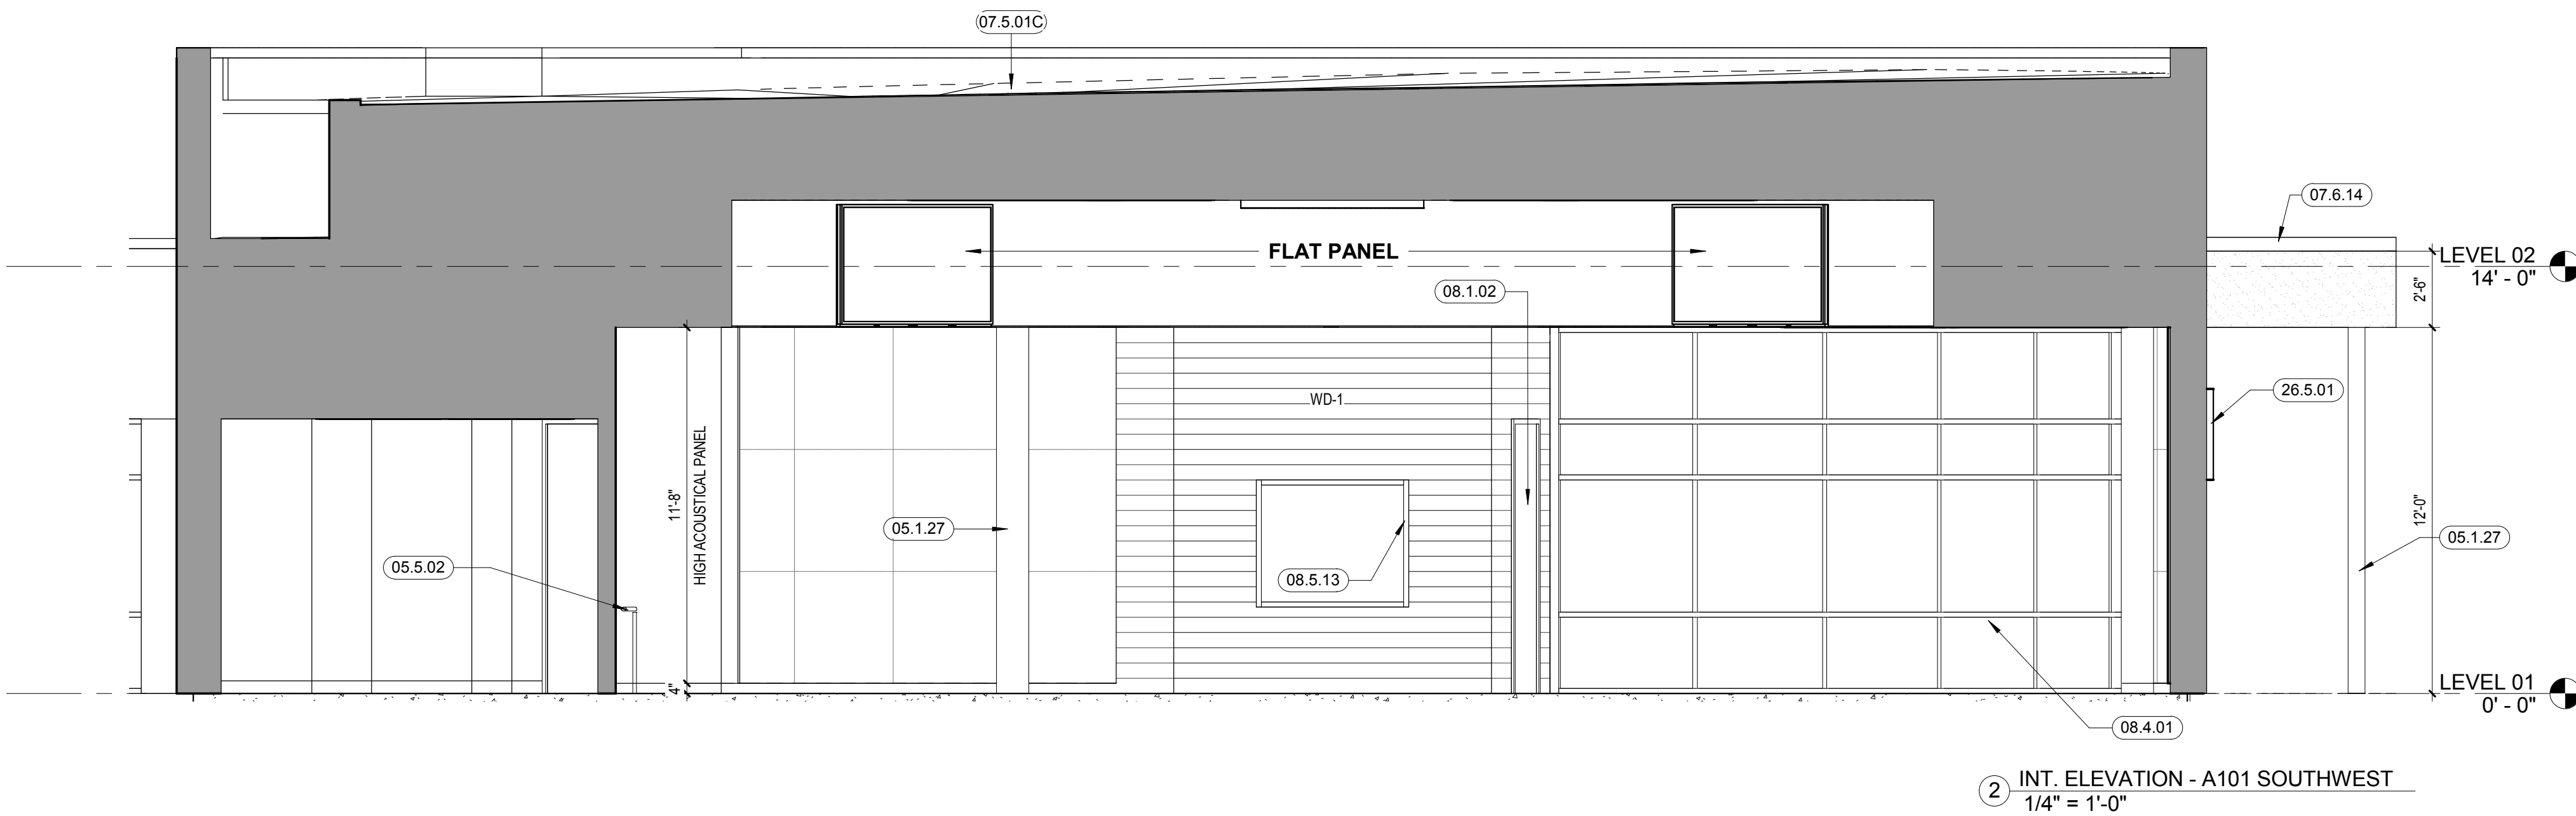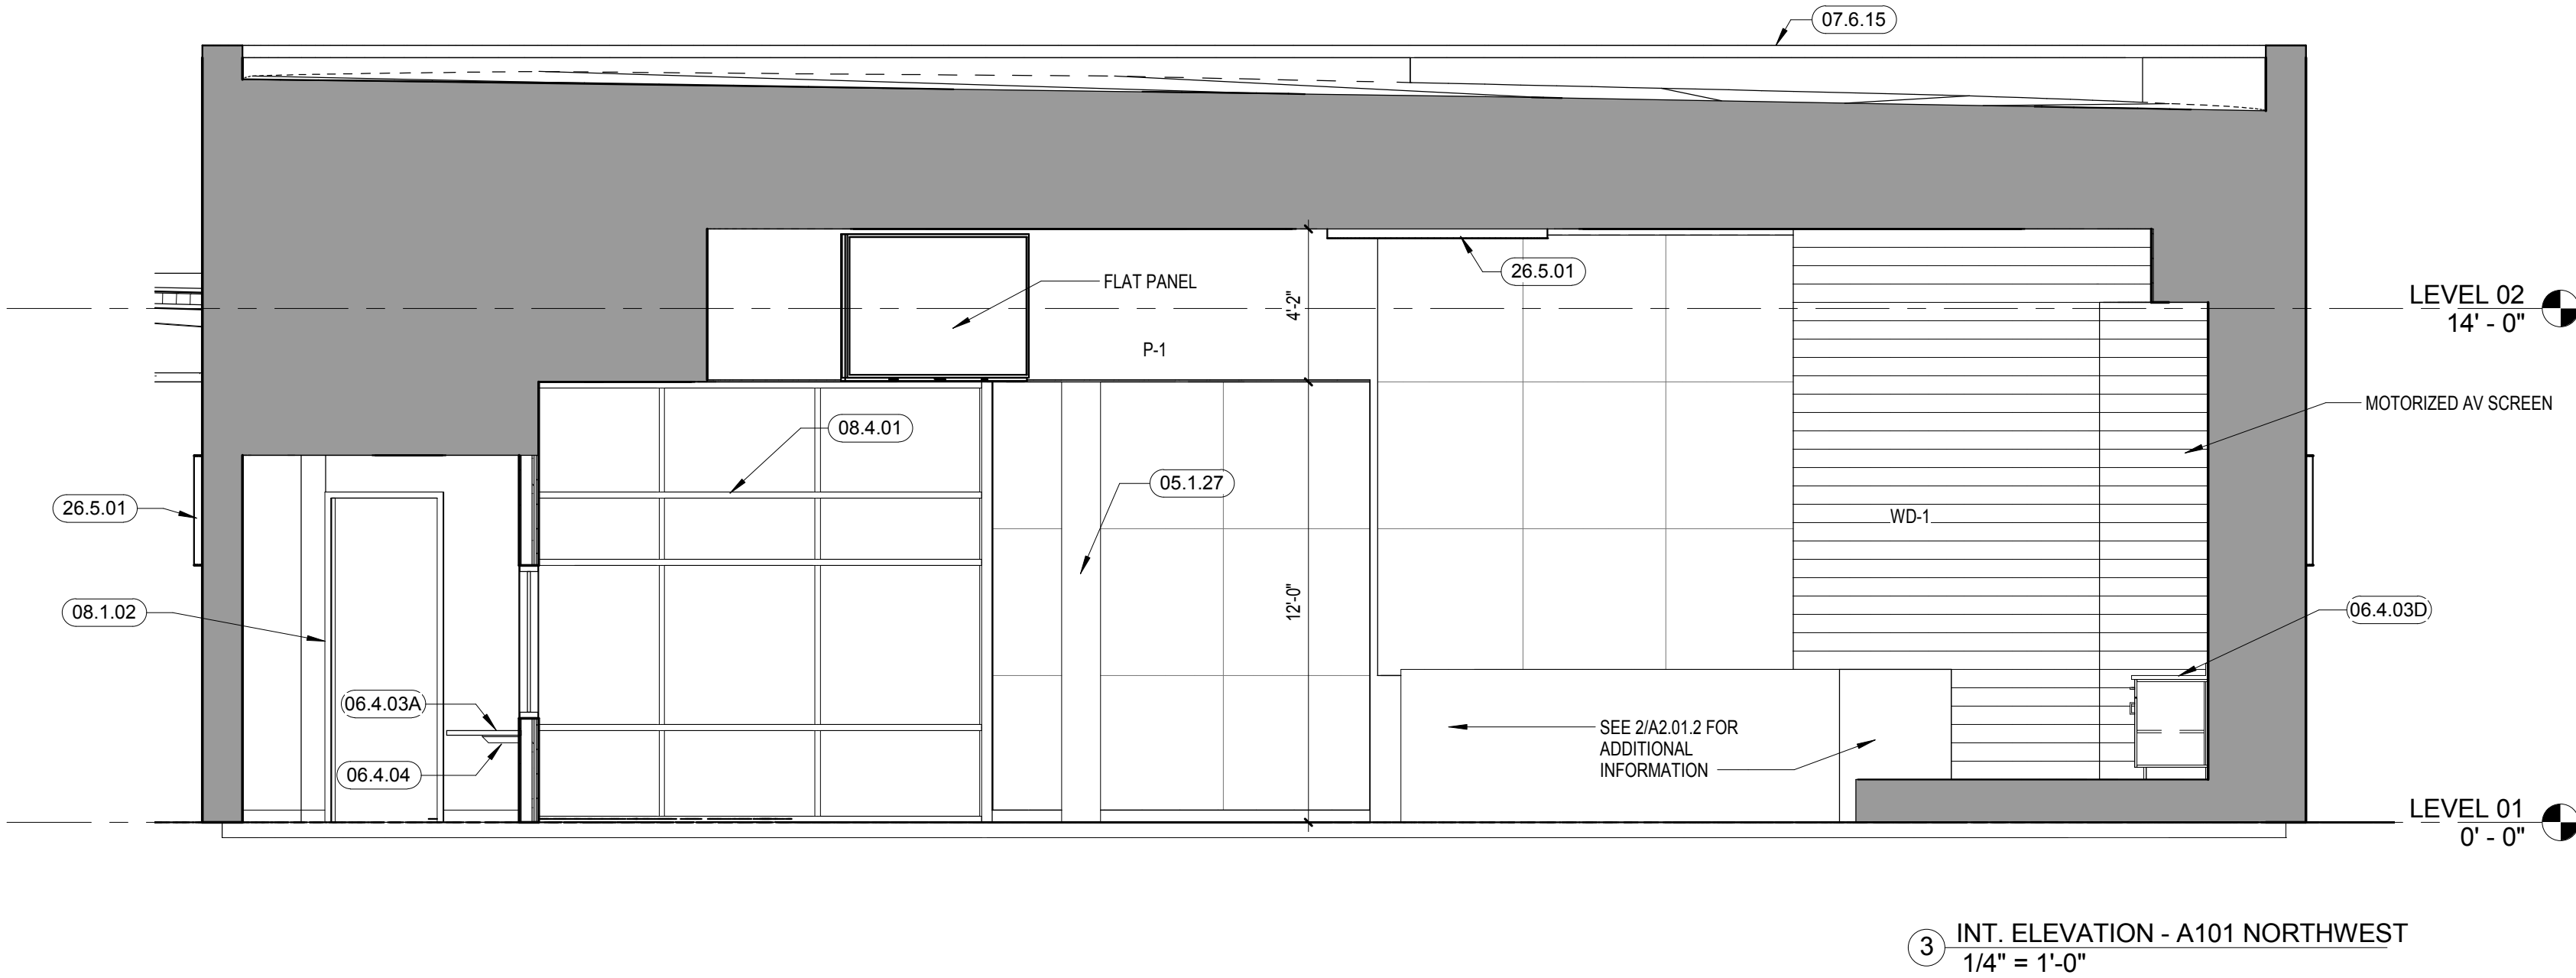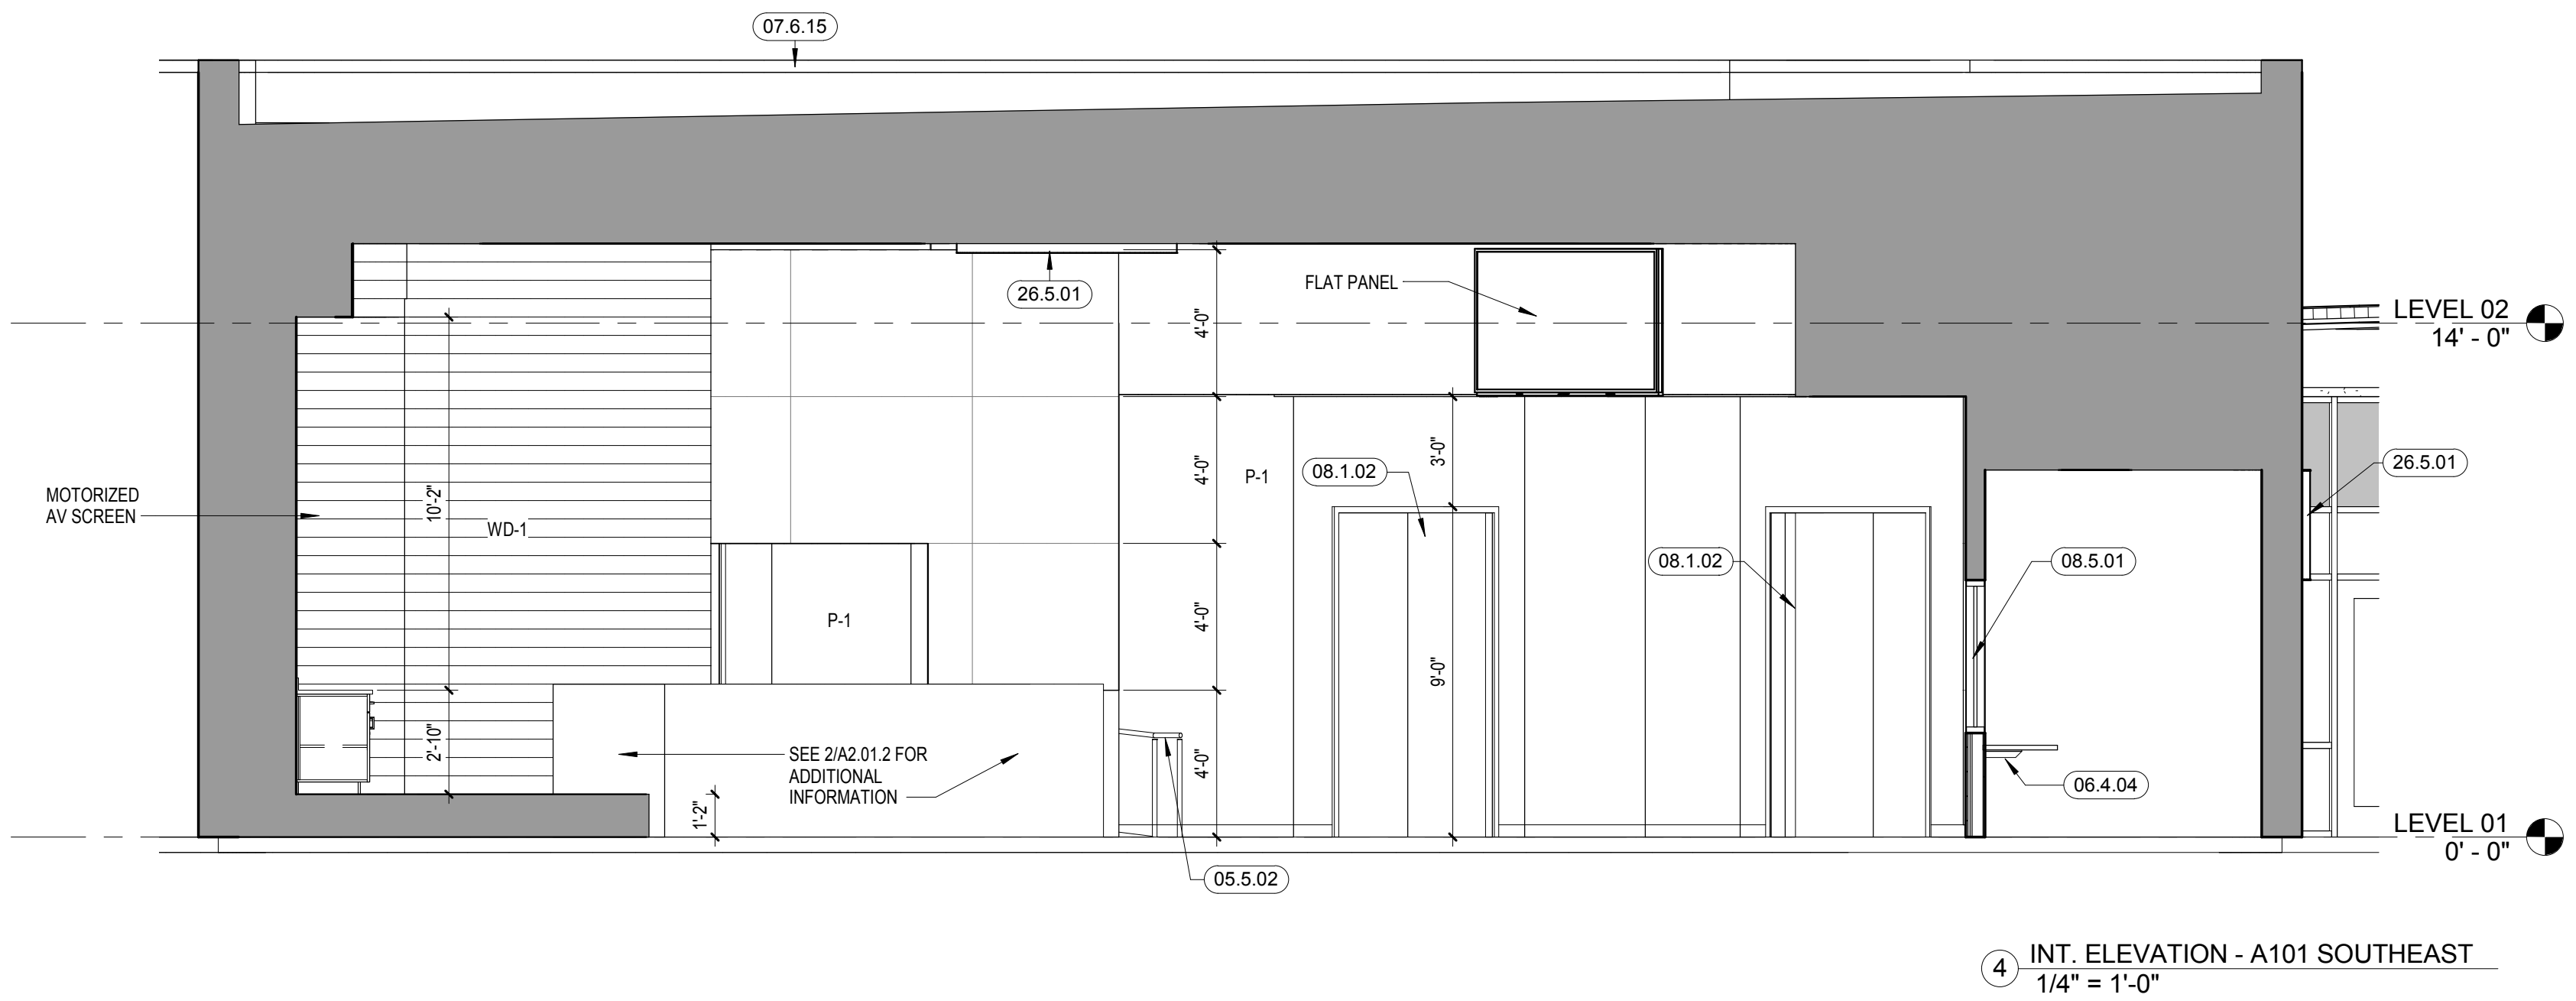

Keyed notes

KEYED NOTE	DESCRIPTION
05.1.27	PAINTED STRUCTURAL STEEL COLUMN
05.5.02	1 1/2" DIAMETER ALUMINUM HANDRAIL
05.5.11	ROOF LADDER AND ROOF HATCH. SEE 13/A11.01.
06.4.02	CASEWORK. SEE CASEWORK ELEVATIONS.
06.4.03	COUNTERTOP
06.4.03 A	PLASTIC LAMINATE FINISH COUNTERTOP
06.4.03 D	SOLID SURFACE COUNTERTOP
06.4.04	COUNTER SUPPORT
07.4.04	METAL WALL PANEL
07.5.01 C	ROOF MEMBRANE ON 1/2" COVER BOARD ON MINIMUM 3 1/2" POLYISOCYANURATE INSULATION BOARD ON METAL DECK
07.5.03	EXTEND BASE FLASHING UP BACK OF PARAPET AND OVER TOP.
07.6.10	PREFINISHED METAL TRIM
07.6.14	PREFINISHED METAL FASCIA ON CONTINUOUS CLEAT.
07.6.15	PRE-FINISHED METAL COPING
08.1.02	SCHEDULED DOOR AND FRAME. SEE DOOR SCHEDULE
08.4.01	ALUMINUM STOREFRONT SYSTEM
08.5.01	ALUMINUM WINDOW
08.5.13	HOLLOW METAL WINDOW FRAME, PAINT
09.2.02	1" CEMENT PLASTER (INTEGRAL COLOR) ON GALVANIZED METAL LATH
09.2.45 C	5/8" GYPSUM BOARD
09.6.01	SCHEDULED BASE
09.8.01	FIXED ACOUSTIC WALL PANELS (1" THICK) (WP-1) 3
11.4.02 A	ICE MAKER, OWNER PROVIDED
12.5.01	FURNITURE, N.I.C.
26.5.01	SCHEDULED LIGHT FIXTURE. SEE ELECTRICAL DRAWINGS.

cre8 ARCHITECTS

3815 Montrose Boulevard
Suite 123
Houston, Texas 77006
713.528.3983 (2736)
713.528.3198 fax

Copyright © 2003 cre8 architects

This document and the ideas and designs incorporated herein, as an instrument of professional service, is the property of cre8 architects, and is not to be used, in whole or in part, for any project without the written authorization of cre8 architects.

NEW DEER PARK CITY HALL

710 E. San Augustine Street Deer Park, TX 77536
CITY OF DEER PARK

NO.

ISSUE

DATE

2

ADDENDUM 02

2016.12.05

3

ADDENDUM 03

20161212

Sheet Information

Date

FEBRUARY 7, 2016

Job Number

15-007

Drawn

SH, AM

Checked

Checker

Approved

Approver



Title

INTERIOR ELEVATIONS

Sheet

A7.01

CONSTRUCTION SET

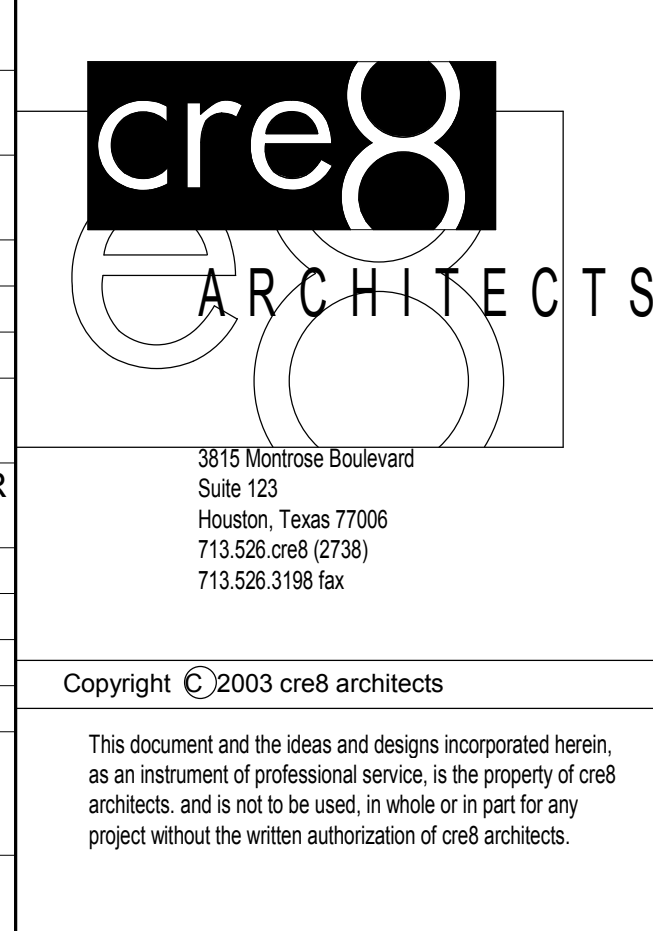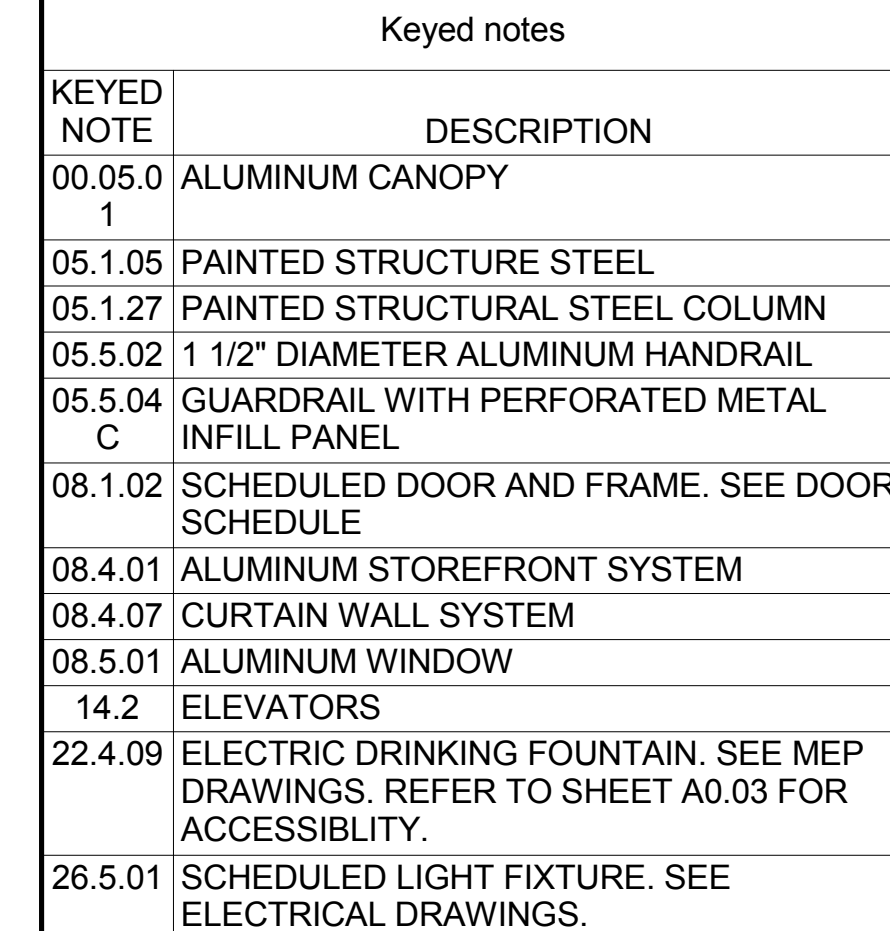

NEW DEER PARK CITY HALL

7710 E. San Augustine Street Deer Park, TX 77536
CITY OF DEER PARK

[illegible]

Sheet Information	
Date	FEBRUARY 7, 2016
Job Number	15-007
Drawn	AM, SH
Checked	Checker
Approved	Approver
Title	

INTERIOR ELEVATIONS

Sheet

A7.02

CONSTRUCTION SET



CASEWORK LEGEND

Woodworking Institute

Casework Design Series (CDS) Numbering System

NOTES:

- Some units below may not be used
- Base cabinets shall be 24" deep U.N.O.
- Wall hung cabinets shall be 16" deep U.N.O.
- Tall storage cabinets shall be 24" deep U.N.O.
- Refer to A13 sheets for construction details.
- All casework P.Lam. finish U.N.O.
- Grommets where indicated; coordinate with Architect/Owner for final locations
- Provide lock at all casework. Typical.

Base Cabinets

100

212

101

102

222

177

ADA

211

223

230

254

Wall Hung Cabinets

300

301

302

MICRO

Tall Storage Cabinets


400

501


LEGEND:

A = ADJUSTABLE SHELF

FIXED = FIXED SHELF

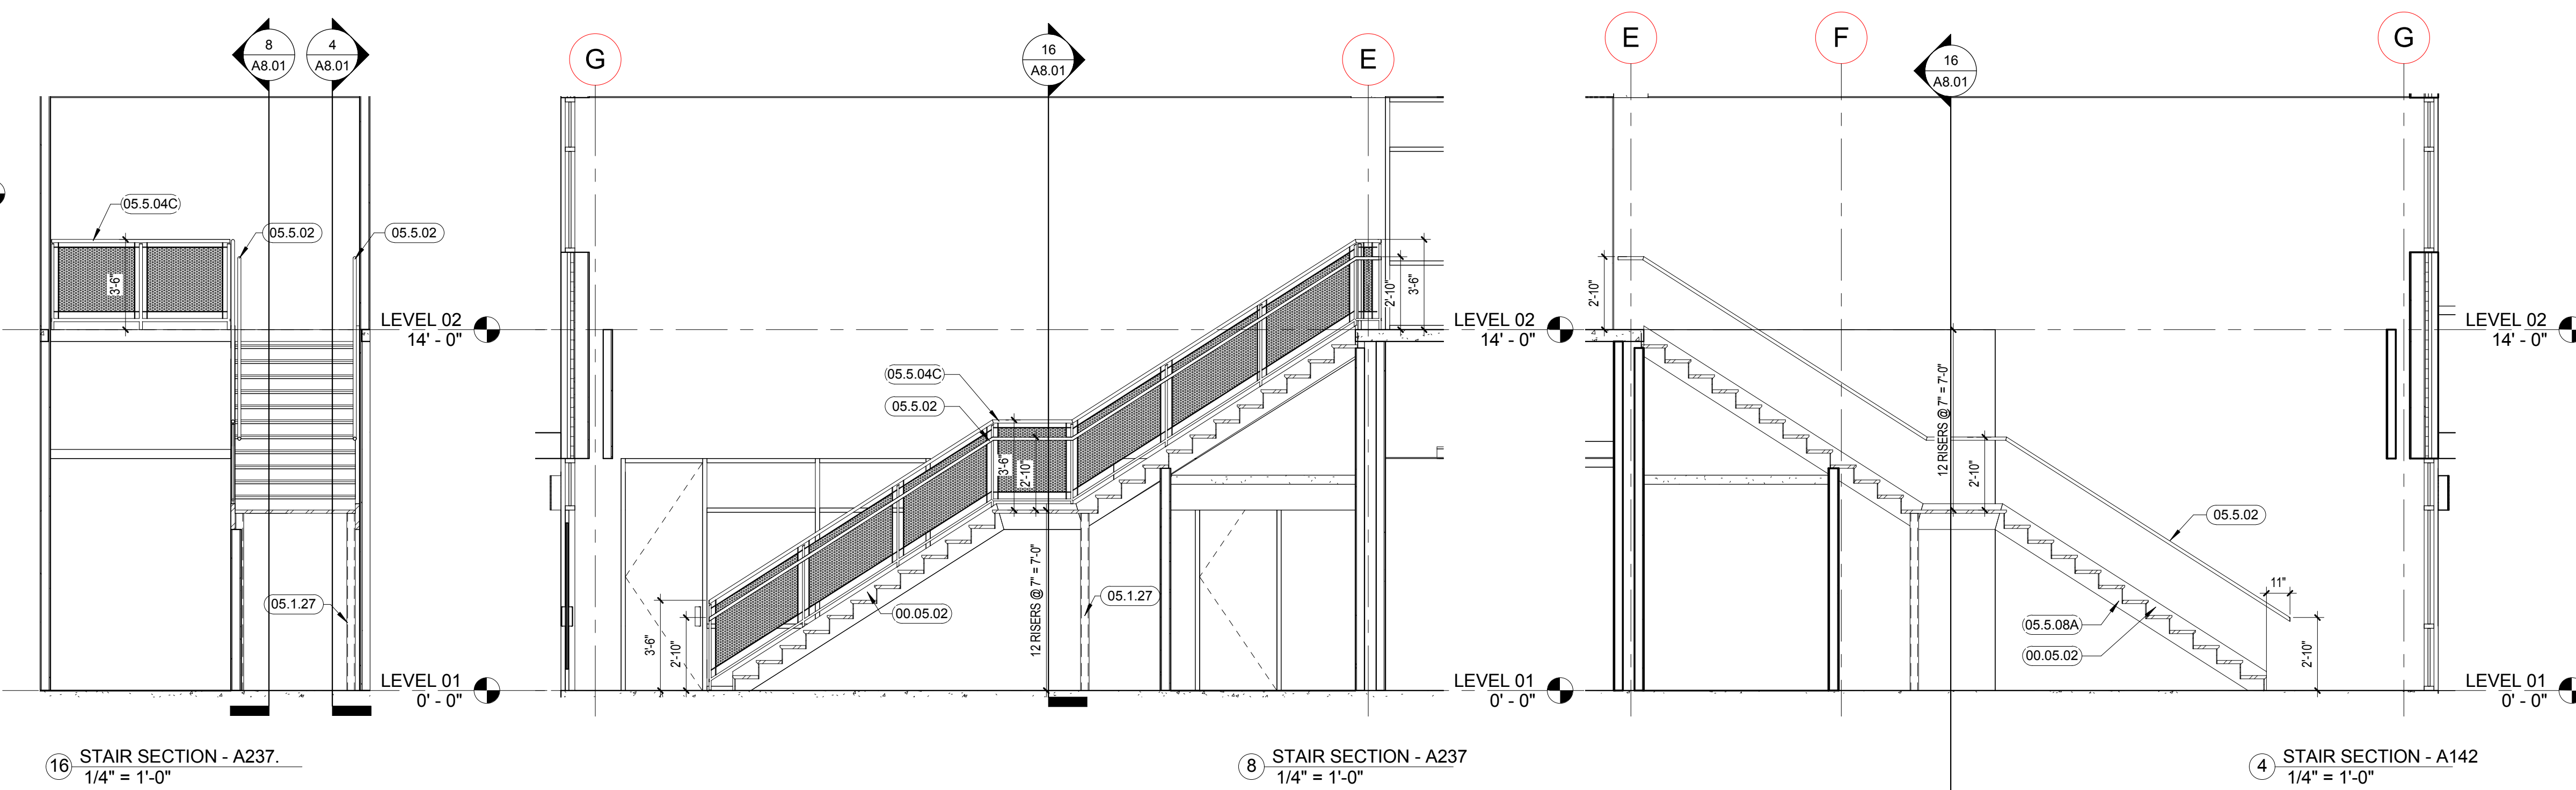

Keyed notes	
KEYED NOTE	DESCRIPTION
00.05.02	PAINTED STEEL TUBE STRINGER
05.1.25	PAINTED STRUCTURAL STEEL TUBE
05.1.27	PAINTED STRUCTURAL STEEL COLUMN
05.05.02	1 1/2" DIAMETER ALUMINUM HANDRAIL
05.05.04C	GUARDRAIL WITH PERFORATED METAL INFILL PANEL
05.05.08A	PRE-ASSEMBLED STEEL STAIRS WITH CONCRETE-FILLED TREADS
06.2.01.02	1X5 WOOD TRIM
07.07.13	WATERPROOFING MEMBRANE
09.2.56	GYPSON FURR DOWN, SEE REFLECTED CEILING PANEL
09.5.01	SUSPENDED CEILING. SEE FINISH SCHEDULE.
26.5.01	SCHEDULED LIGHT FIXTURE. SEE ELECTRICAL DRAWINGS.

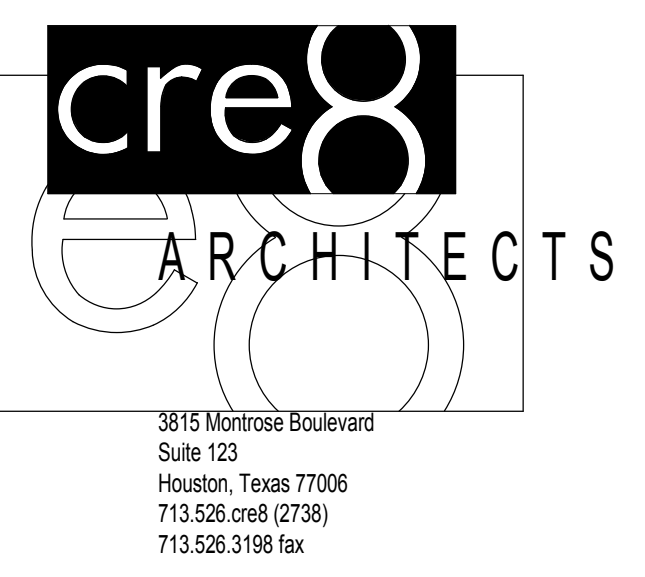


Copyright © 2003 cre8 architects

This document and the ideas and designs incorporated herein, as an instrument of professional service, is the property of cre8 architects, and is not to be used, in whole or in part for any project without the written authorization of cre8 architects.

NEW DEER PARK CITY HALL

710 E. San Augustine Street Deer Park, TX 77536
CITY OF DEER PARK

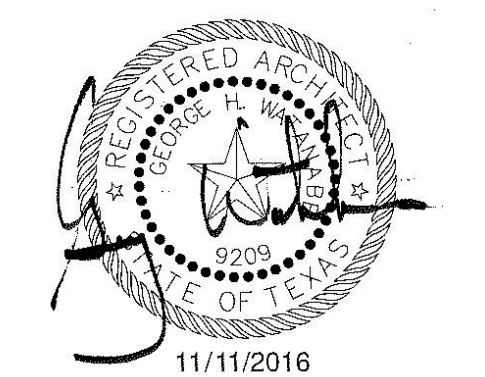[illegible]

Sheet Information	
Date	FEBRUARY 7, 2016
Job Number	15-007
Drawn	Author
Checked	Checker
Approved	Approver
Title	

ENLARGED STAIR PLANS, SECTIONS AND DETAILS

Sheet

A8.01

CONSTRUCTION SET

NEW DEER PARK CITY HALL

710 E. San Augustine Street Deer Park, TX 77536
CITY OF DEER PARK




NO.	ISSUE	DATE


Sheet Information	
Date	FEBRUARY 7, 2016
Job Number	15-007
Drawn	Author
Checked	Checker
Approved	Approver
Title	

ELEVATOR AND STAIR DETAILS

Sheet
A8.02


CONSTRUCTION SET

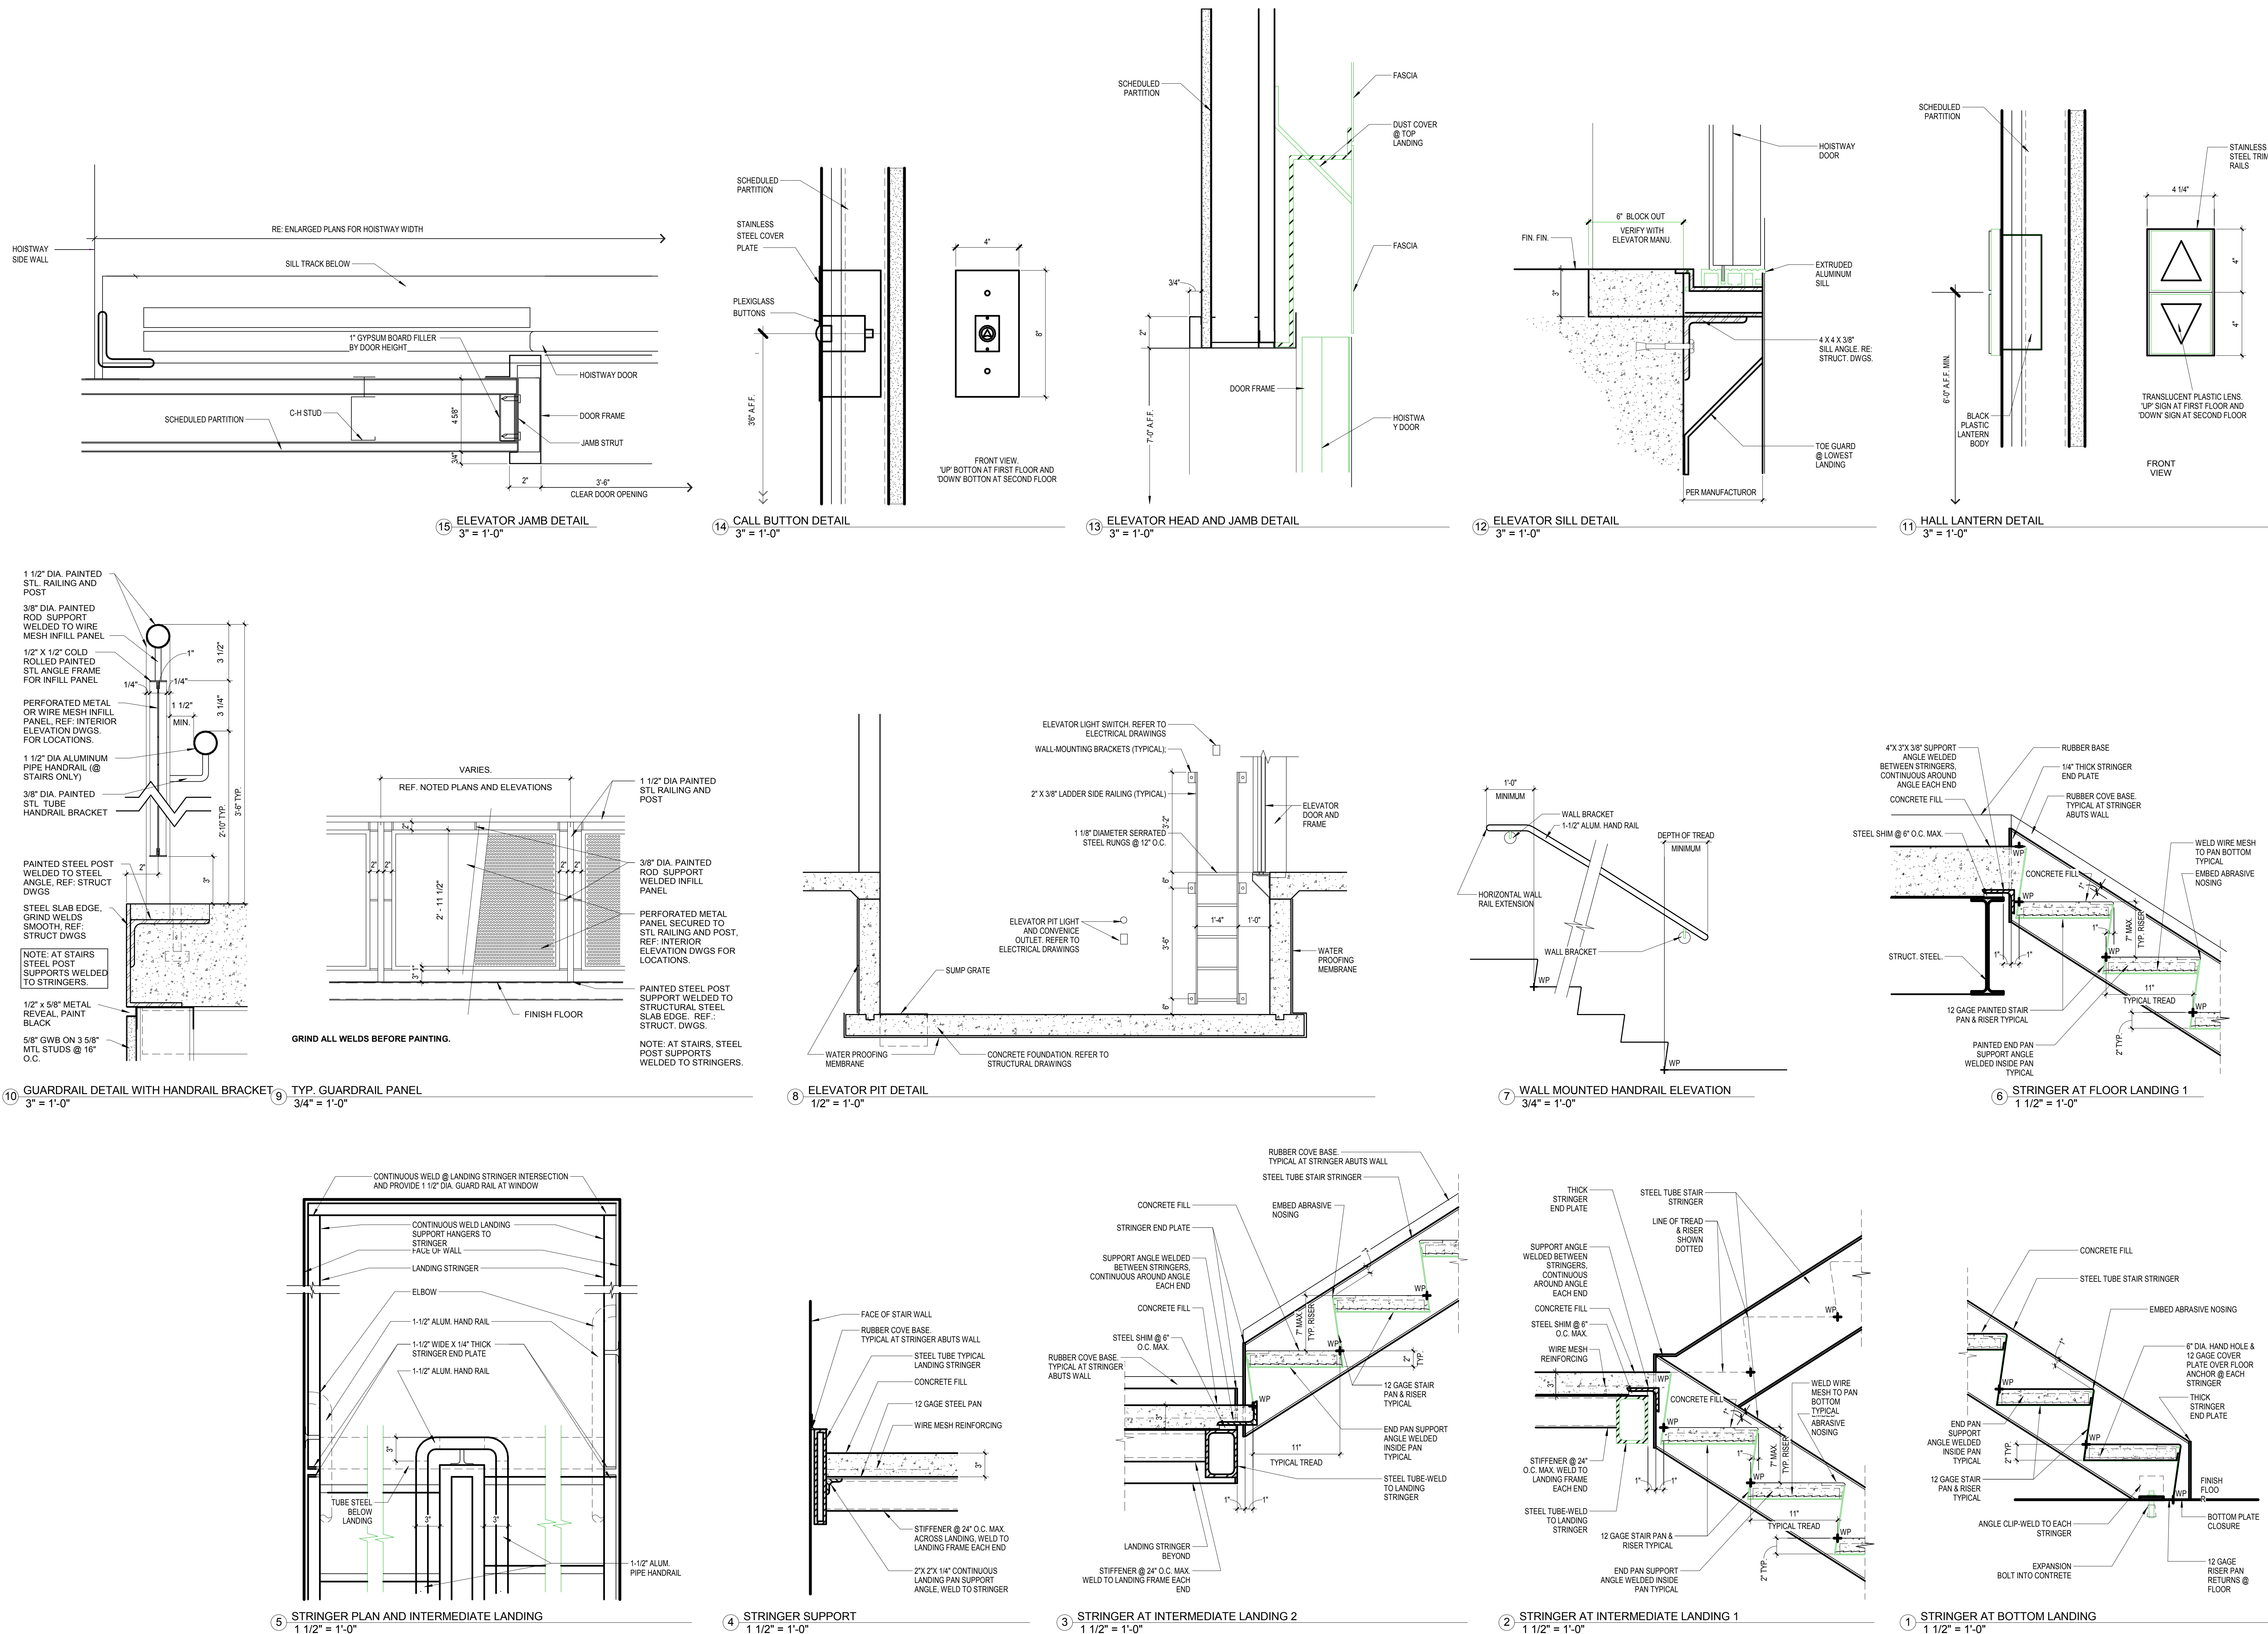

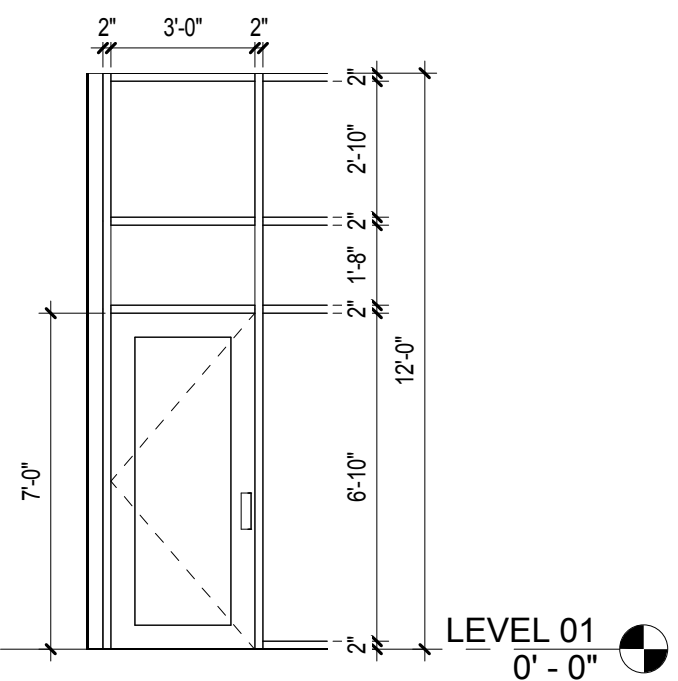


05 - 2" X 4 1/2" ALUMINUM STOREFRONT W/
1" IMPACT RESISTANT INSULATED GLASS

24 ALUMINUM DOOR FRAME TYPE 24
1/4" = 1'-0"

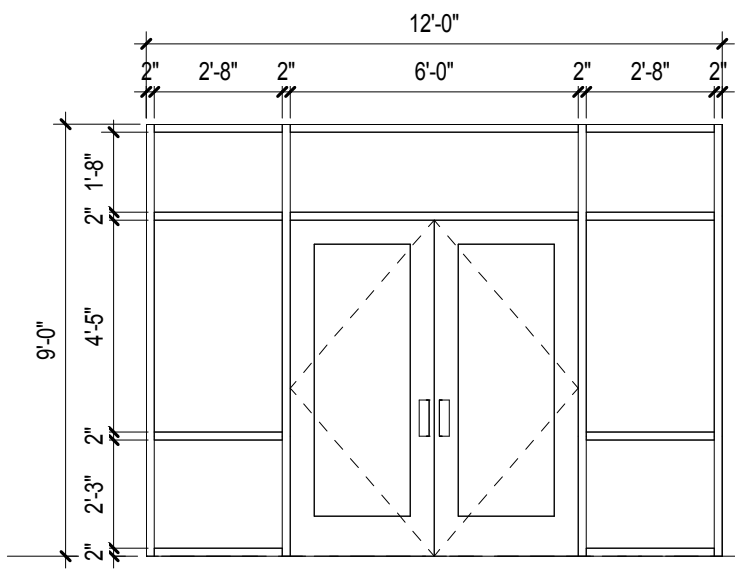


04 - 2" X 4 1/2" ALUMINUM STOREFRONT W/
1" IMPACT RESISTANT INSULATED GLASS

23 ALUMINUM DOOR FRAME TYPE 23
1/4" = 1'-0"

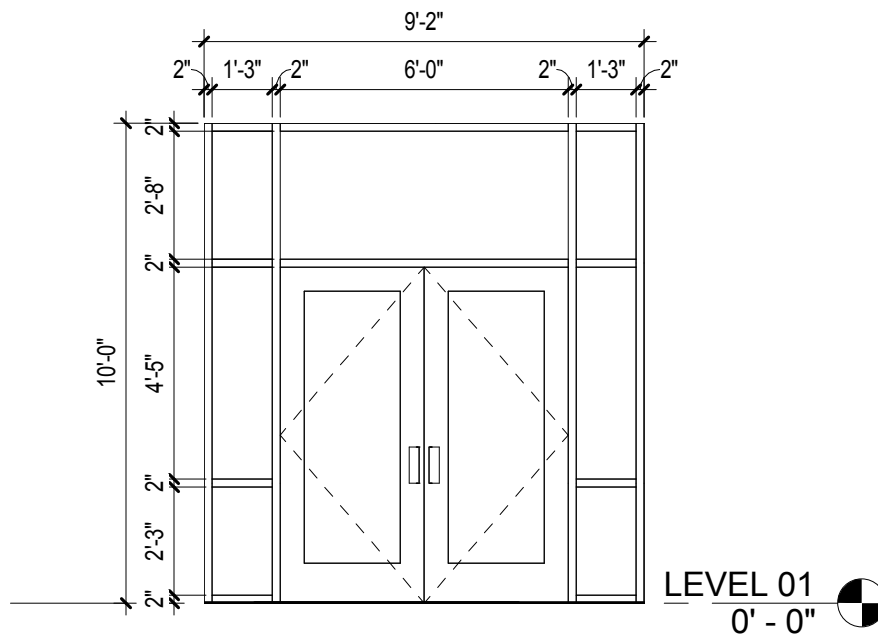


03 - 2" X 4 1/2" ALUMINUM STOREFRONT W/
1" IMPACT RESISTANT INSULATED GLASS

22 ALUMINUM DOOR FRAME TYPE 22
1/4" = 1'-0"

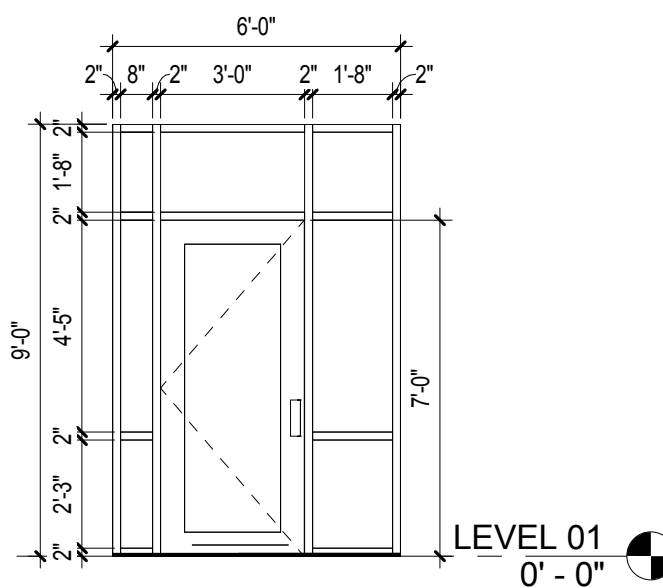

02 - 2" X 4 1/2" ALUMINUM STOREFRONT W/
1" IMPACT RESISTANT INSULATED GLASS


21 ALUMINUM DOOR FRAME TYPE 21
1/4" = 1'-0"

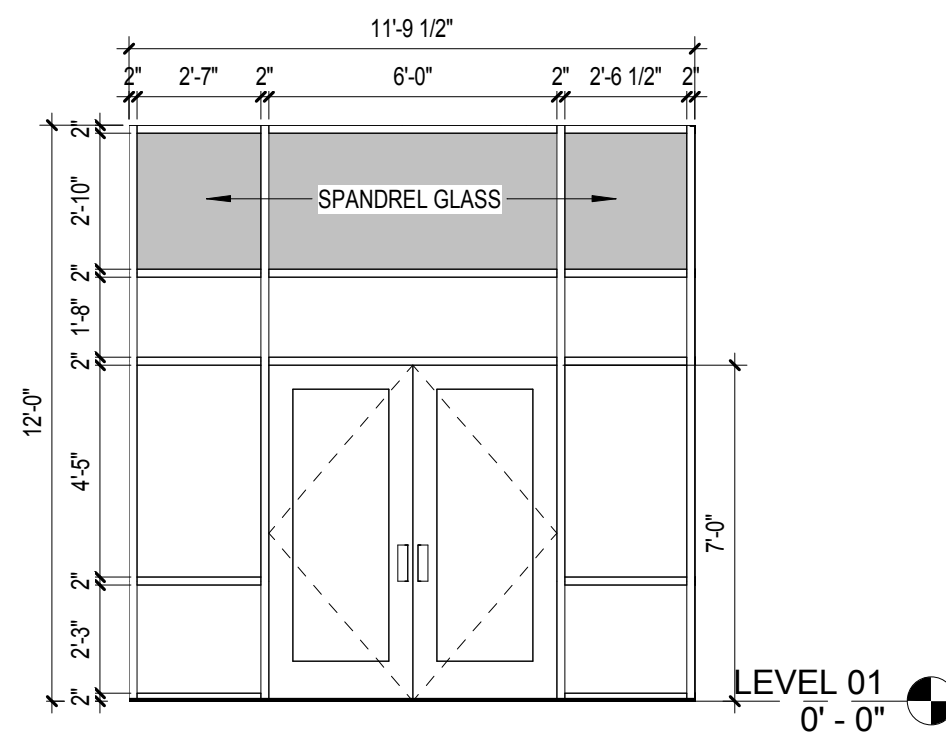

01 - 2" X 4 1/2" ALUMINUM STOREFRONT W/
1" IMPACT RESISTANT INSULATED GLASS


20 ALUMINUM DOOR FRAME TYPE 20
1/4" = 1'-0"

ALUMINUM METAL DOOR FRAME
TYPES

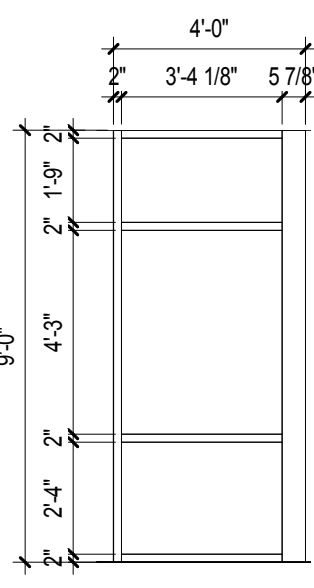


2" HOLLOW METAL FRAME WITH
1/4" CLEAR TEMPERED GLASS

16 HM DOOR FRAME TYPE 16
1/4" = 1'-0"

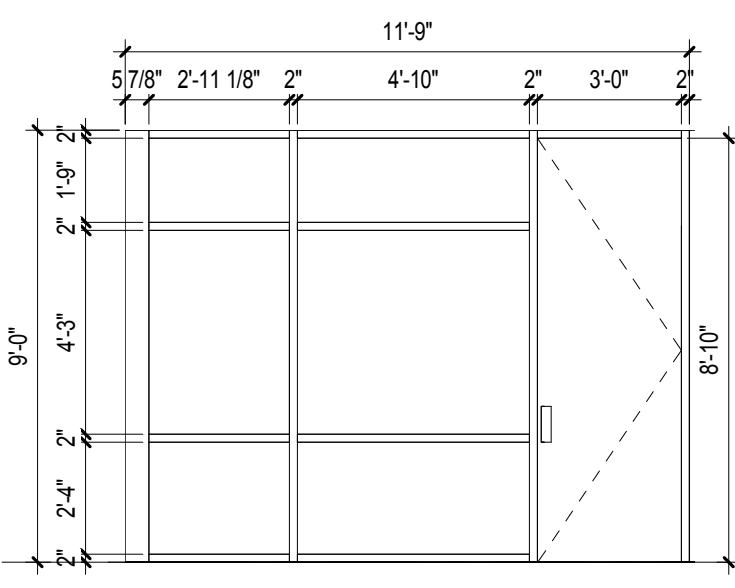


2" HOLLOW METAL FRAME WITH
1/4" CLEAR TEMPERED GLASS

15 HM DOOR FRAME TYPE 15
1/4" = 1'-0"

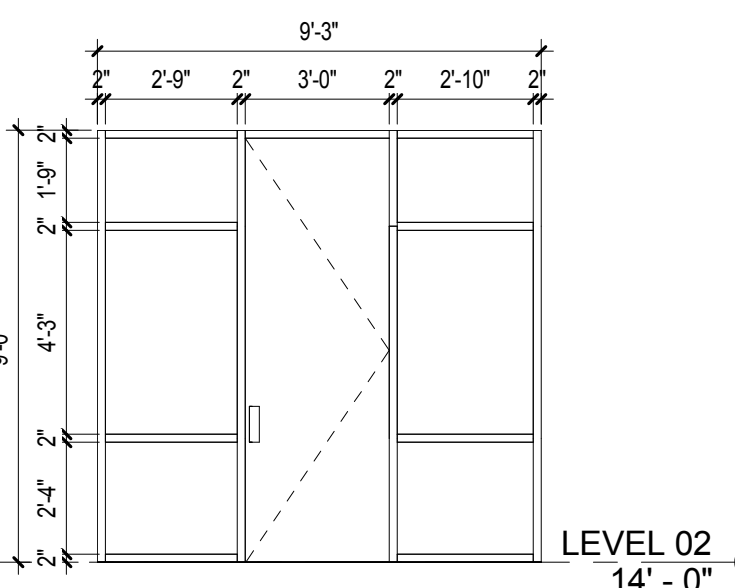


2" HOLLOW METAL FRAME WITH
1/4" CLEAR TEMPERED GLASS

14 HM DOOR FRAME TYPE 14
1/4" = 1'-0"

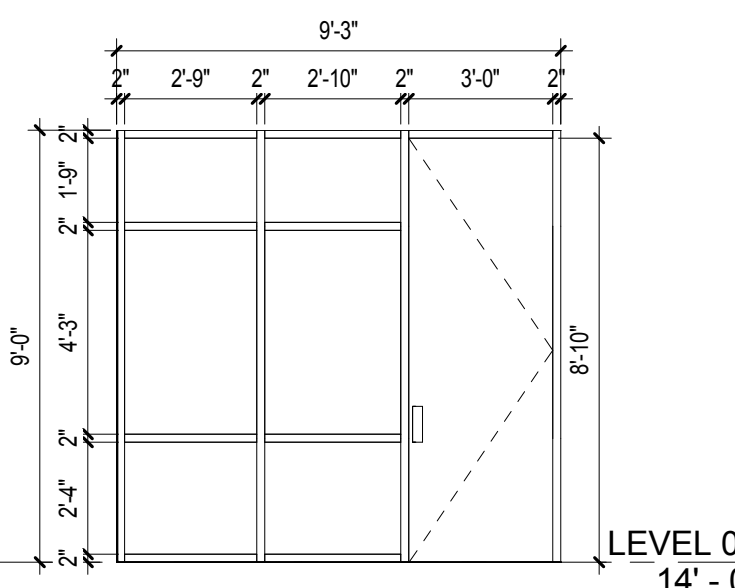


2" HOLLOW METAL FRAME WITH
1/4" CLEAR TEMPERED GLASS

13 HM DOOR FRAME TYPE 13
1/4" = 1'-0"

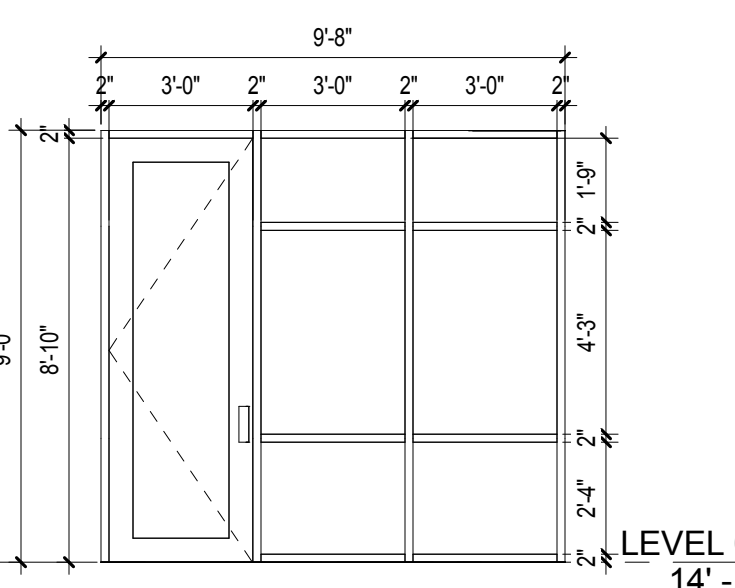


2" HOLLOW METAL FRAME WITH
1/4" CLEAR TEMPERED GLASS

12 HM DOOR FRAME TYPE 12
1/4" = 1'-0"

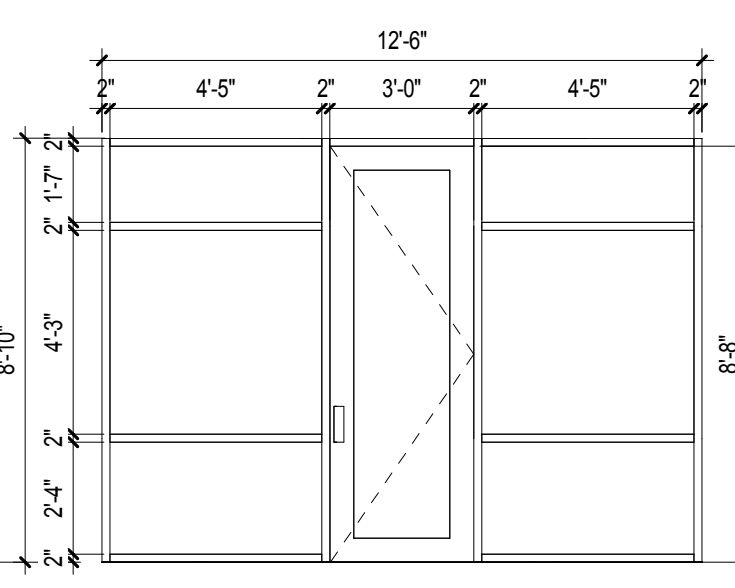



2" HOLLOW METAL FRAME WITH
1/4" CLEAR TEMPERED GLASS

11 HM DOOR FRAME TYPE 11
1/4" = 1'-0"

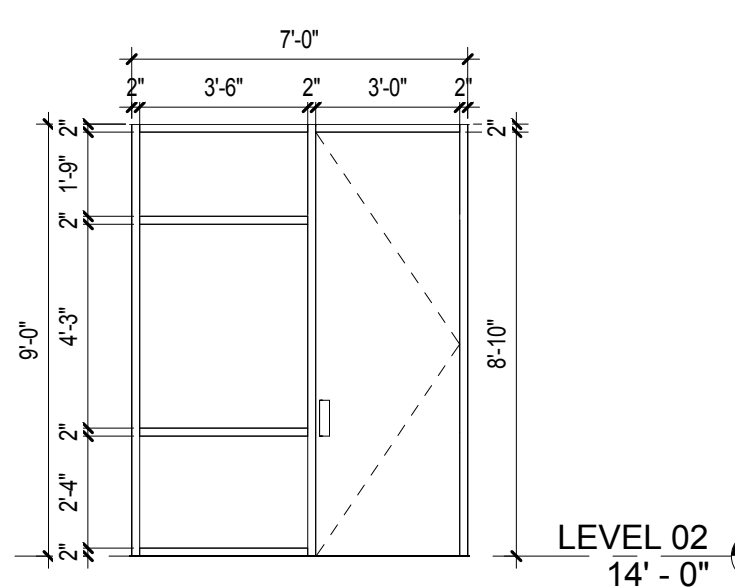


2" HOLLOW METAL FRAME WITH
1/4" CLEAR TEMPERED GLASS

10 HM DOOR FRAME TYPE 10
1/4" = 1'-0"

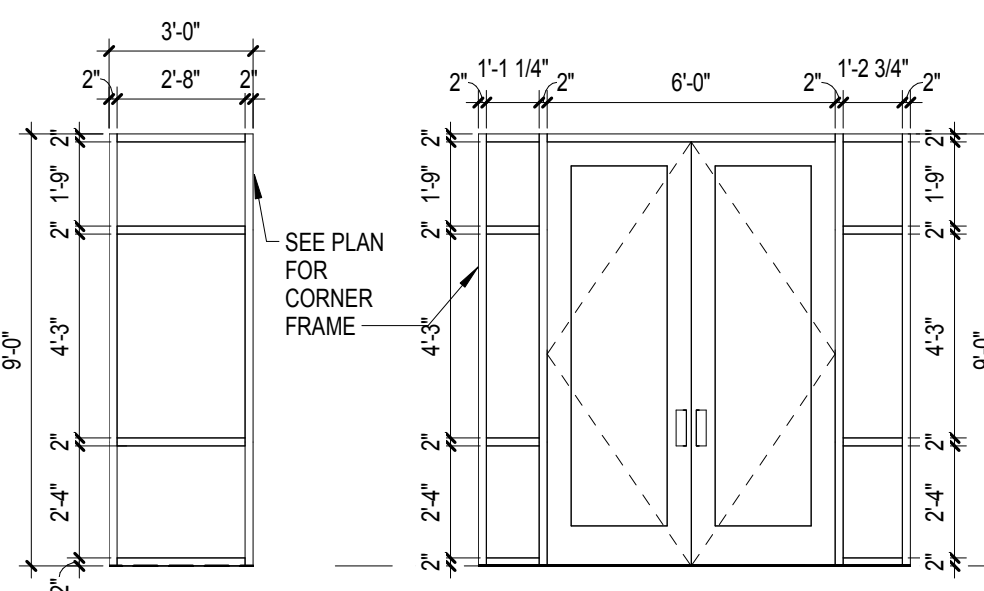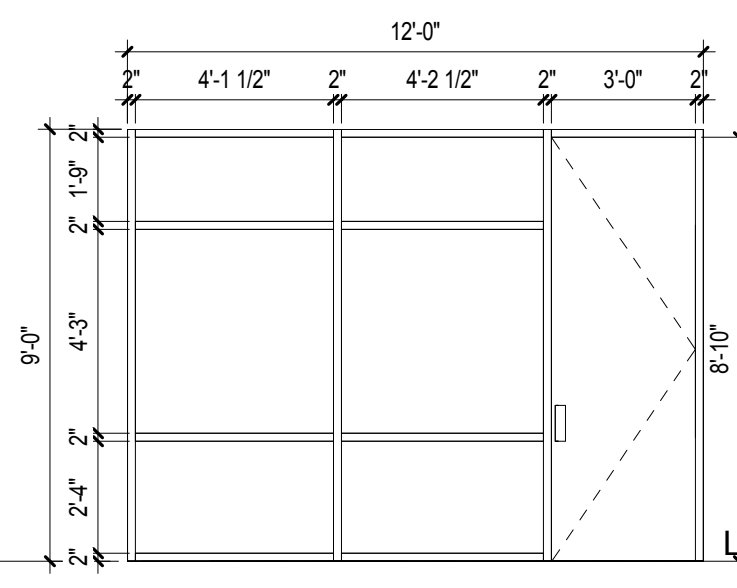


2" HOLLOW METAL FRAME WITH
LAMINATED GLASS

9 HM DOOR FRAME TYPE 09
1/4" = 1'-0"

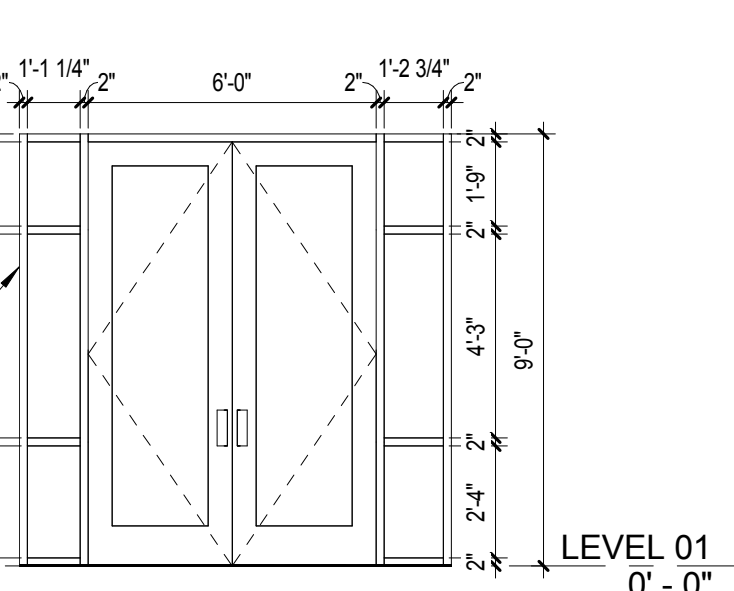


2" HOLLOW METAL FRAME WITH
1/4" CLEAR TEMPERED GLASS

8 HM DOOR FRAME TYPE 08
1/4" = 1'-0"

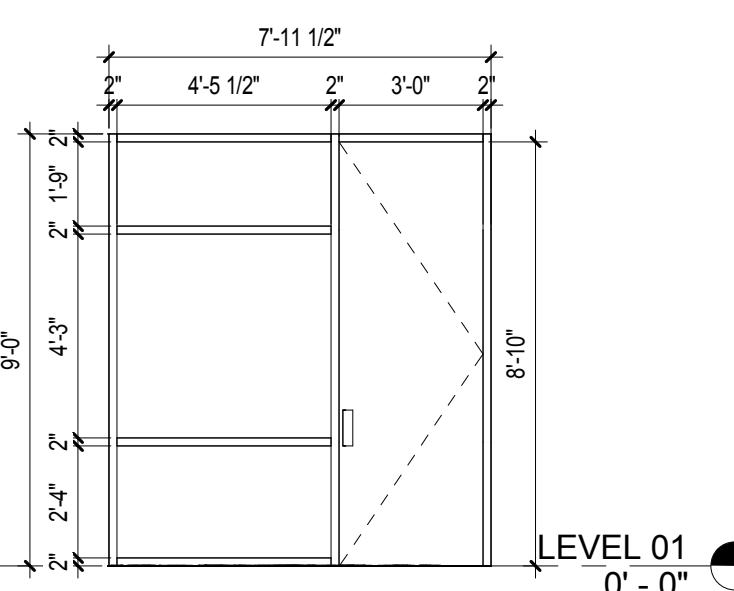


2" HOLLOW METAL FRAME WITH
1/4" CLEAR TEMPERED GLASS

7 HM DOOR FRAME TYPE 07 & 07A
1/4" = 1'-0"

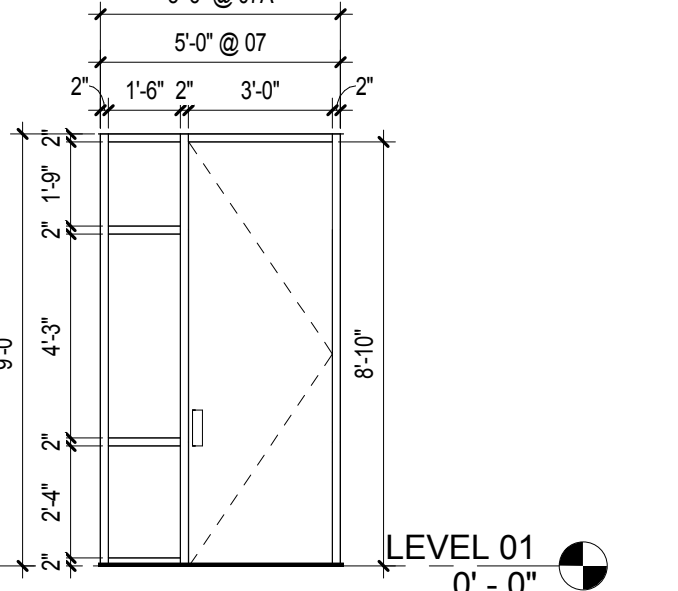


2" HOLLOW METAL FRAME WITH
1/4" CLEAR TEMPERED GLASS

6 HM DOOR FRAME TYPE 06
1/4" = 1'-0"

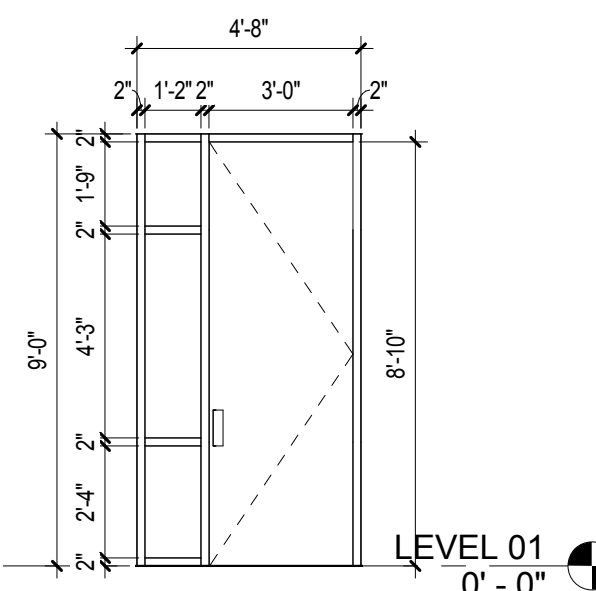


2" HOLLOW METAL FRAME WITH LAMINATED GLASS FROM 0'-0" TO 9'-0" A.F.F. AND CLEAR TEMPERED GLASS ABOVE 14'-0" A.F.F.

5 HM DOOR FRAME TYPE 05
1/4" = 1'-0"

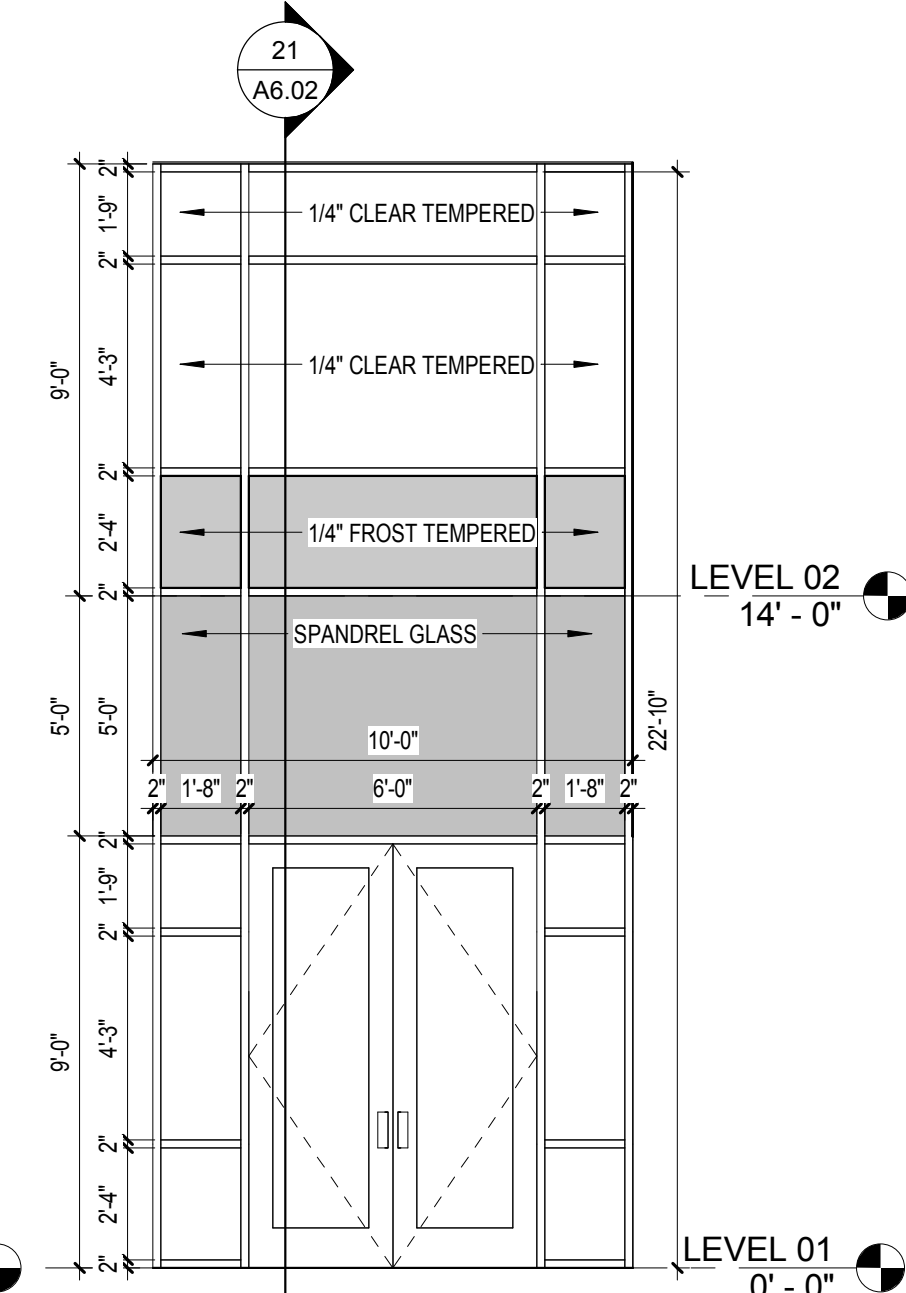


2" HOLLOW METAL FRAME WITH LAMINATED GLASS

4 HM DOOR FRAME TYPE 04
1/4" = 1'-0"

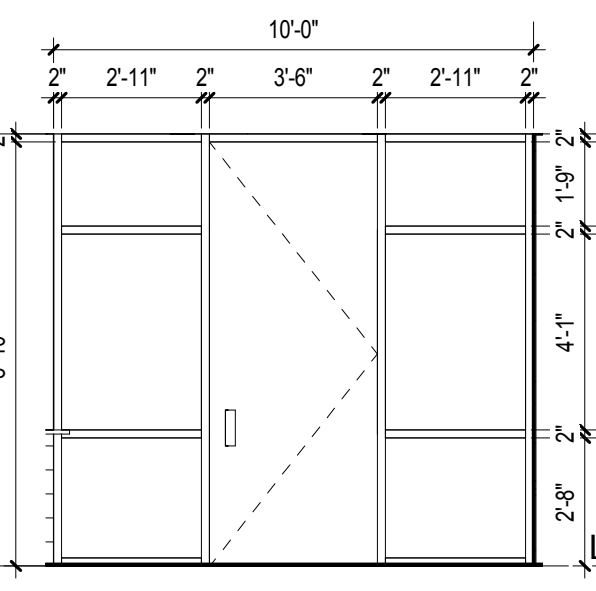


2" HOLLOW METAL FRAME WITH 1/4" CLEAN TEMPERED GLASS

3 HM DOOR FRAME TYPE 03
1/4" = 1'-0"

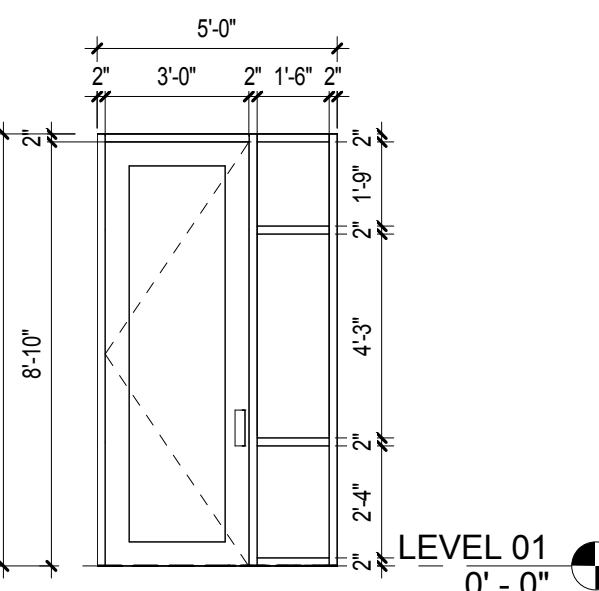


02 - HOLLOW METAL FRAME (DOUBLE DOOR)

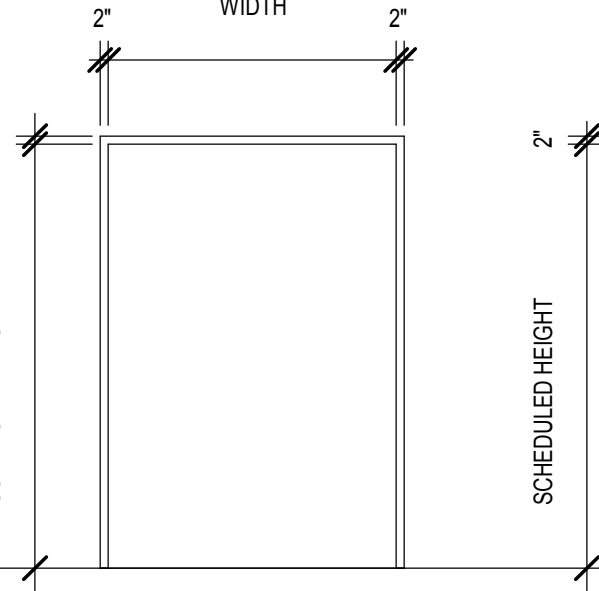


01 - HOLLOW METAL FRAME (SINGLE DOOR)


HOLLOW METAL DOOR FRAME TYPES

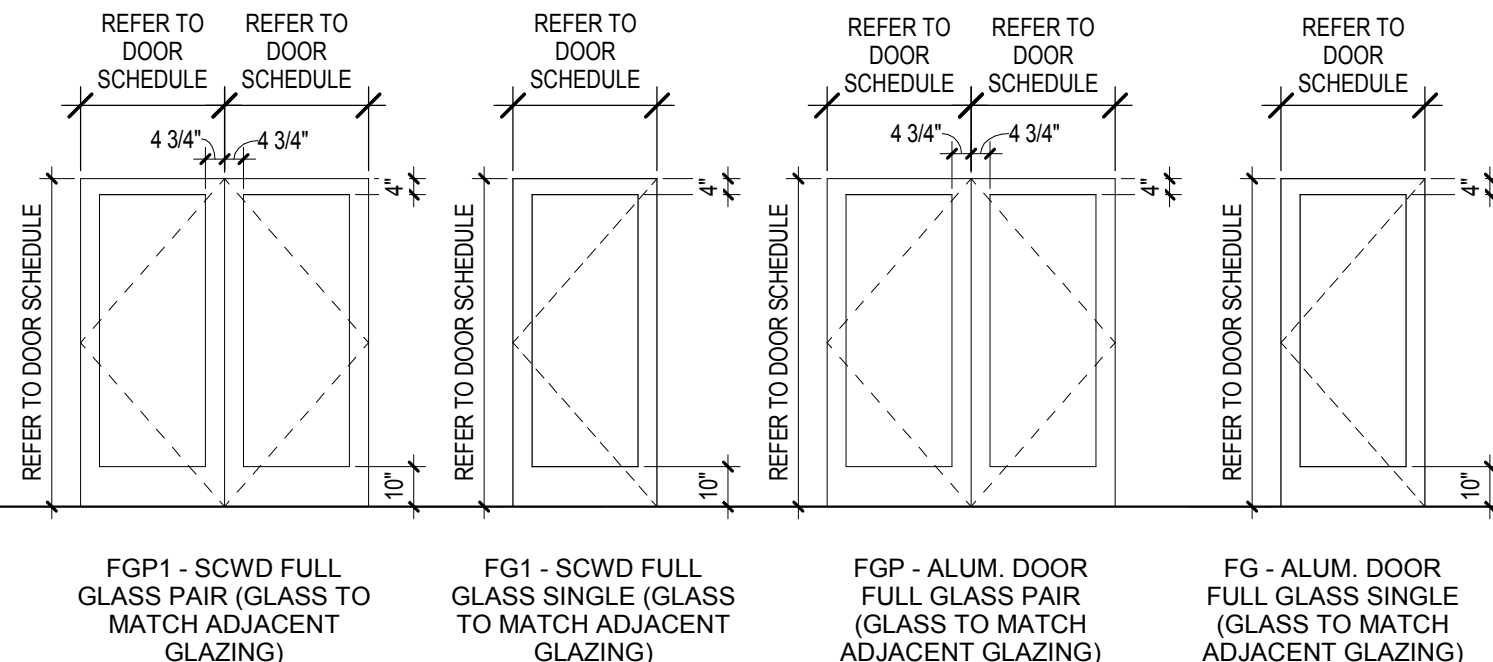


FGP1 - SCWD FULL GLASS PAIR (GLASS TO MATCH ADJACENT GLAZING)

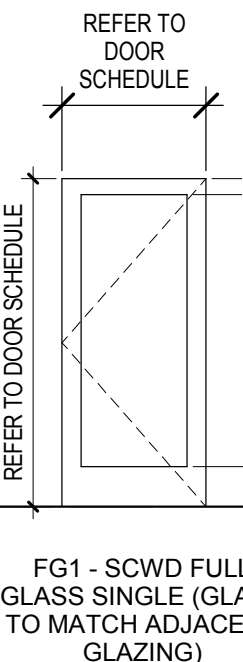


FG1 - SCWD FULL GLASS SINGLE (GLASS TO MATCH ADJACENT GLAZING)

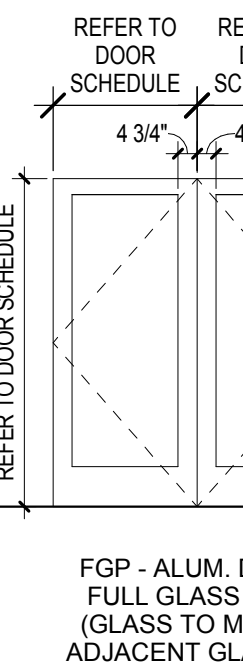

FGP - ALUM. DOOR FULL GLASS PAIR (GLASS TO MATCH ADJACENT GLAZING)

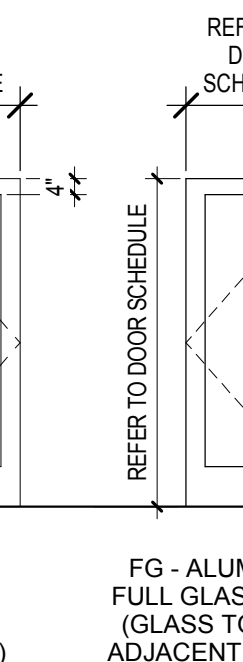

FG - ALUM. DOOR FULL GLASS SINGLE (GLASS TO MATCH ADJACENT GLAZING)

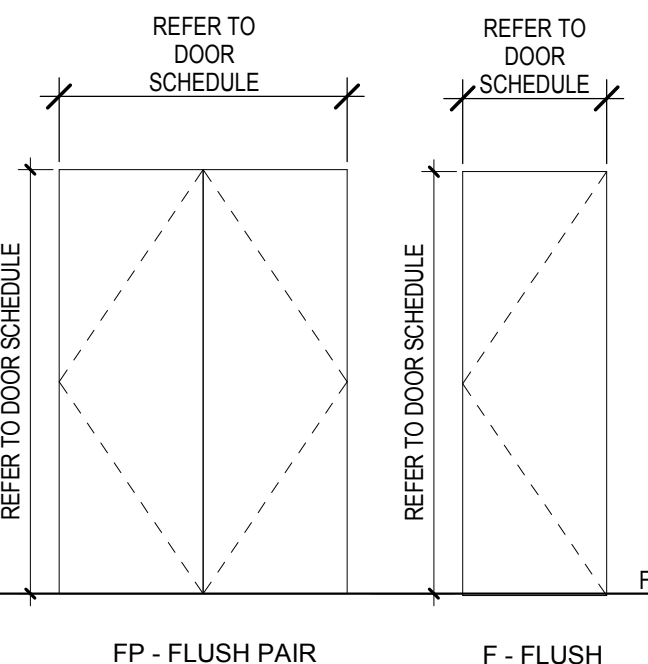

FP - FLUSH PAIR

F - FLUSH

DOOR TYPES

cre8 ARCHITECTS


3815 Morrisroe Boulevard
Suite 123
Houston, Texas 77006
713.528.2828 (2736)
713.528.3199 fax

Copyright © 2003 cre8 architects

This document and the ideas and designs incorporated herein, as an instrument of professional service, is the property of cre8 architects, and is not to be used, in whole or in part for any project without the written authorization of cre8 architects.

NEW DEER PARK CITY HALL

710 E. San Augustine Street Deer Park, TX 77536
CITY OF DEER PARK

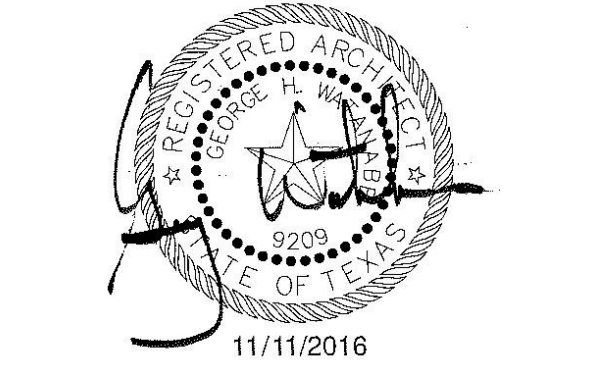

NO.	ISSUE	DATE



Sheet Information	
Date	FEBRUARY 7, 2016
Job Number	15-007
Drawn	ZH
Checked	Checker
Approved	Approver
Title	

DOOR FRAME
TYPES

Sheet

A9.11

CONSTRUCTION SET

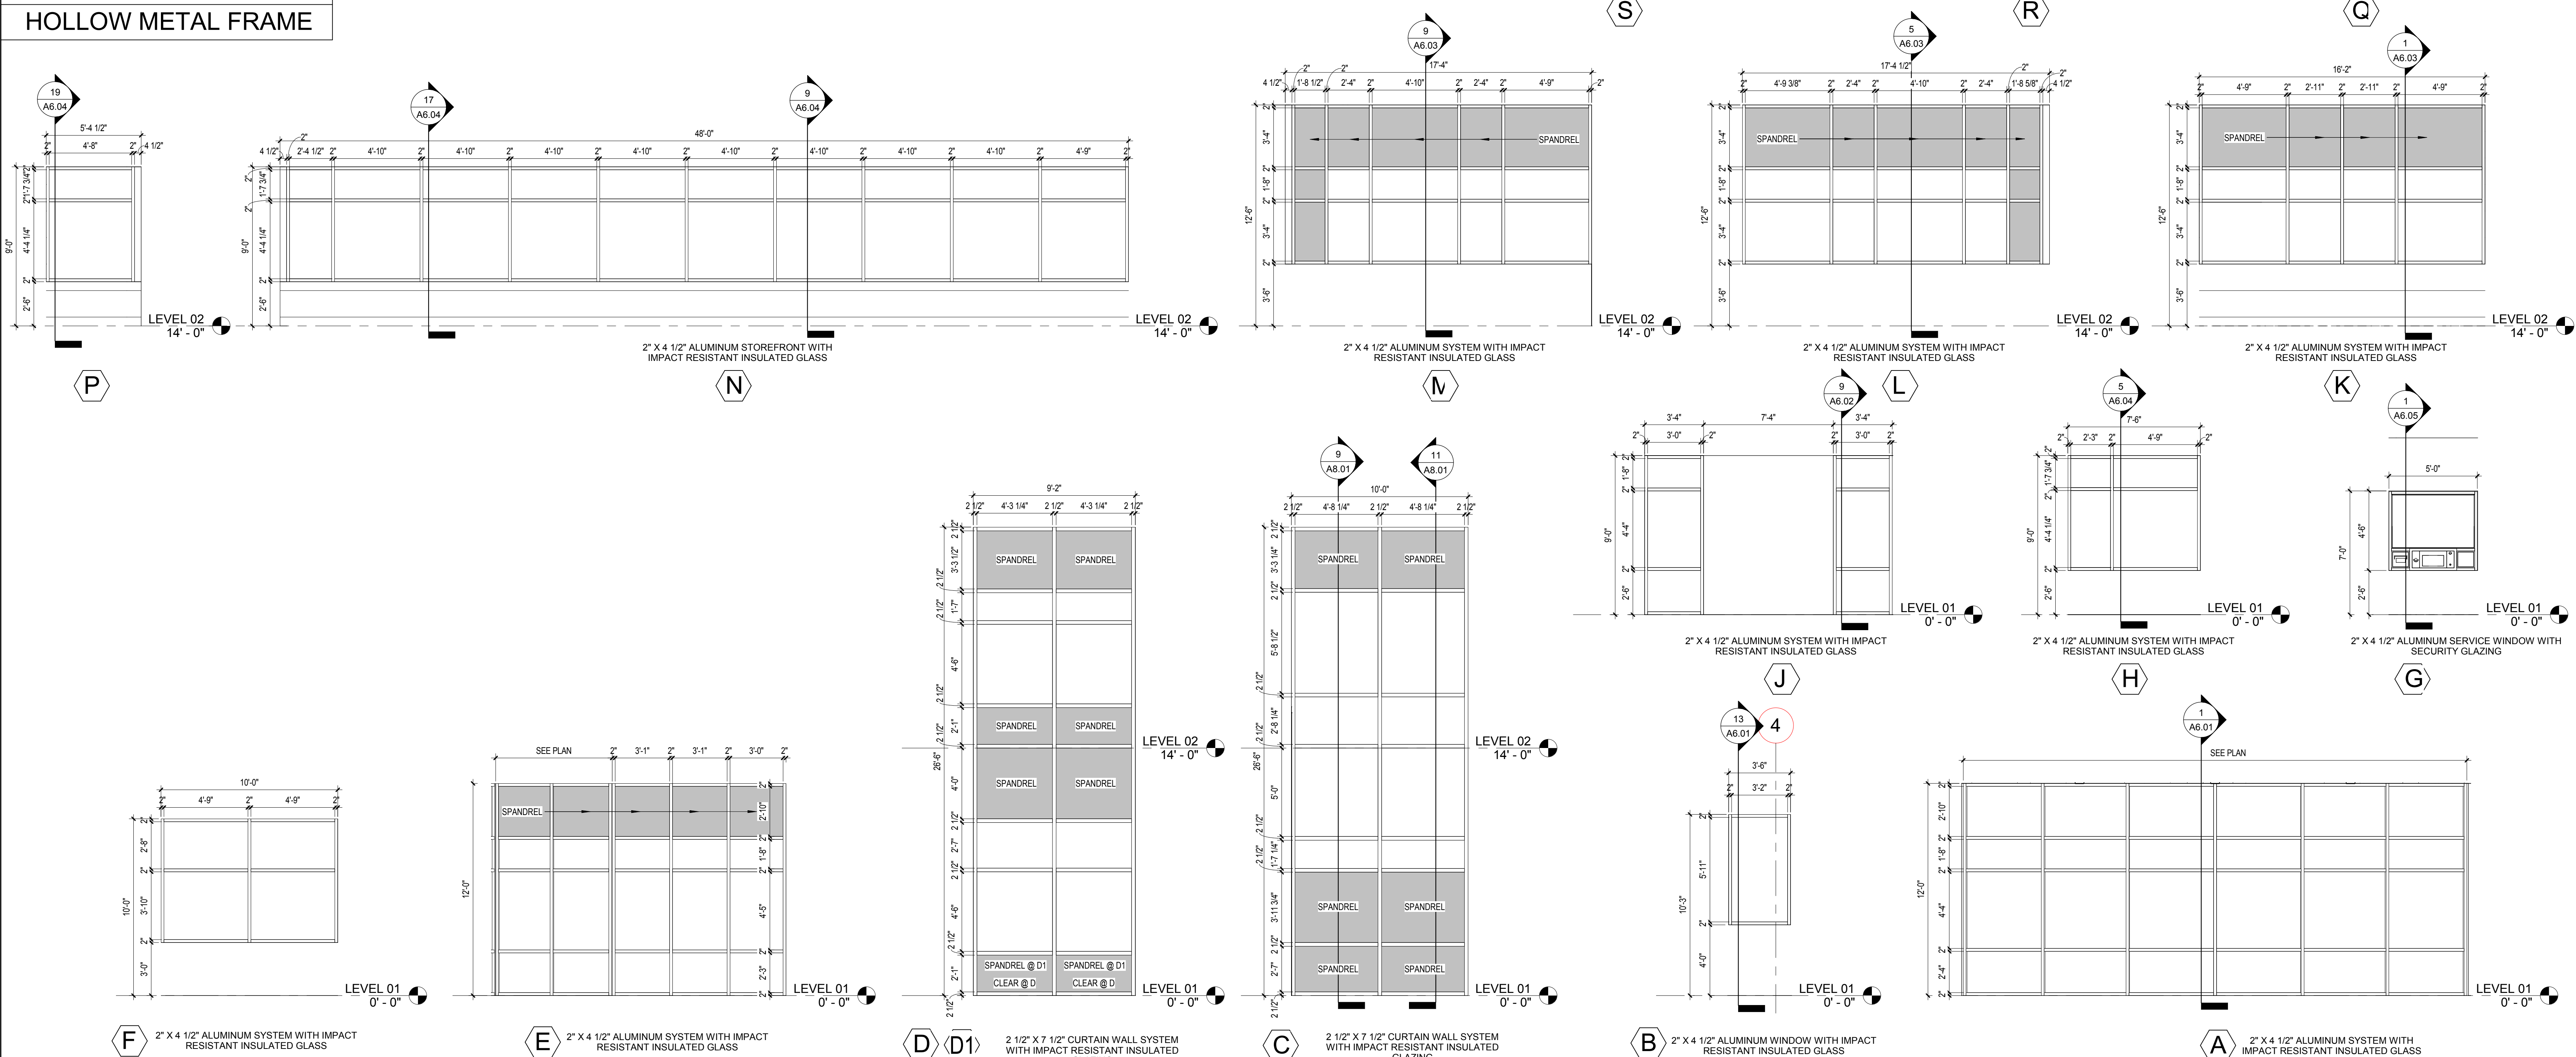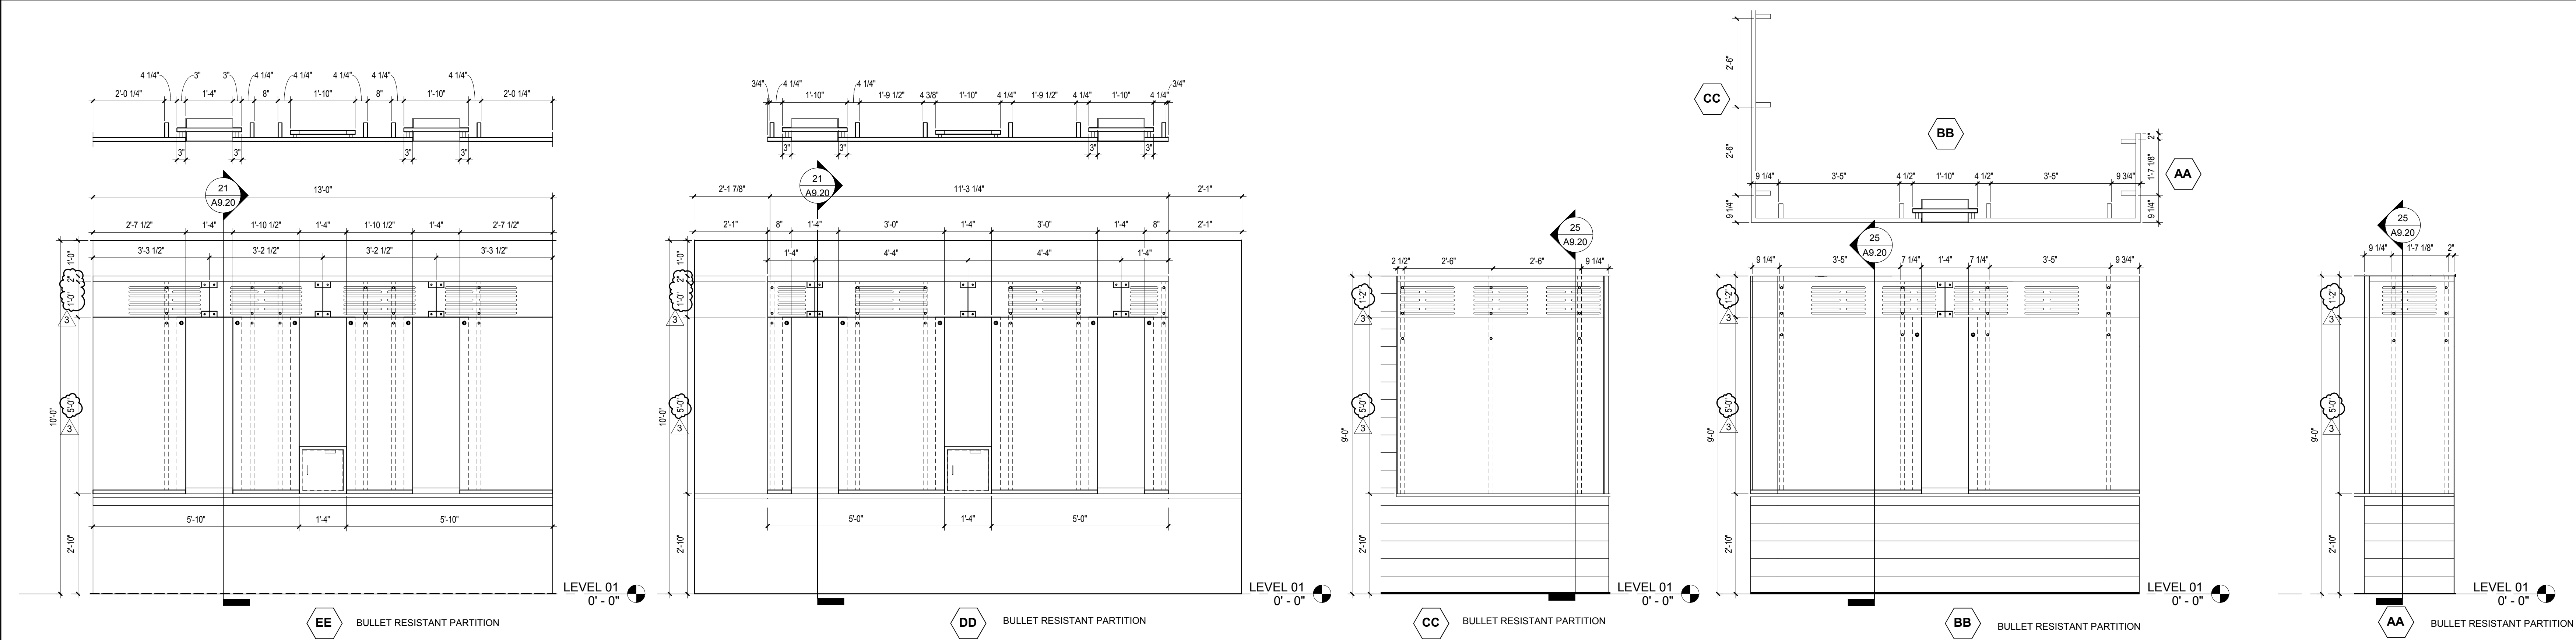

cre8
ARCHITECTS


3815 Montrose Boulevard
Suite 123
Houston, Texas 77006
713.528.cre8 (2738)
713.528.3198 fax

Copyright © 2003 cre8 architects

This document and the ideas and designs incorporated herein, as an instrument of professional service, is the property of cre8 architects, and is not to be used, in whole or in part, for any project without the written authorization of cre8 architects.

NEW DEER PARK CITY HALL

710 E. San Augustine Street Deer Park, TX 77536
CITY OF DEER PARK

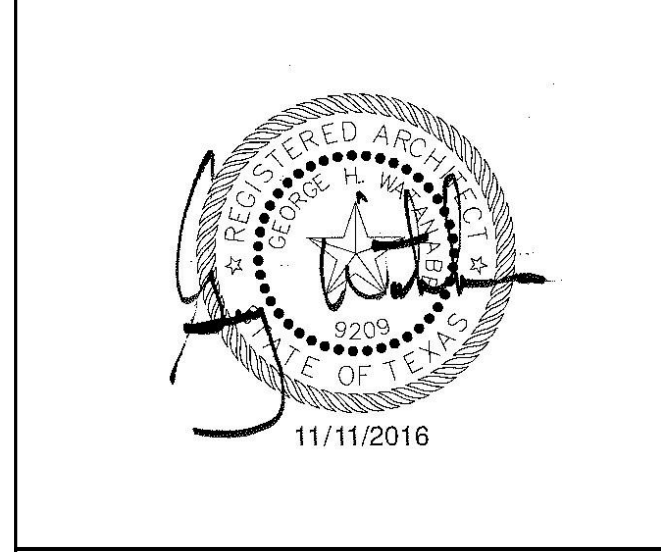

Revision Schedule		
NO.	ISSUE	DATE
3	ADDENDUM 03	20161212



Sheet Information		
Date	FEBRUARY 7, 2016	
Job Number	15-007	
Drawn	ZH	
Checked	Checker	
Approved	Approver	

WINDOW FRAME
TYPES

Sheet

A9.12

CONSTRUCTION SET

  

NEW DEER PARK CITY HALL

710 E. San Augustine Street Deer Park, TX 77536
CITY OF DEER PARK



NO.	ISSUE	DATE


Sheet Information	
Date	FEBRUARY 7, 2016
Job Number	15-007
Drawn	ZH
Checked	Checker
Approved	Approver
Title	

PARTITION TYPES
MISC. DETAILS


Sheet
A9.30




9 Partition Type 9A
3" = 1'-0"

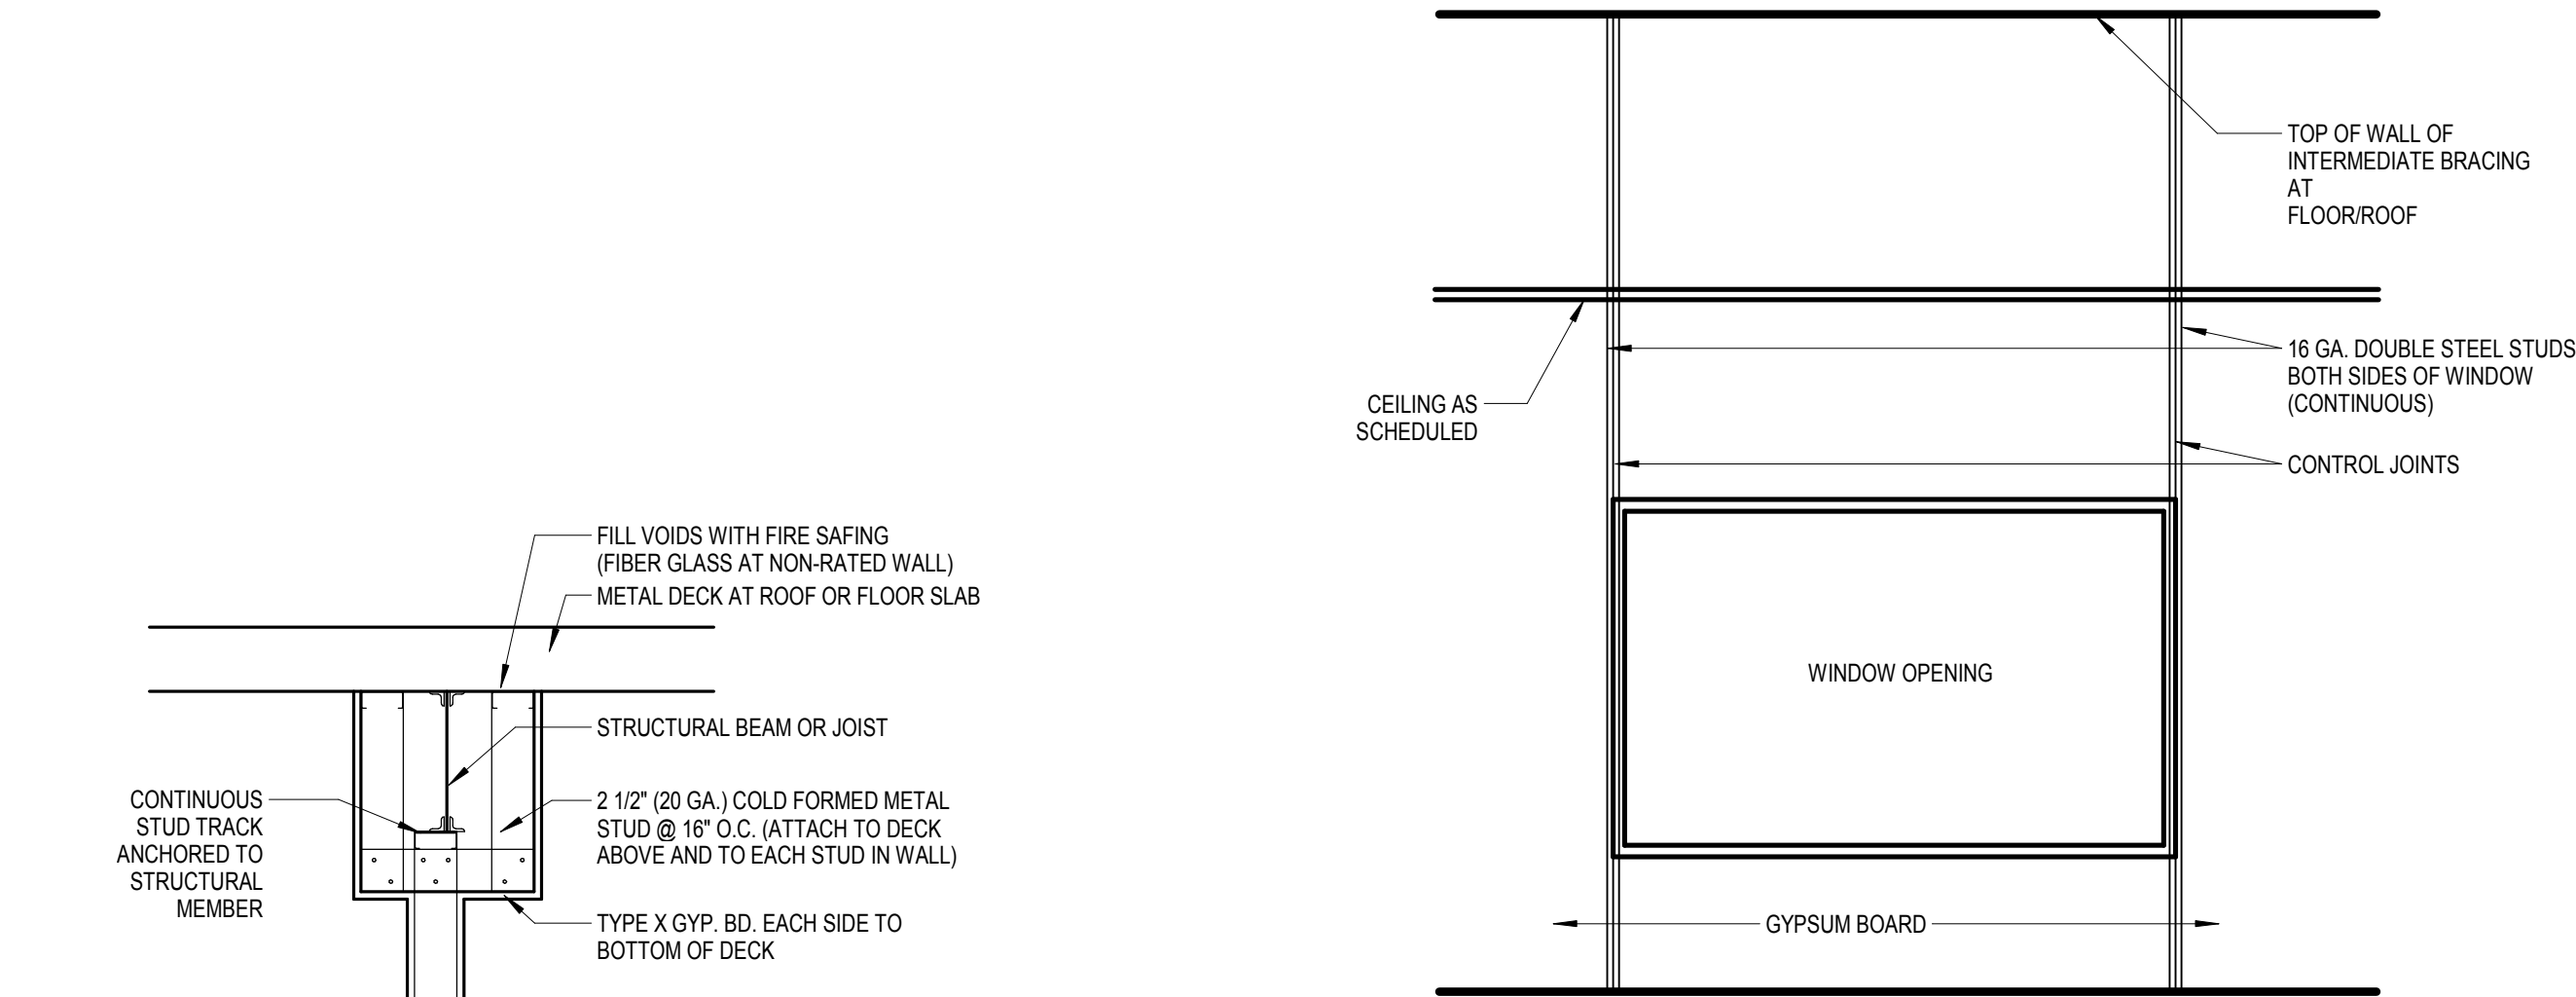


11 A9.X-CONTROL JOINT AT WINDOW
1 1/2" = 1'-0"

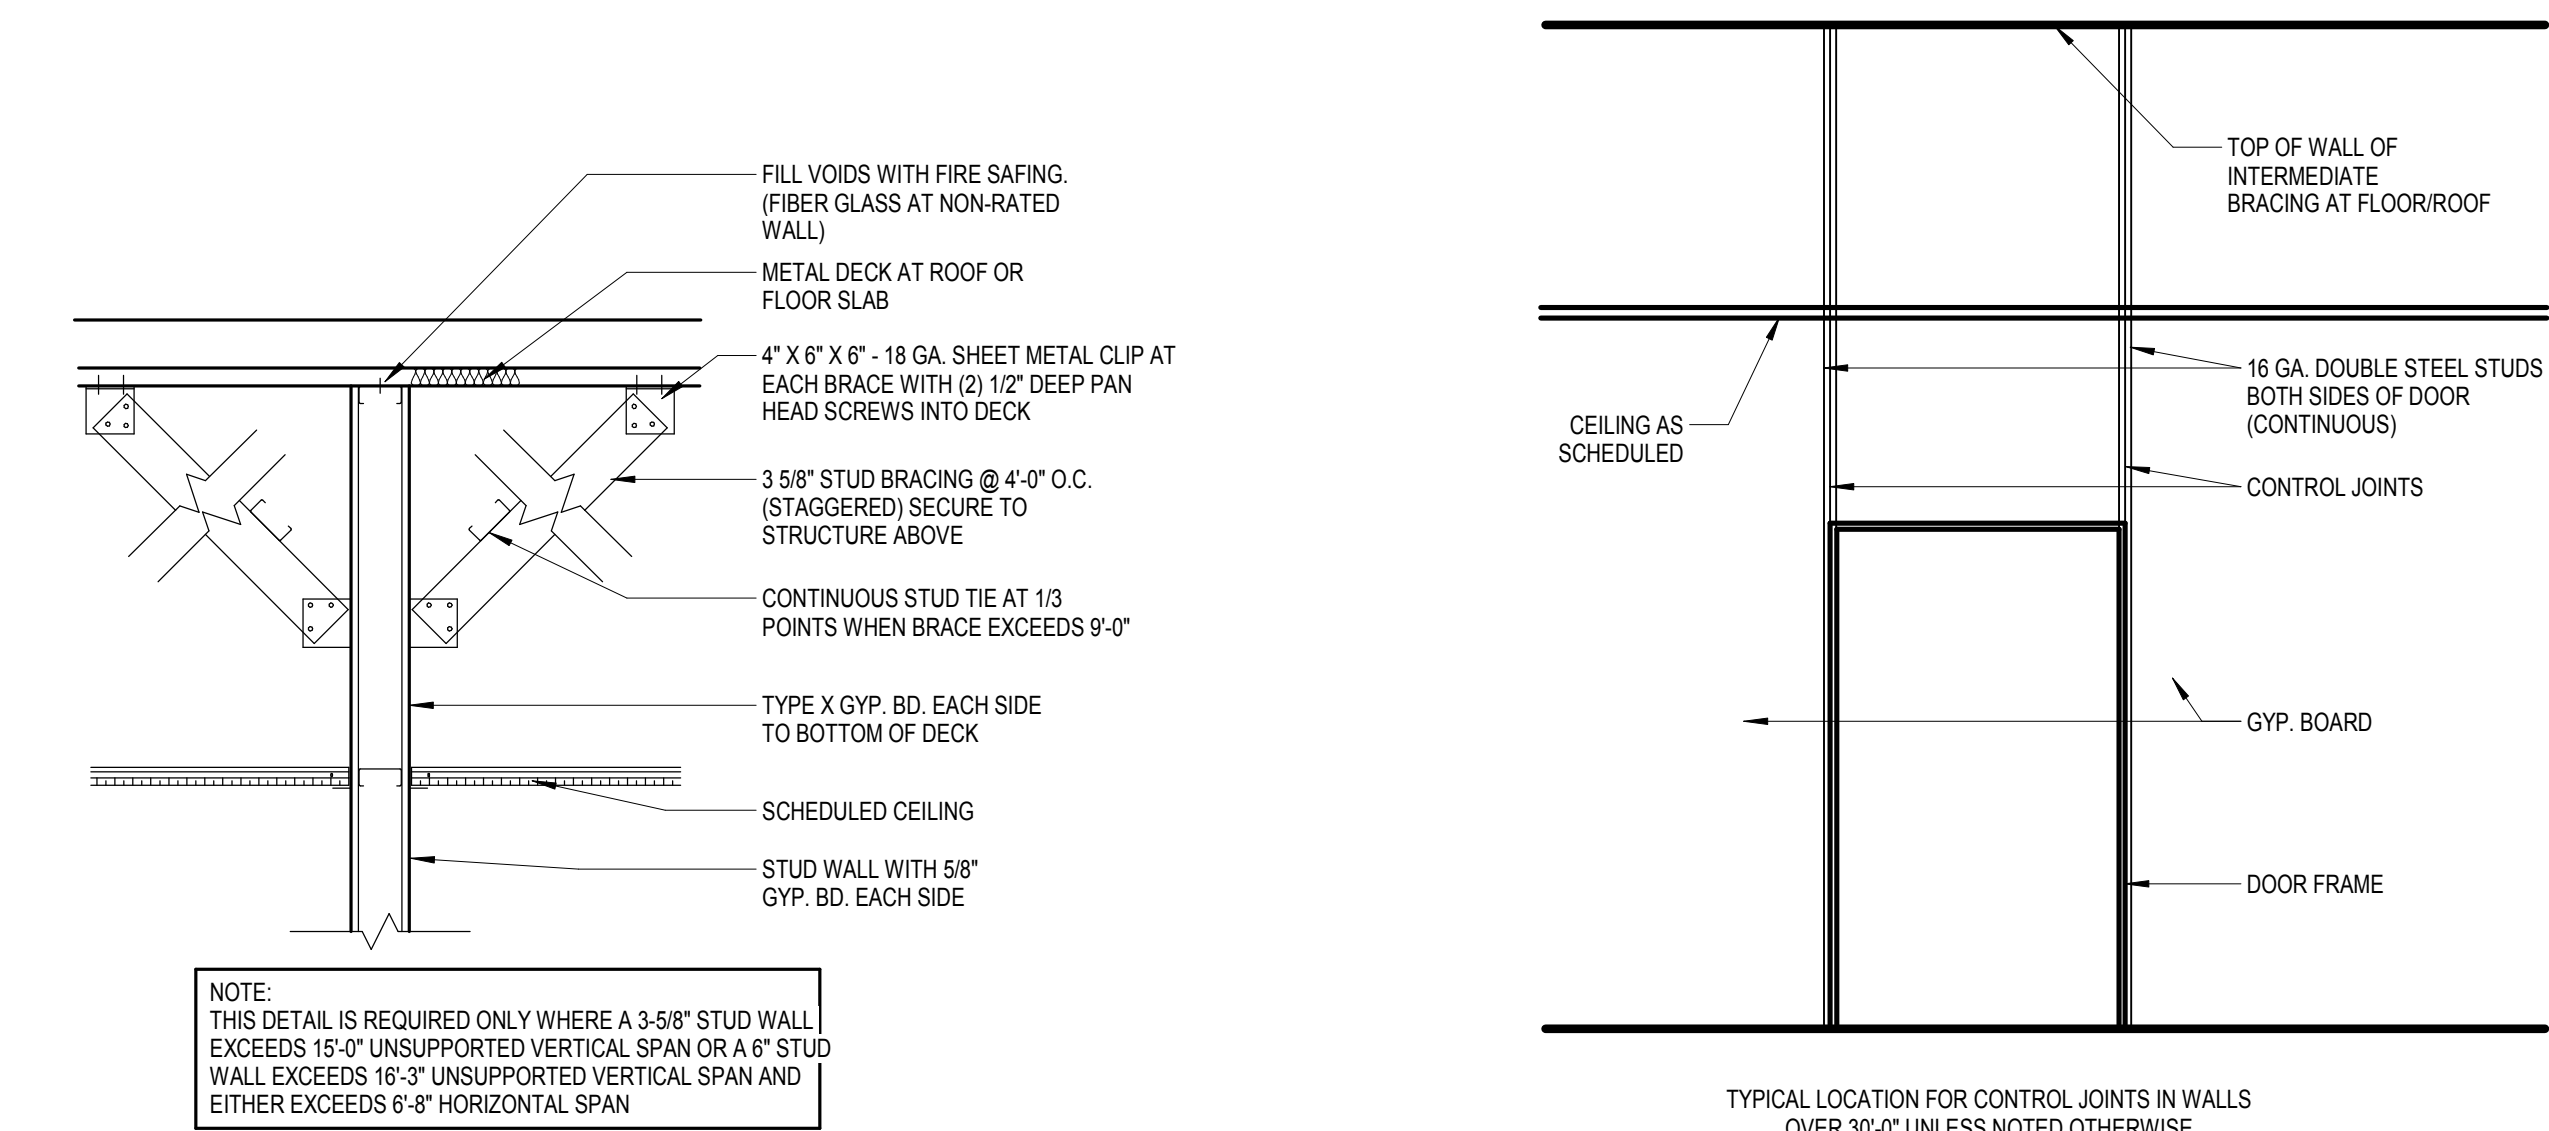


10 A9.x-CONTROL JOINT AT DOOR
1 1/2" = 1'-0"

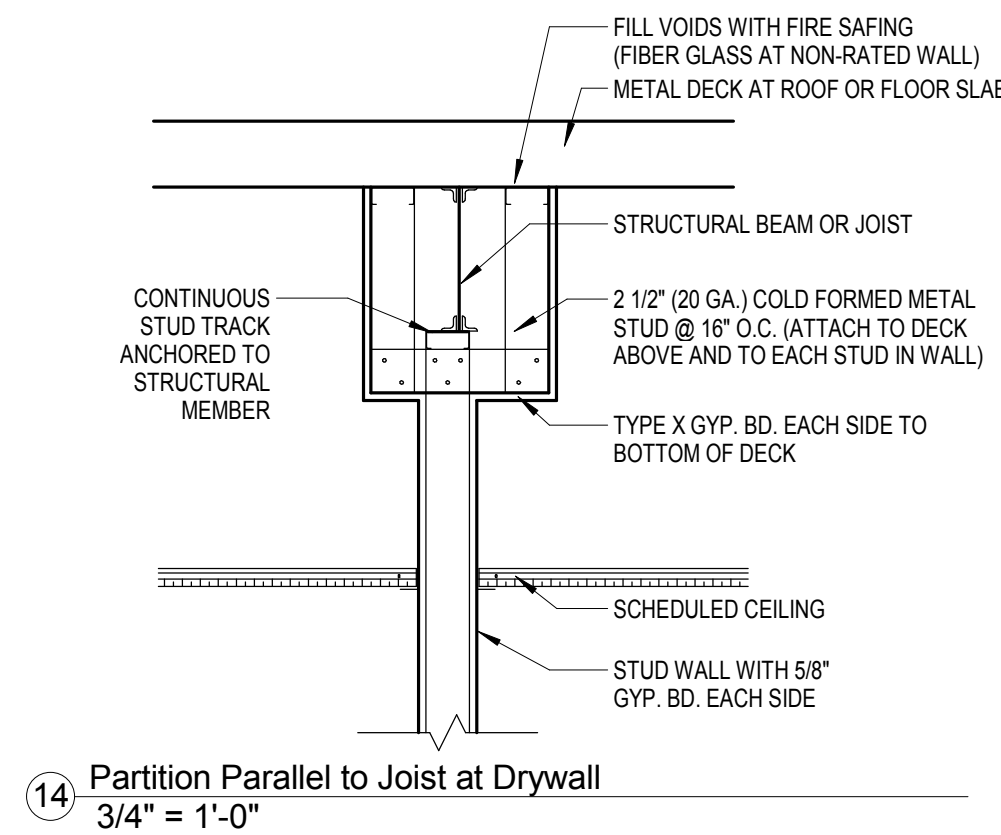


14 Partition Parallel to Joist at Drywall
3/4" = 1'-0"

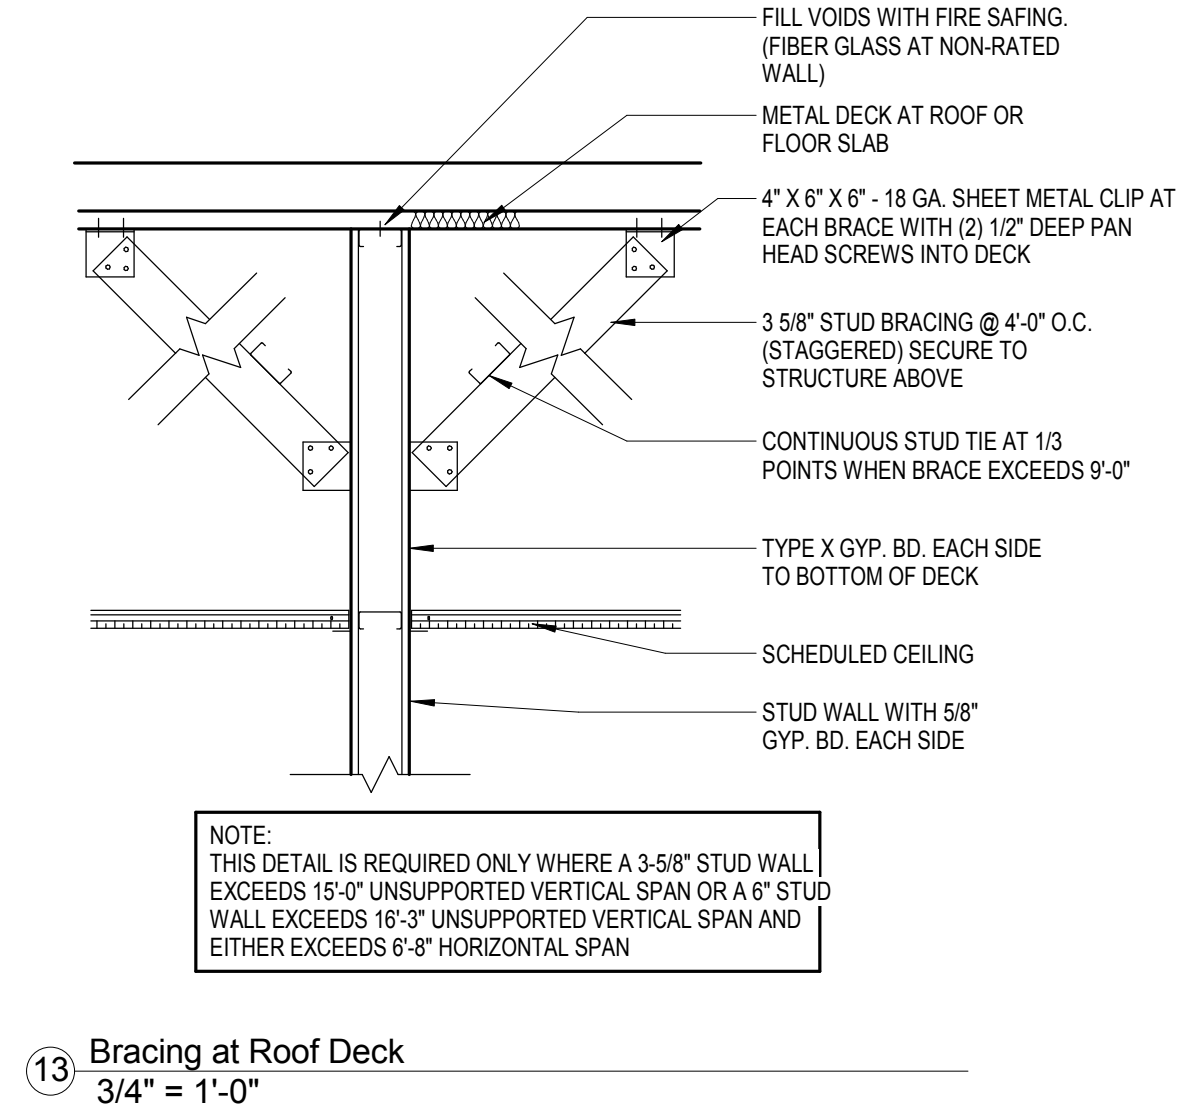


13 Bracing at Roof Deck
3/4" = 1'-0"

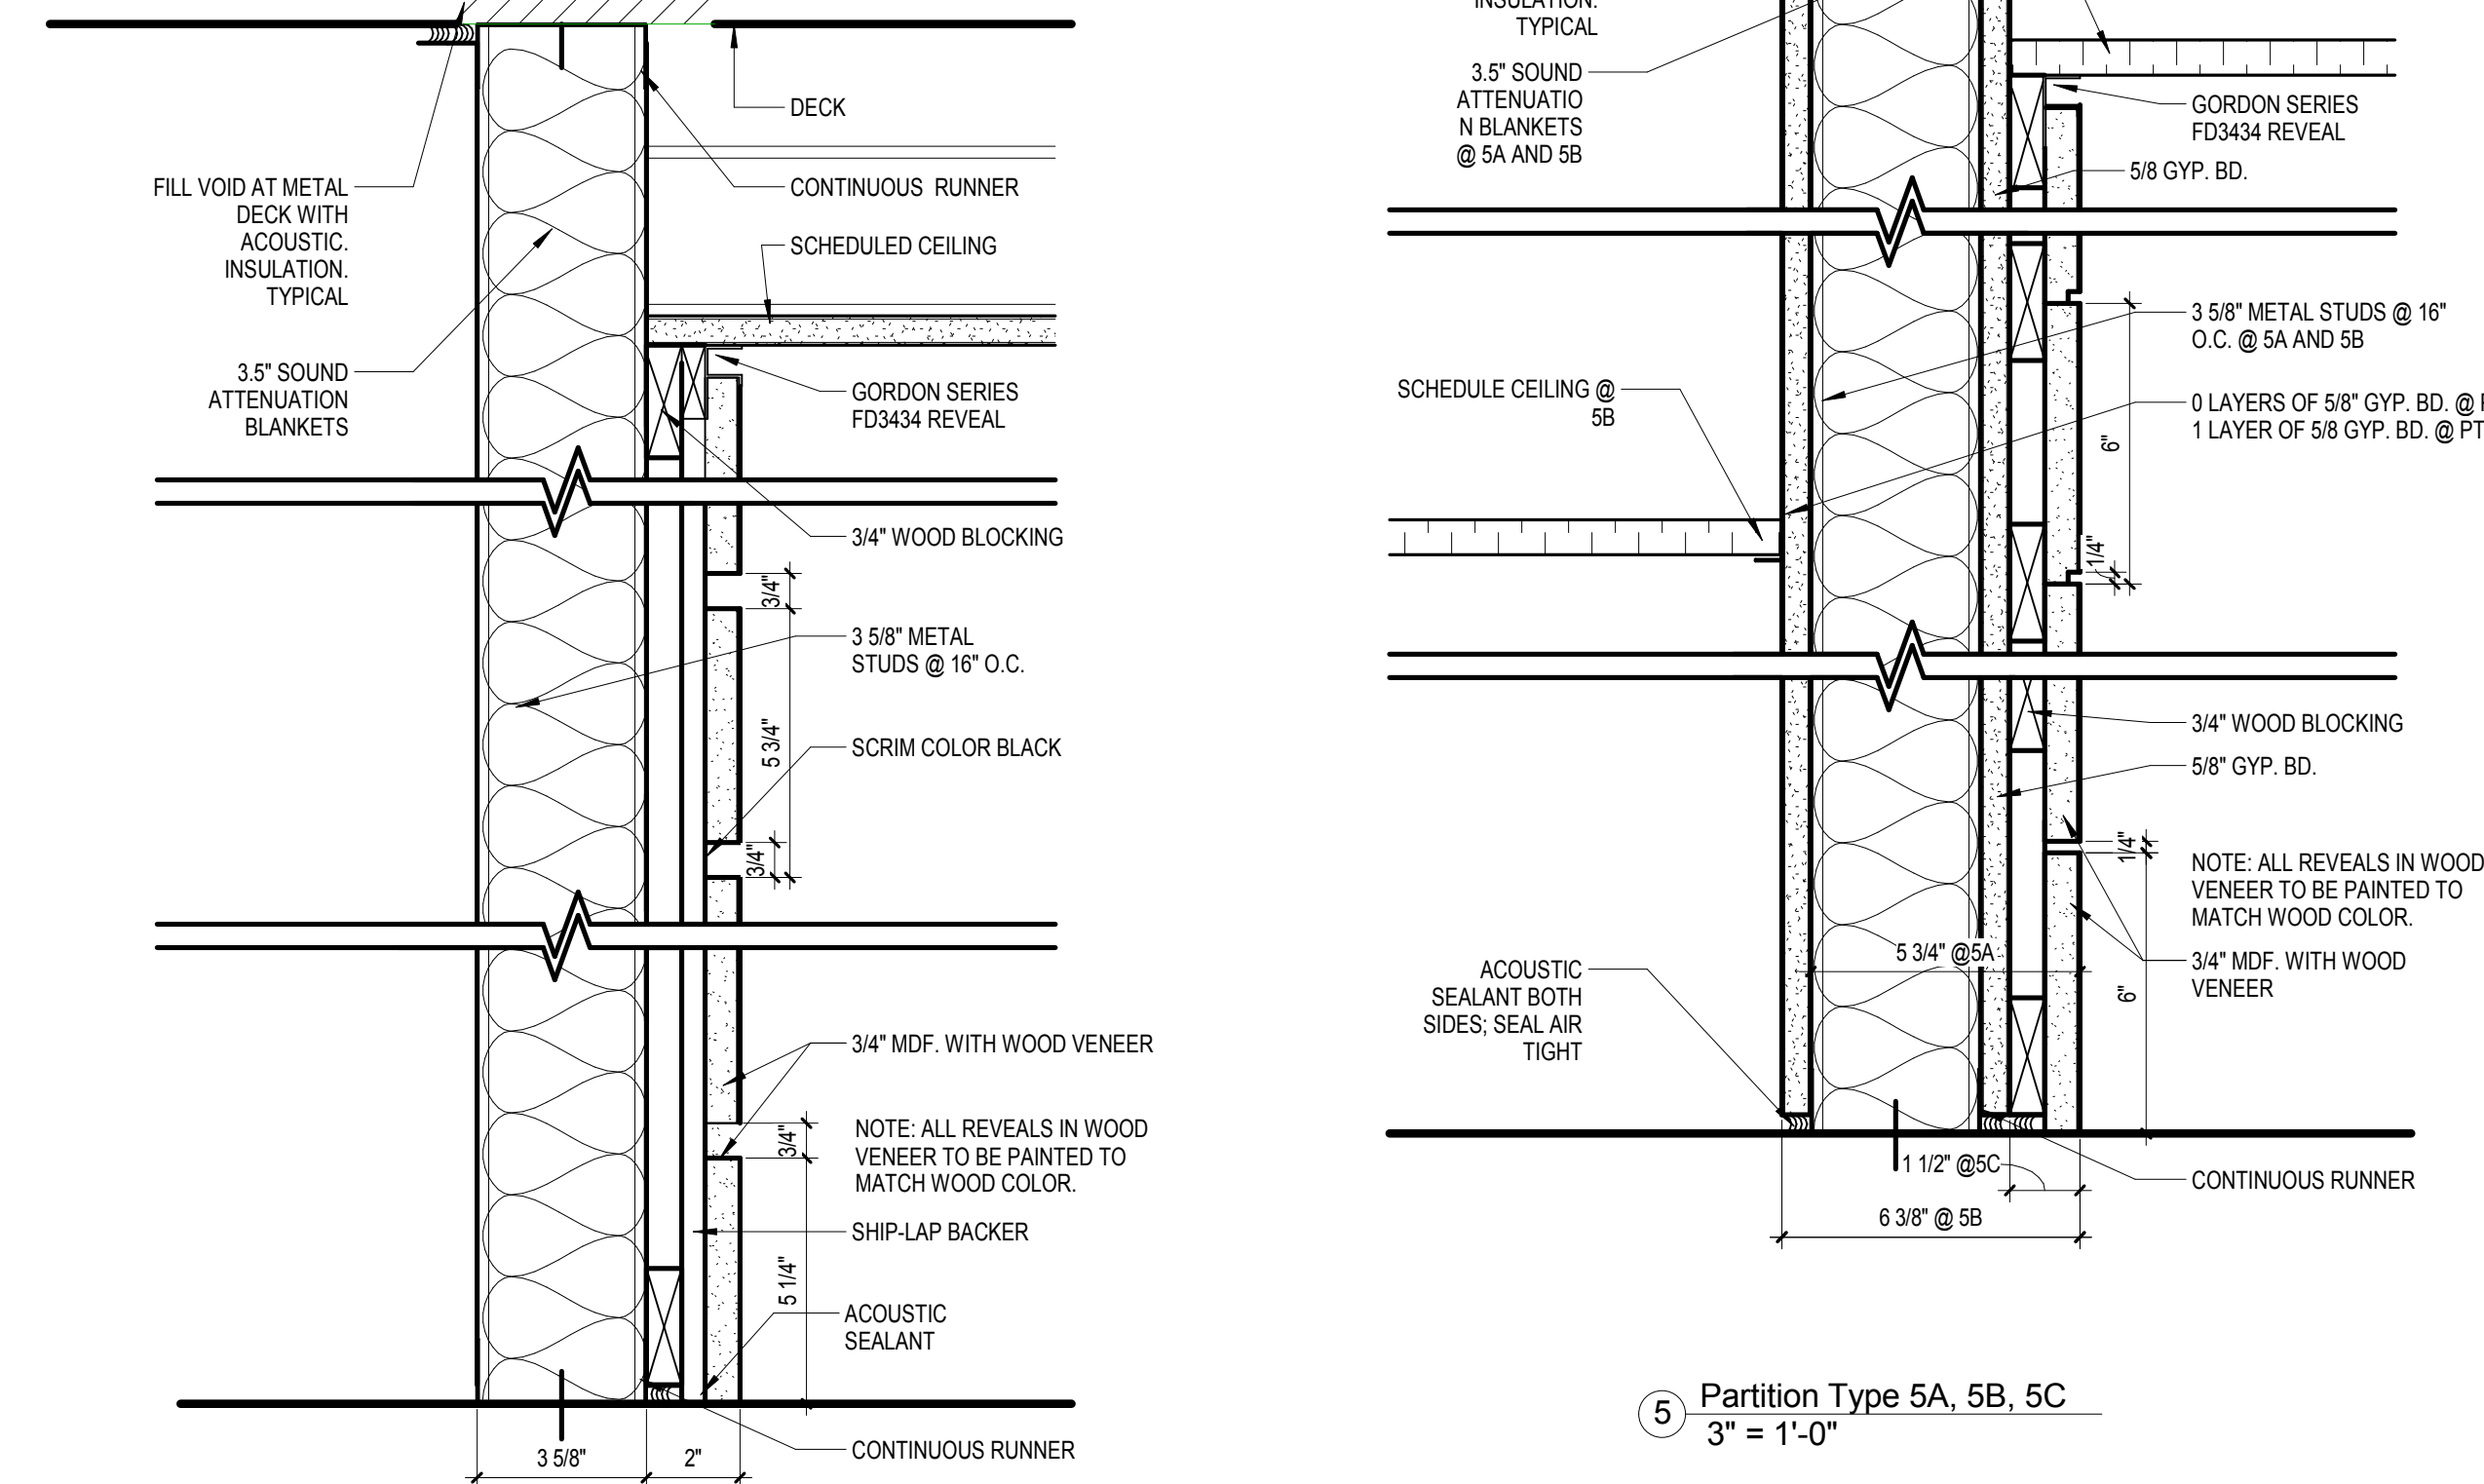


8 Partition Type 8A - ACOUSTICAL WALL
3" = 1'-0"

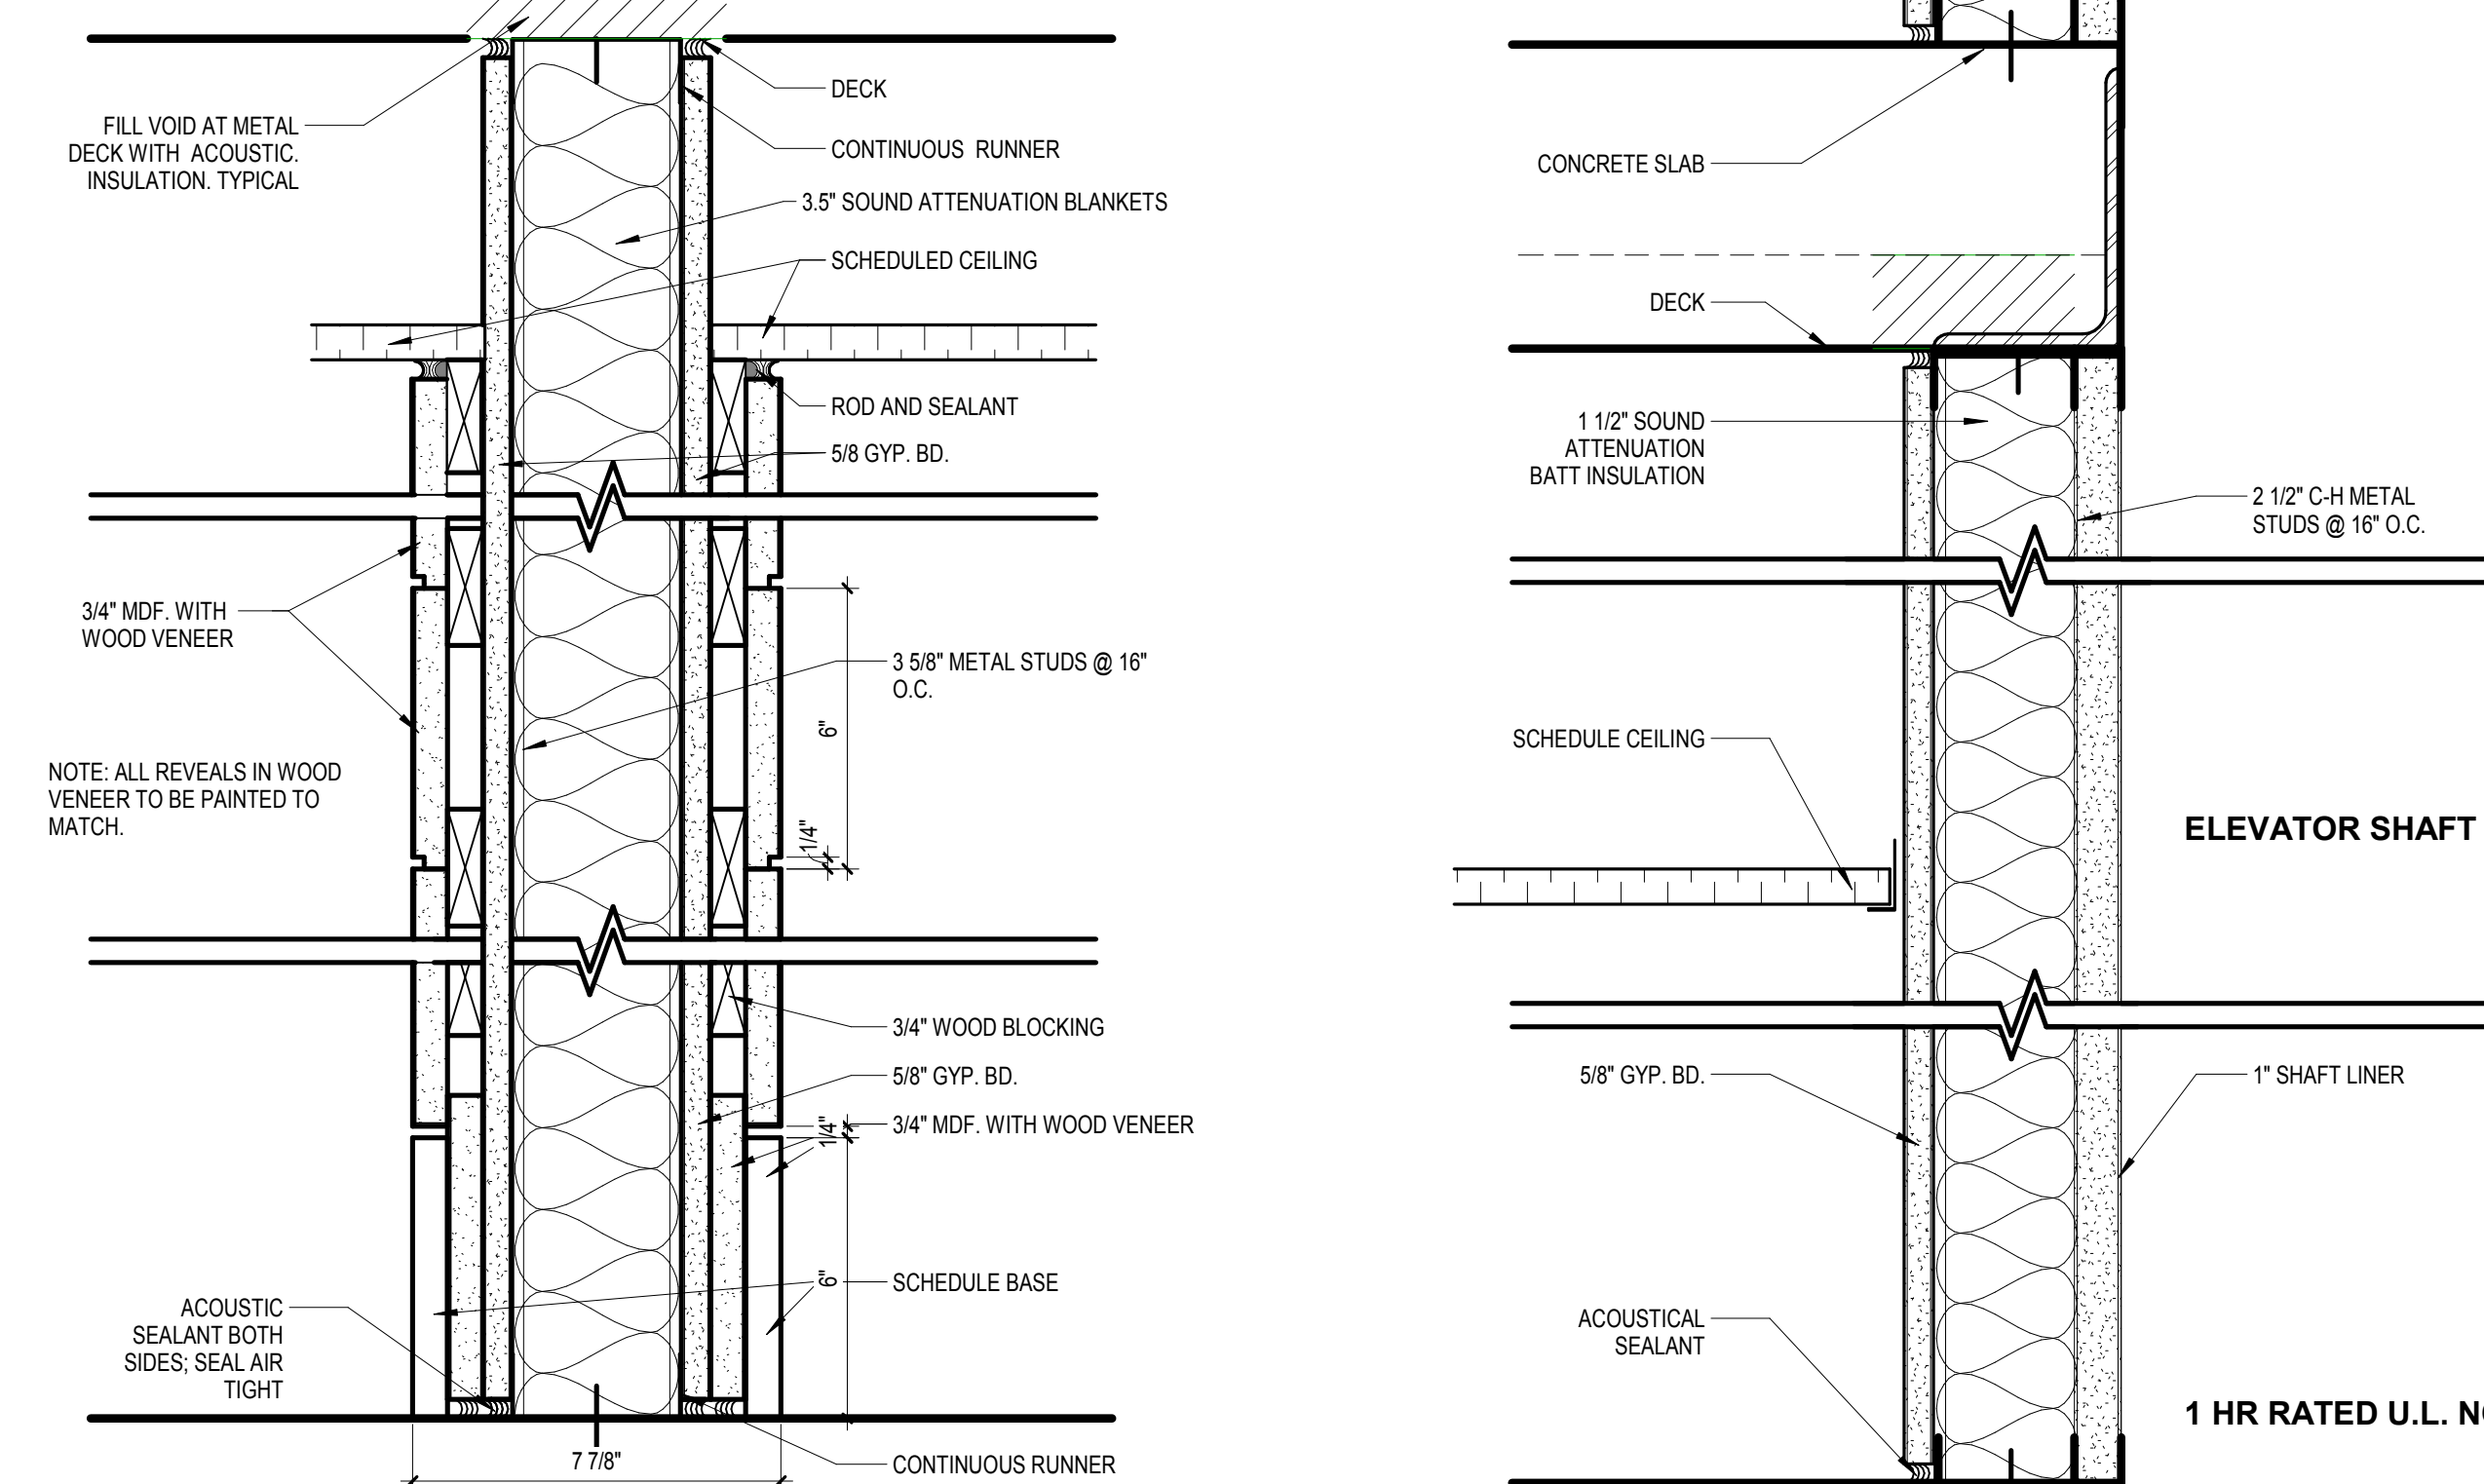


7 Partition Type 7
3" = 1'-0"

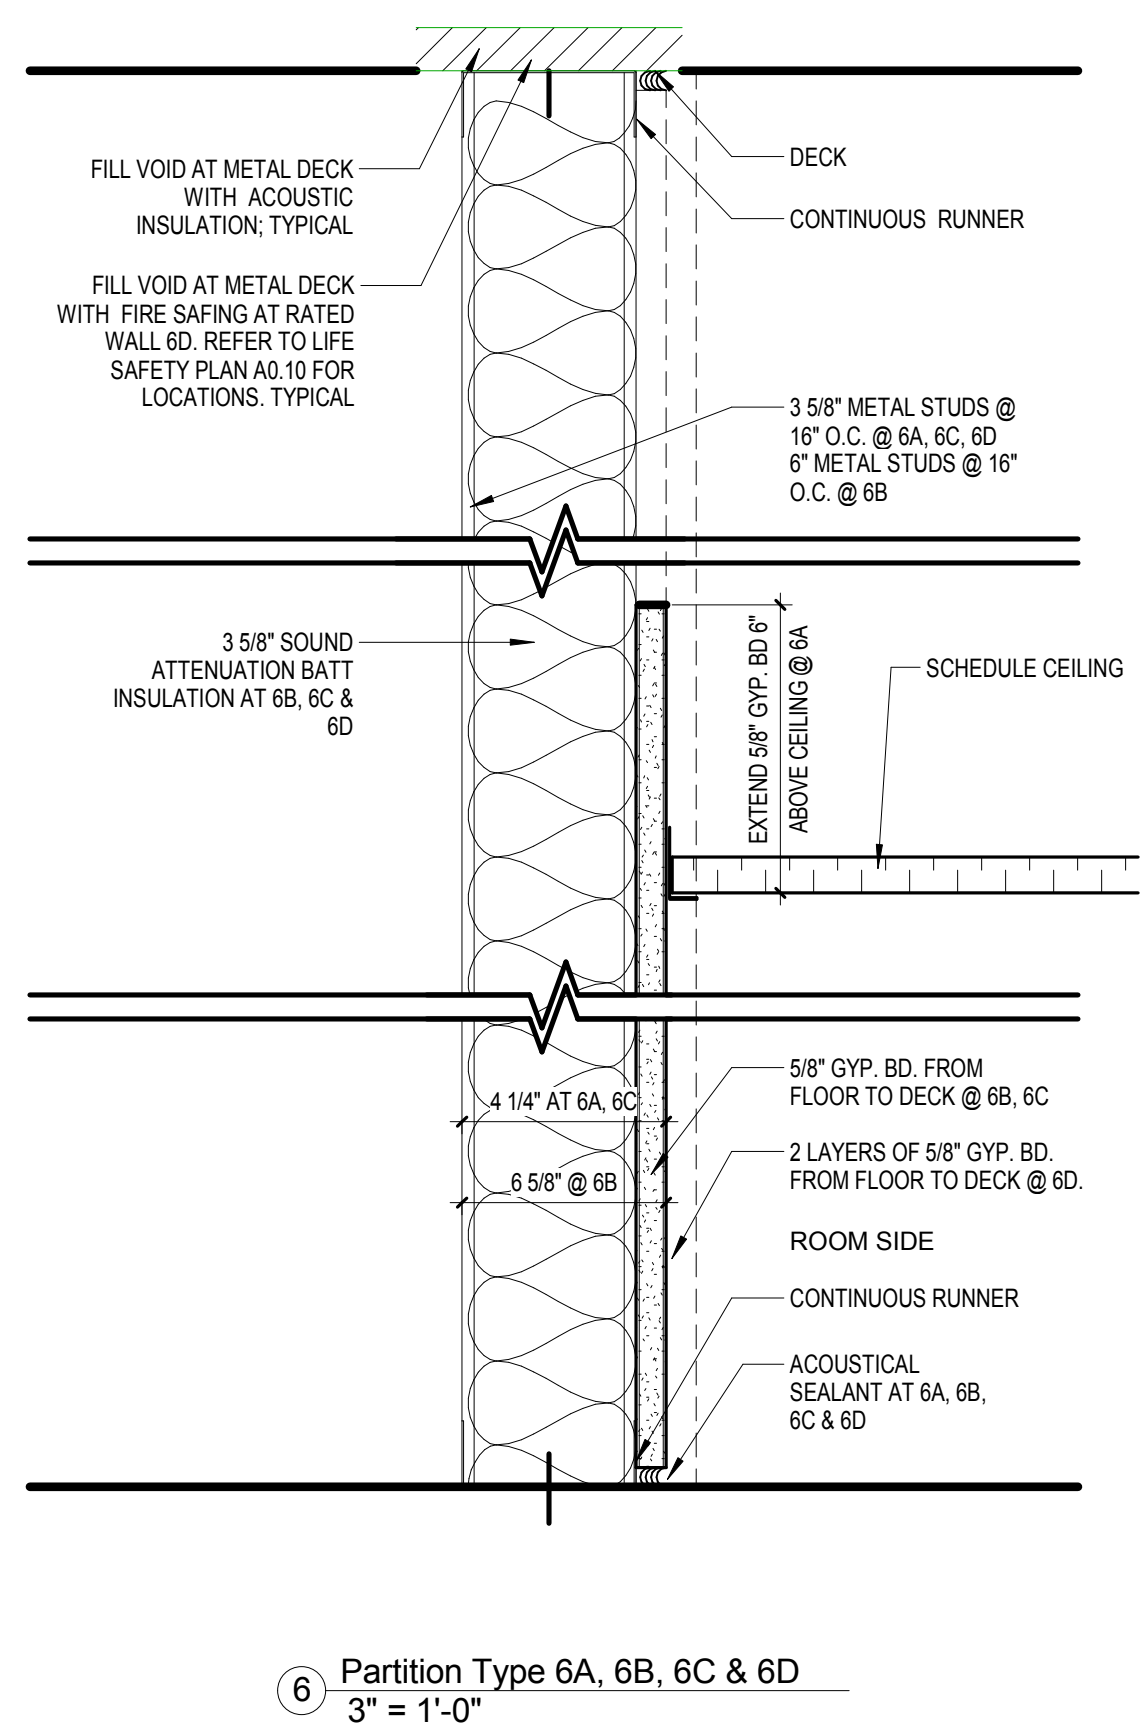


6 Partition Type 6A, 6B, 6C & 6D
3" = 1'-0"

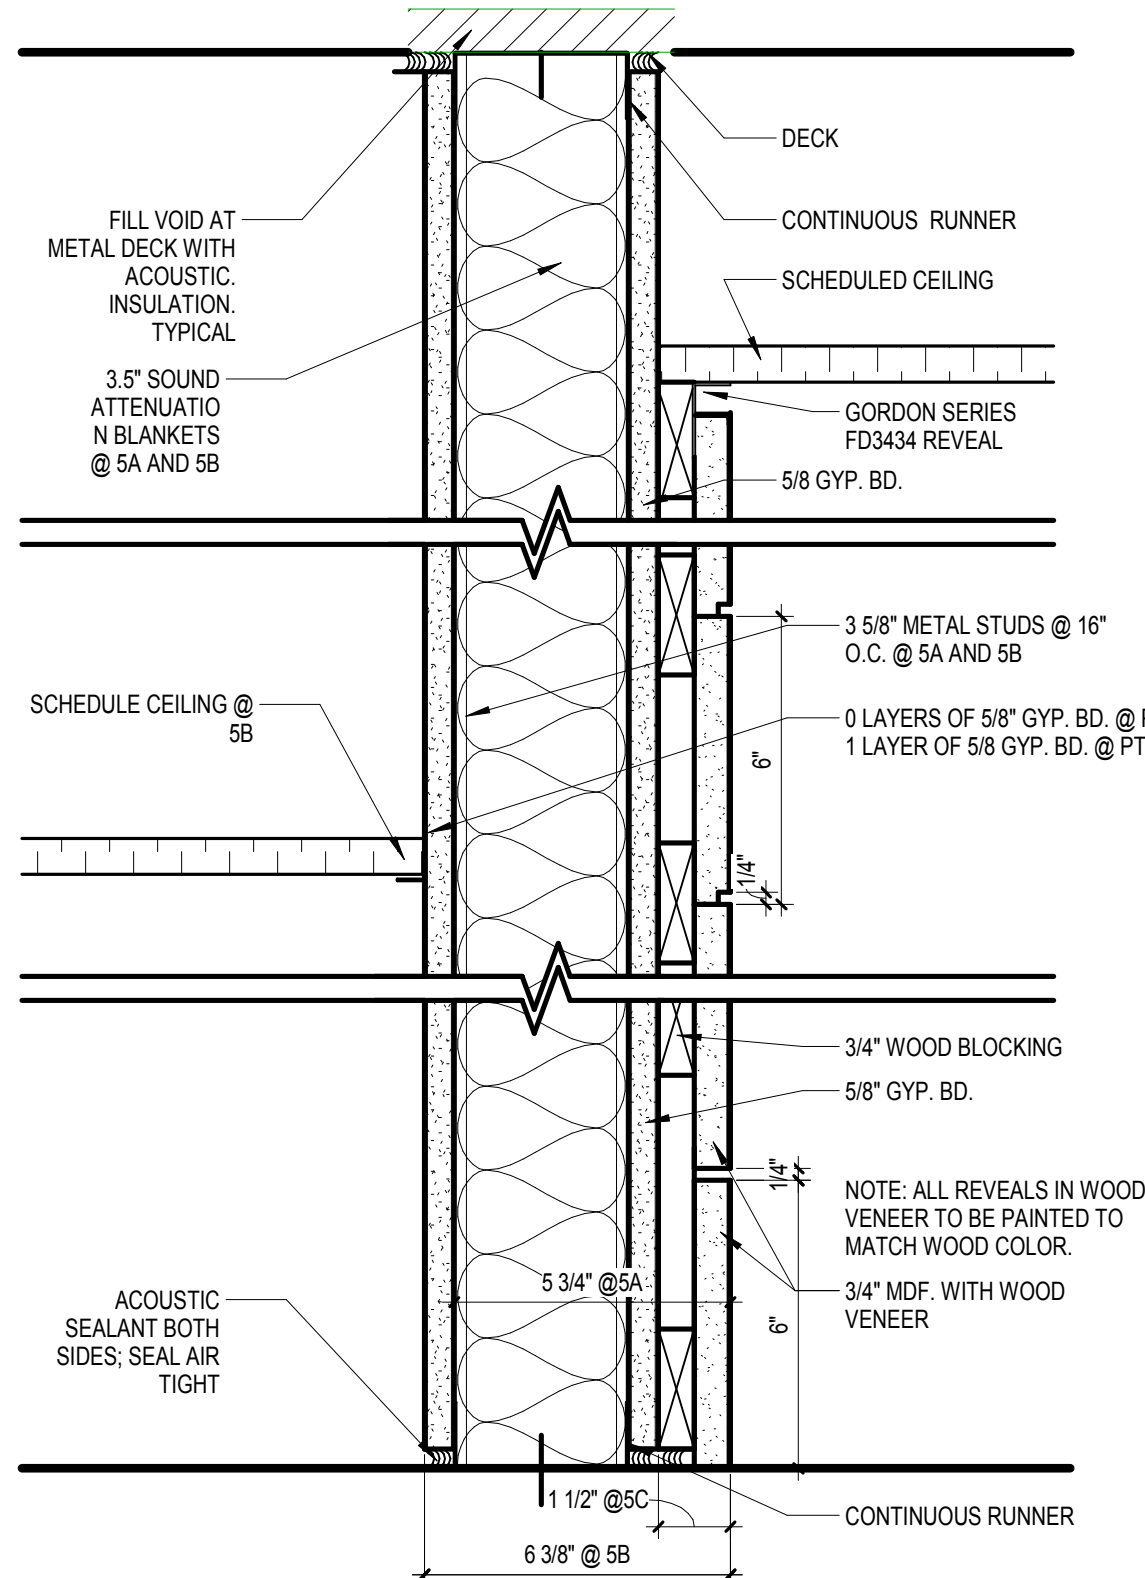


5 Partition Type 5A, 5B, 5C
3" = 1'-0"

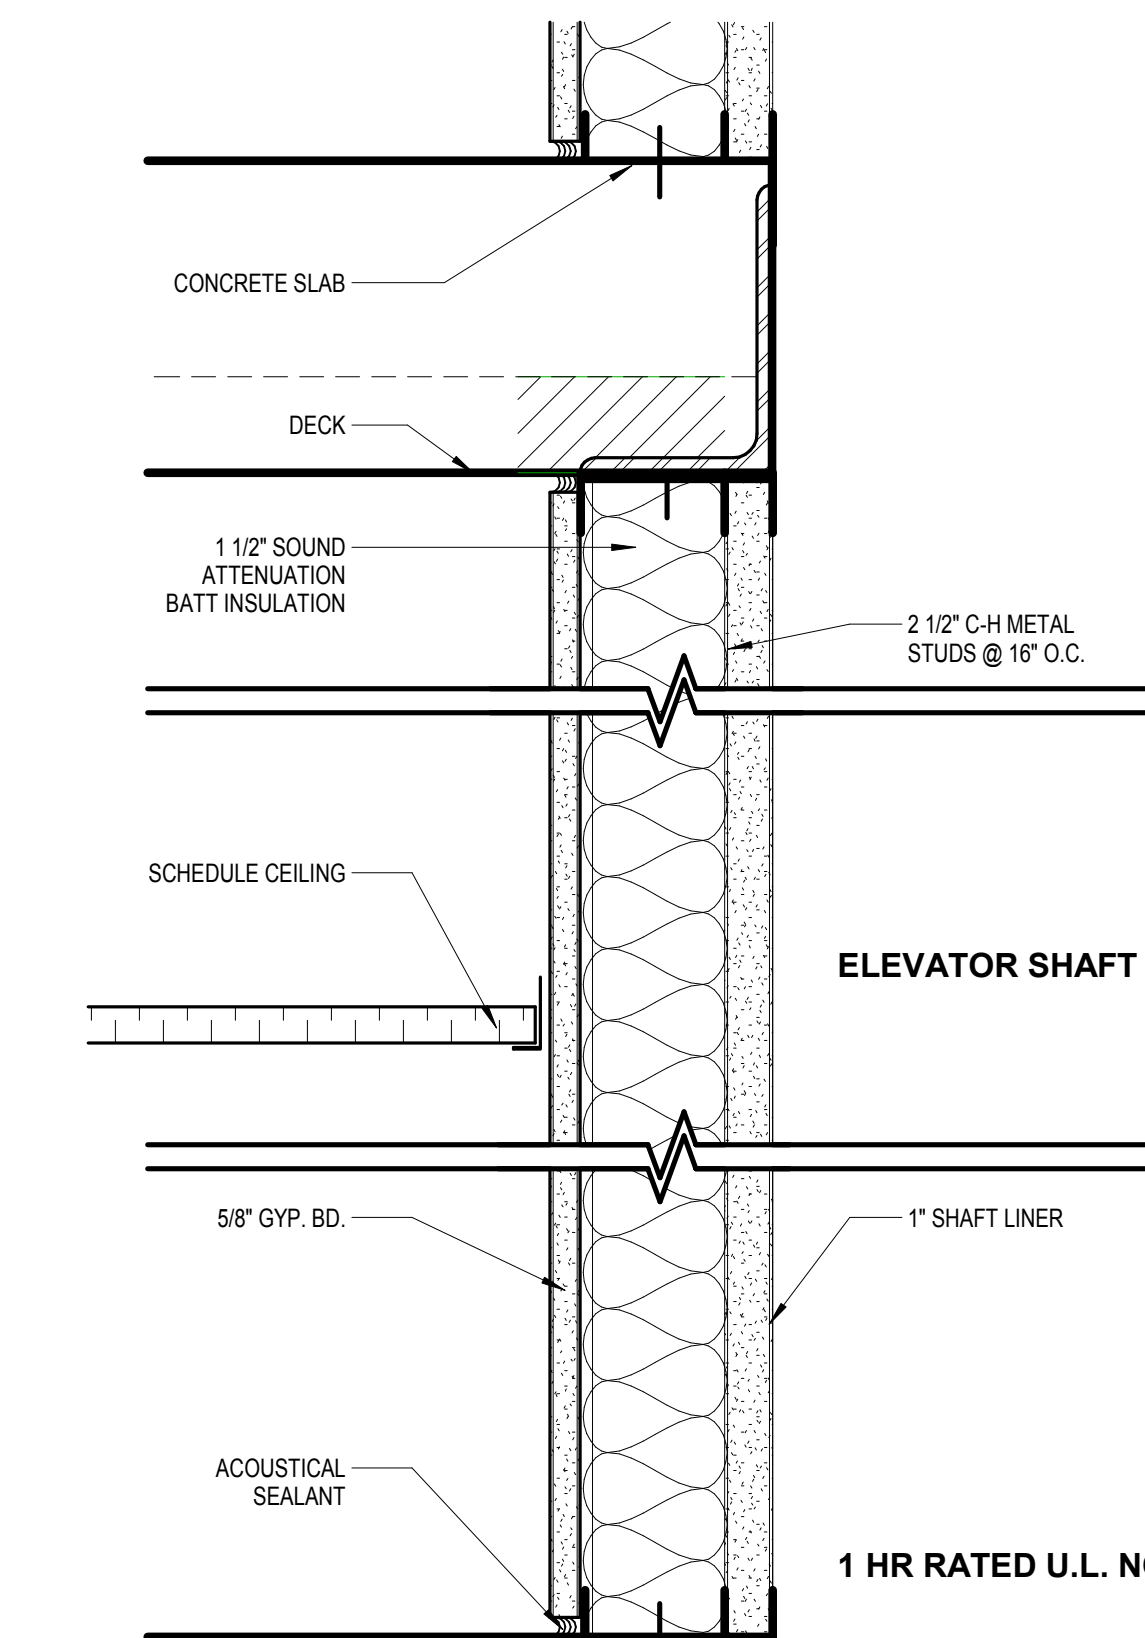


4 Partition Type 4 - SHAFT WALL
3" = 1'-0"

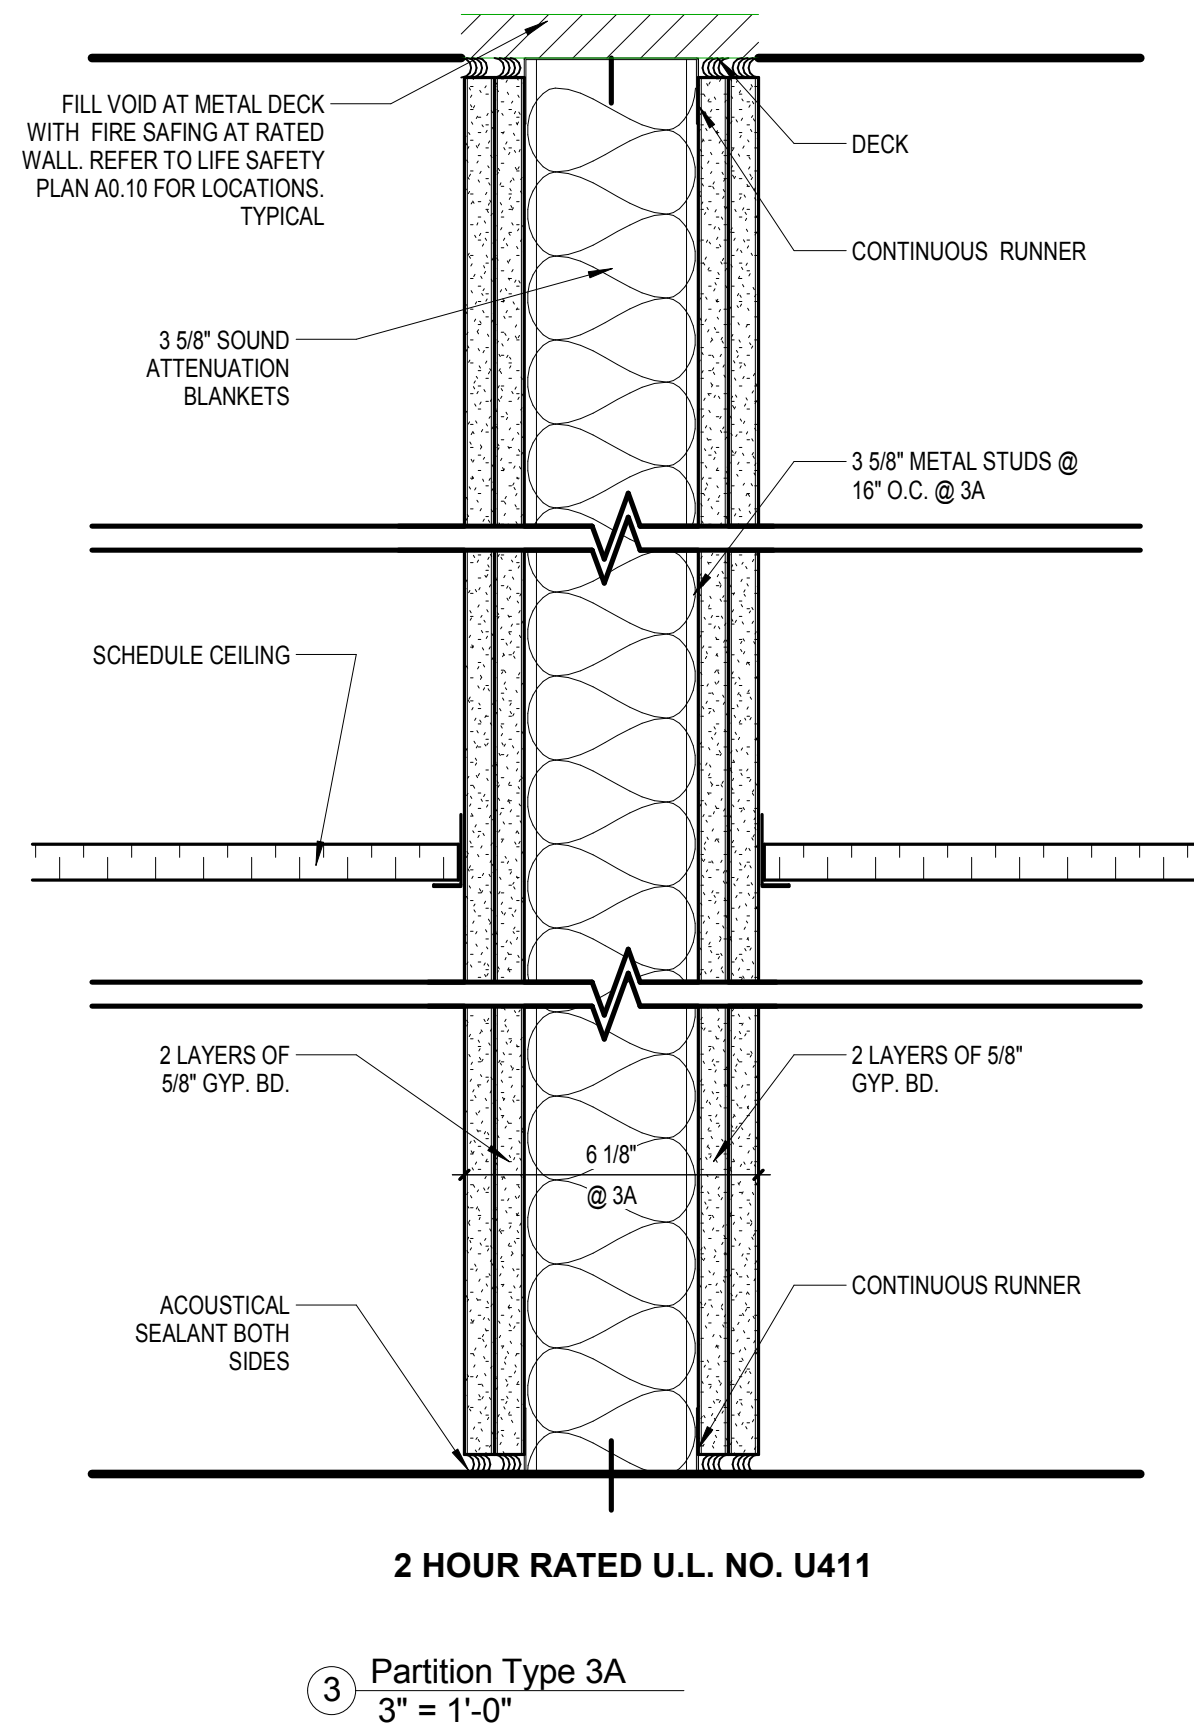


3 Partition Type 3A
3" = 1'-0"

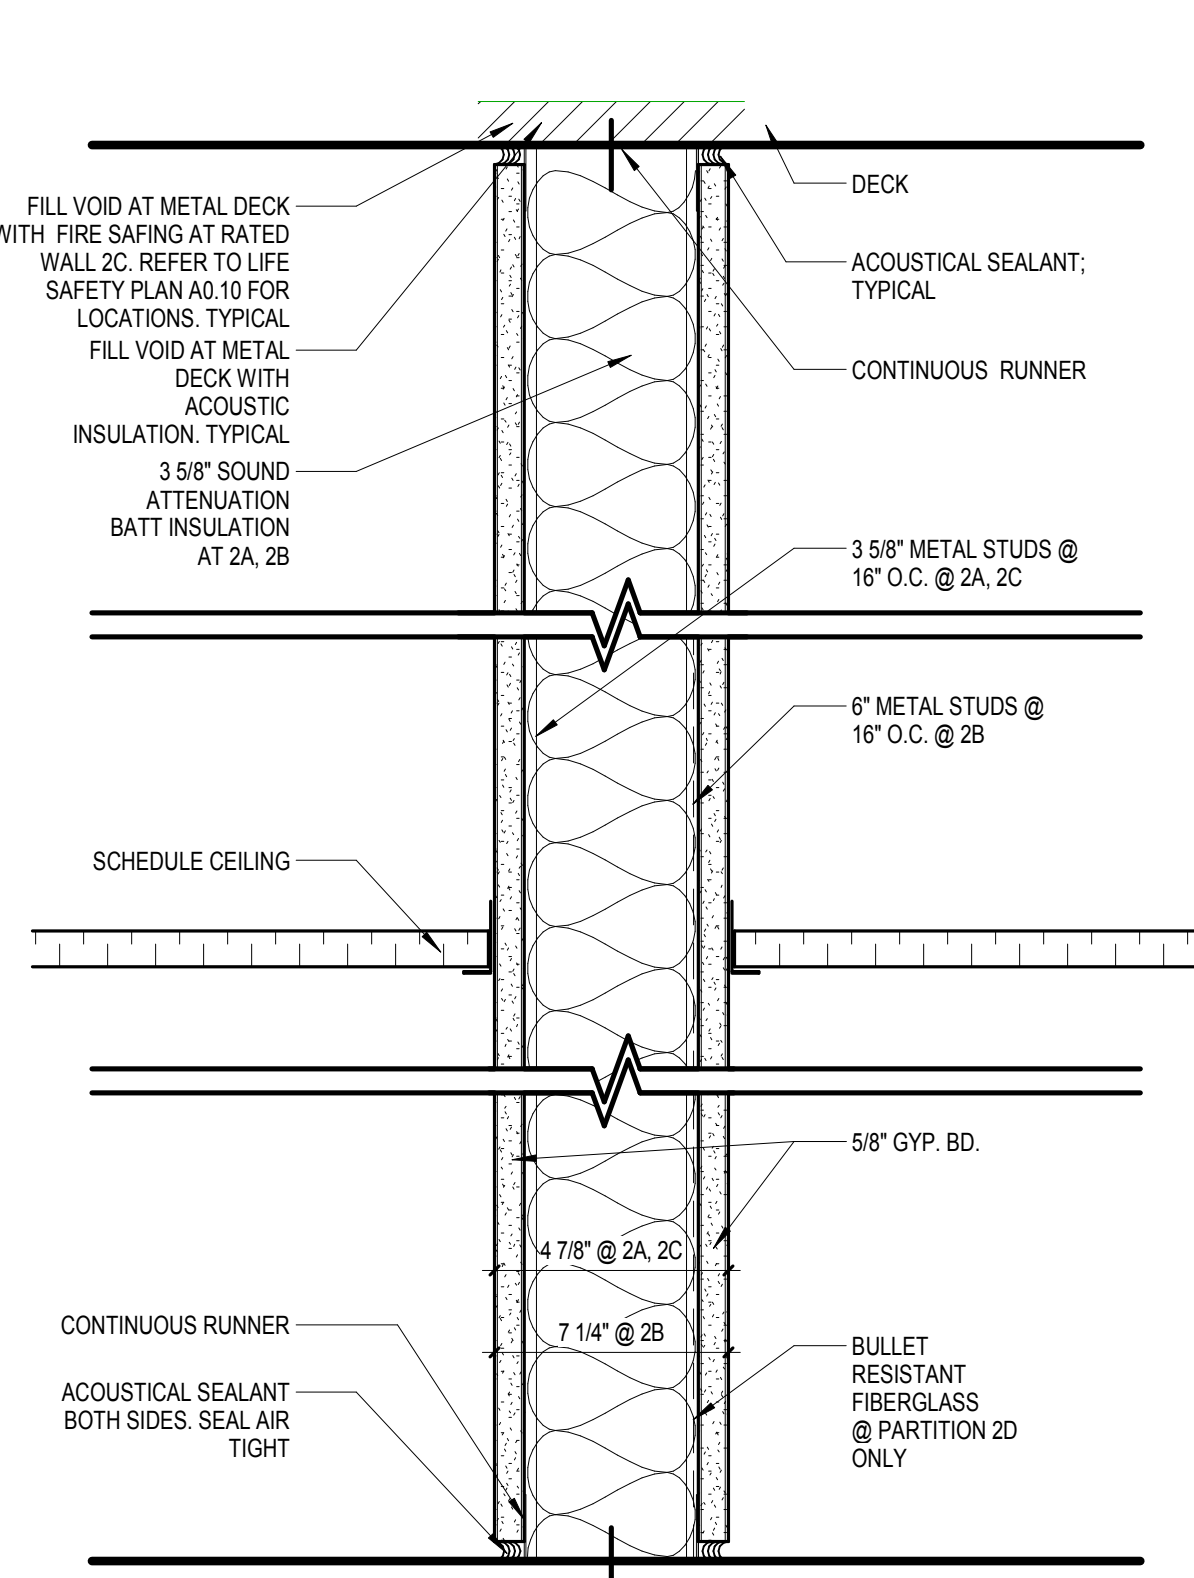


TYPE 2C: 1 HOUR RATED U.L. NO. U419

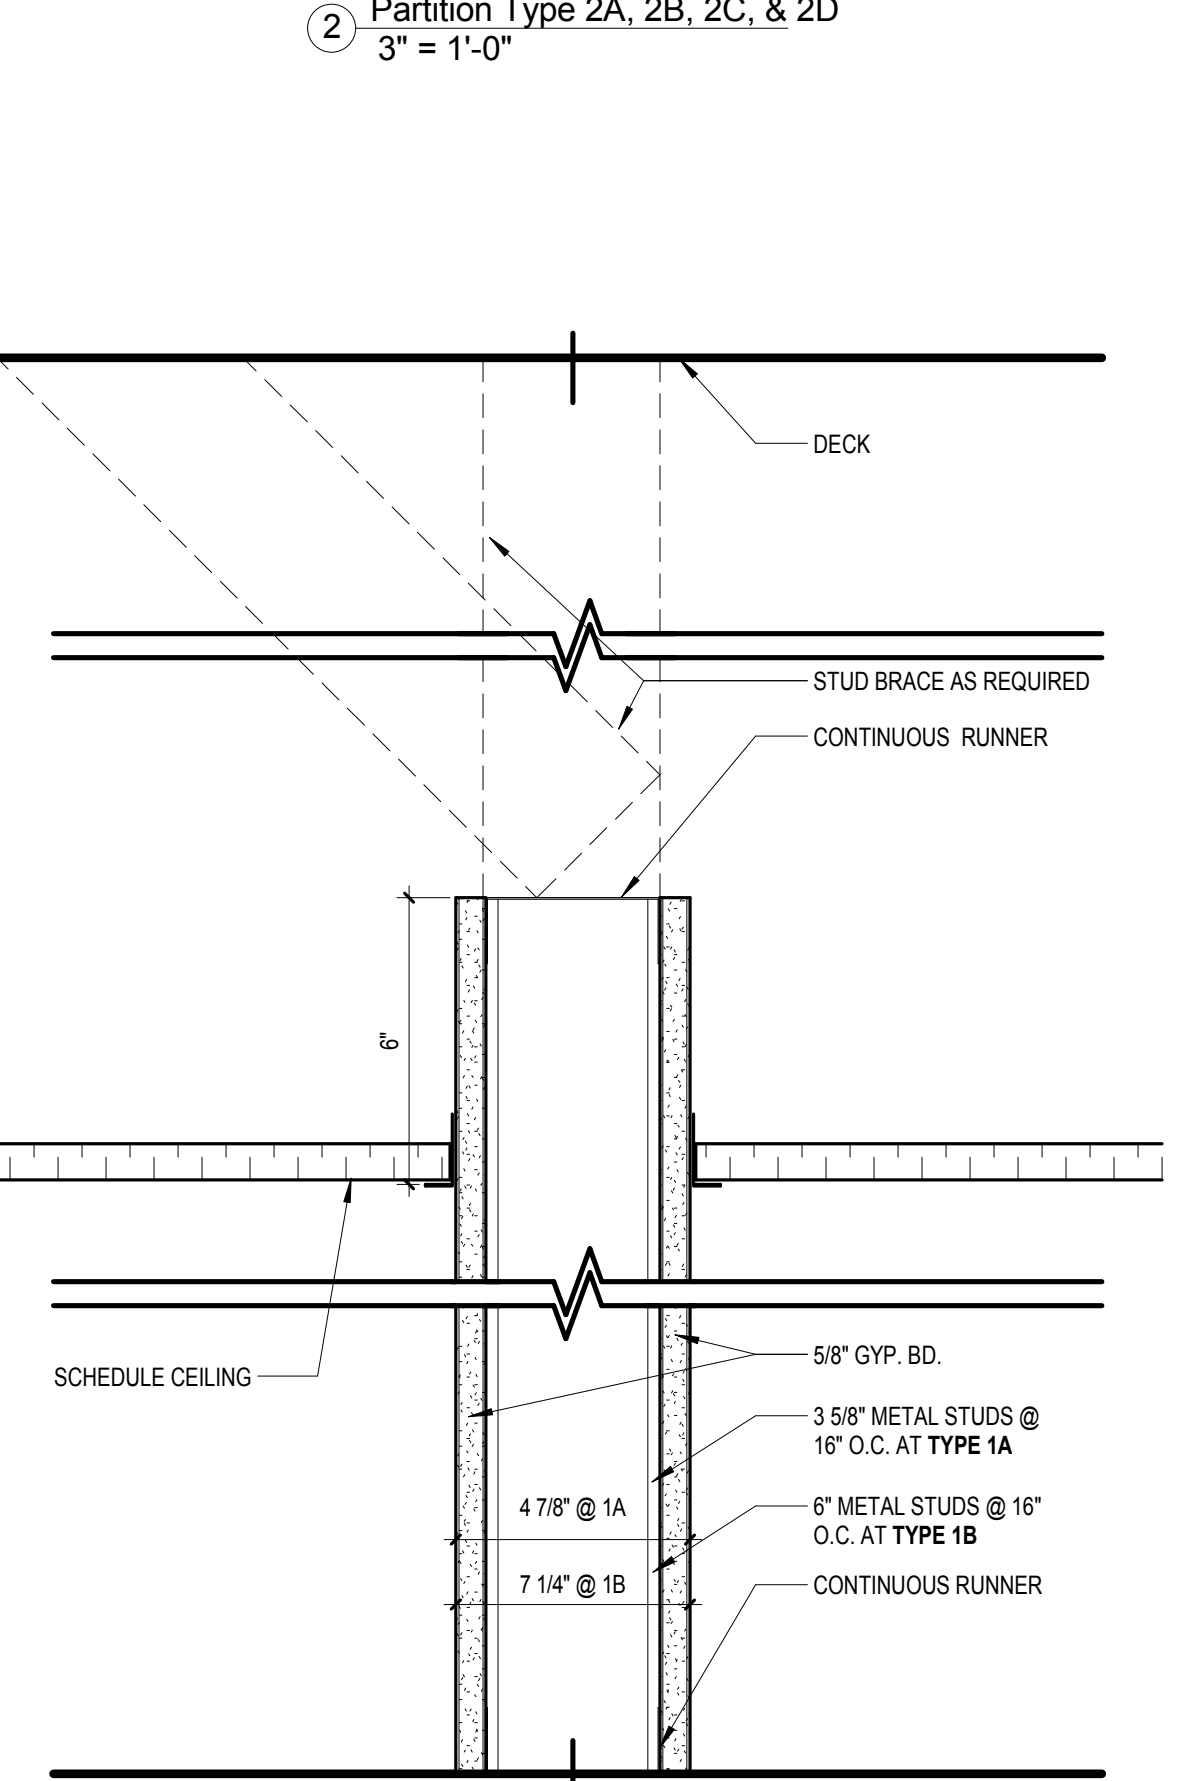

2 Partition Type 2A, 2B, 2C, & 2D
3" = 1'-0"










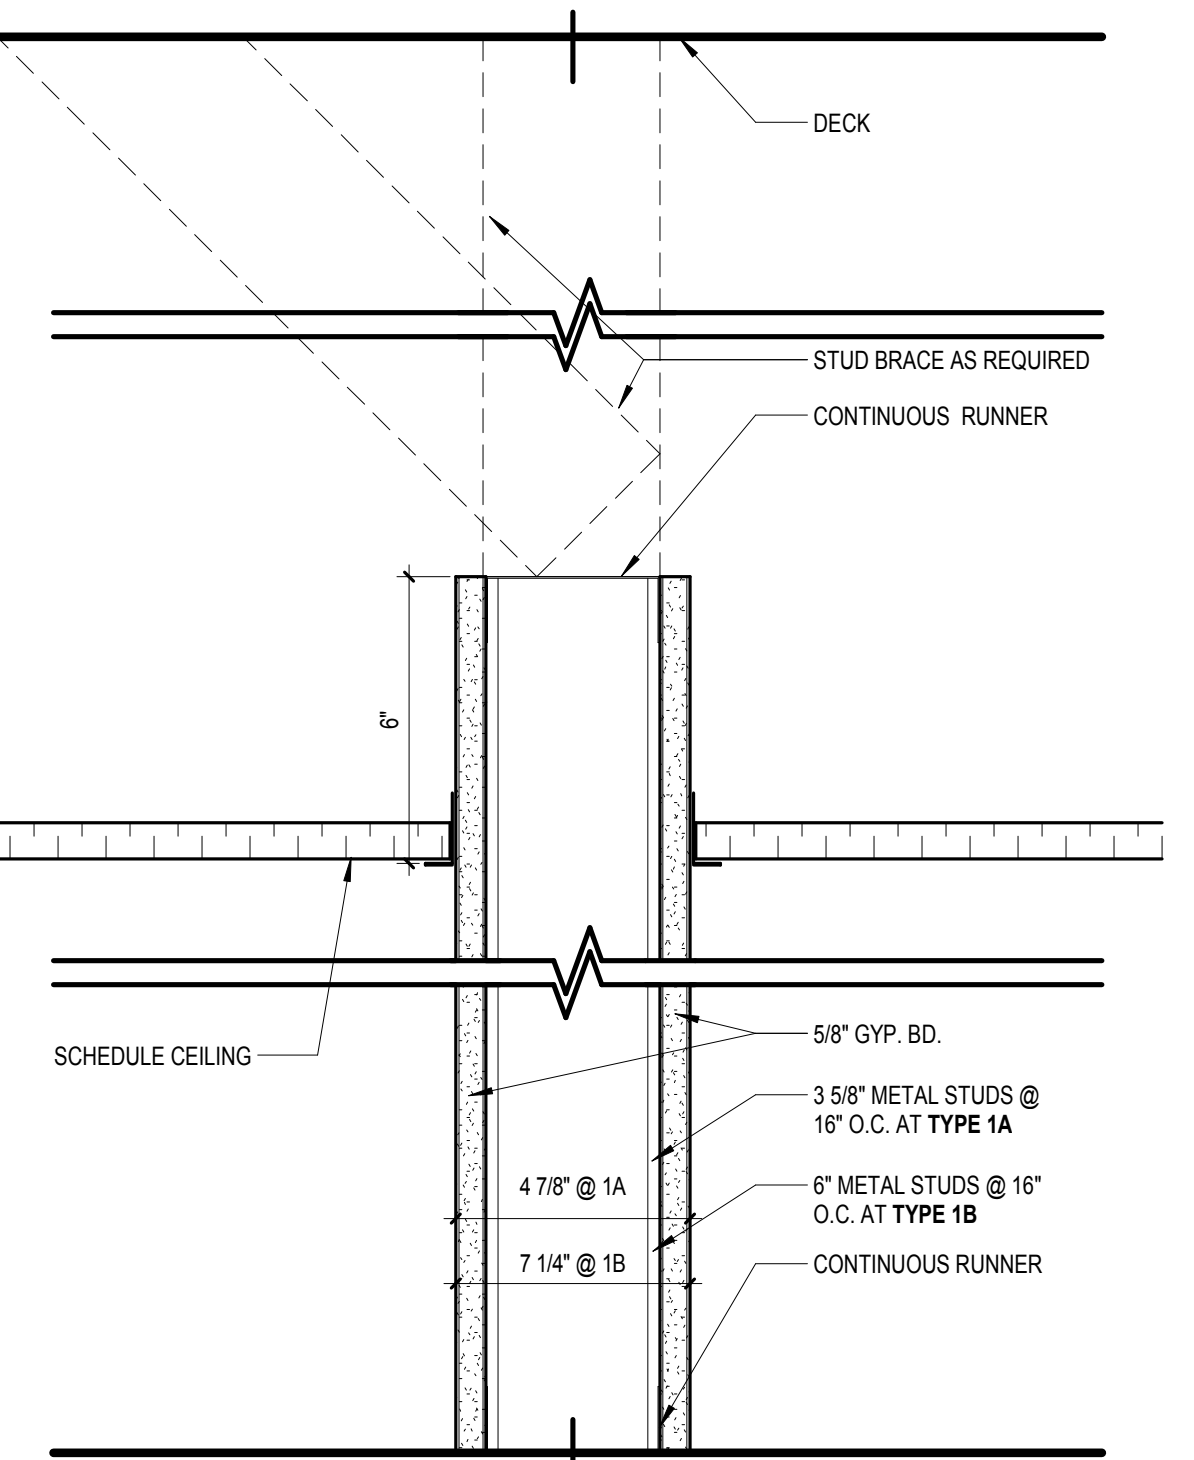


1 Partition Type 1A & 1B
3" = 1'-0"

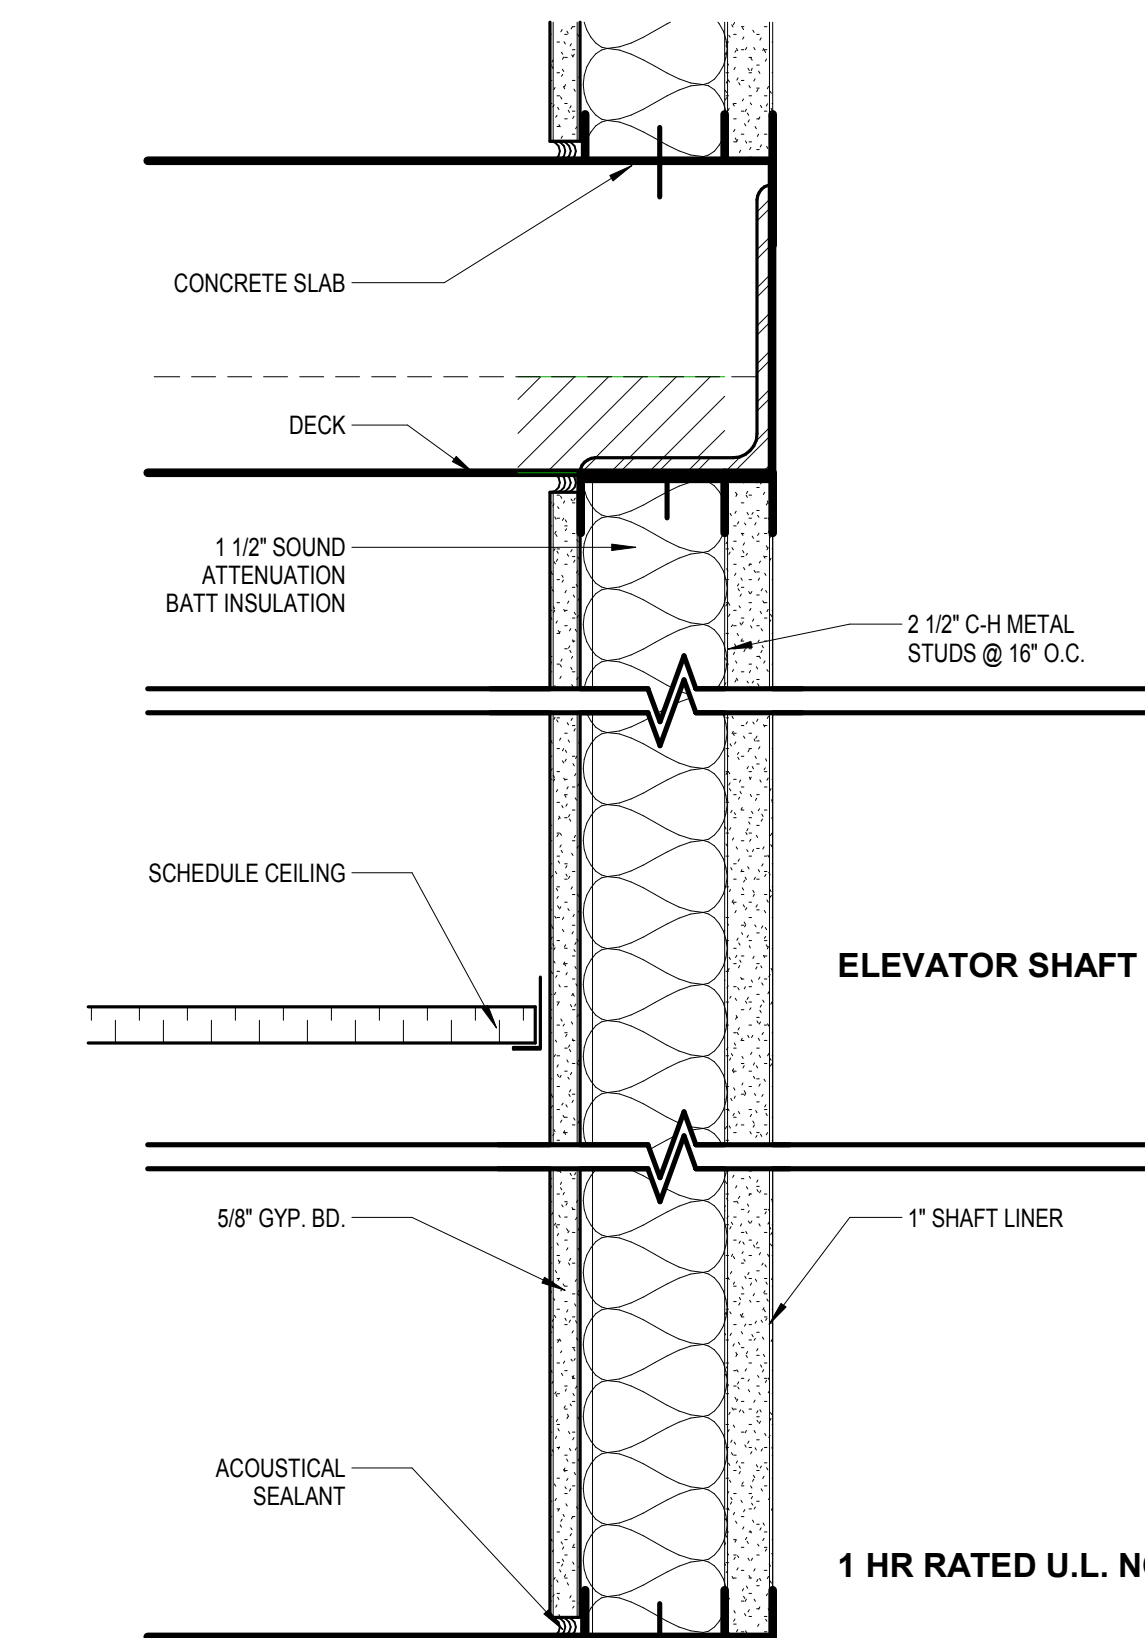

ELEVATOR SHAFT

1 HR RATED U.L. NO. U417

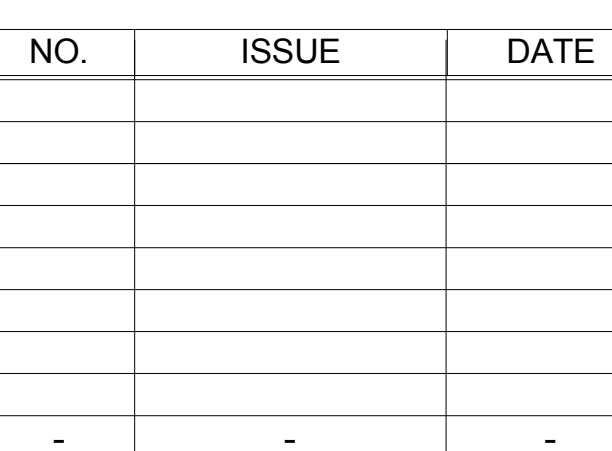         


	Sheet Information
Date	FEBRUARY 7, 2016
Job Number	15-007
Drawn	ZH
Checked	Checker
Approved	Approver
	Title


ROOF DETAILS

Sheet


A11.01

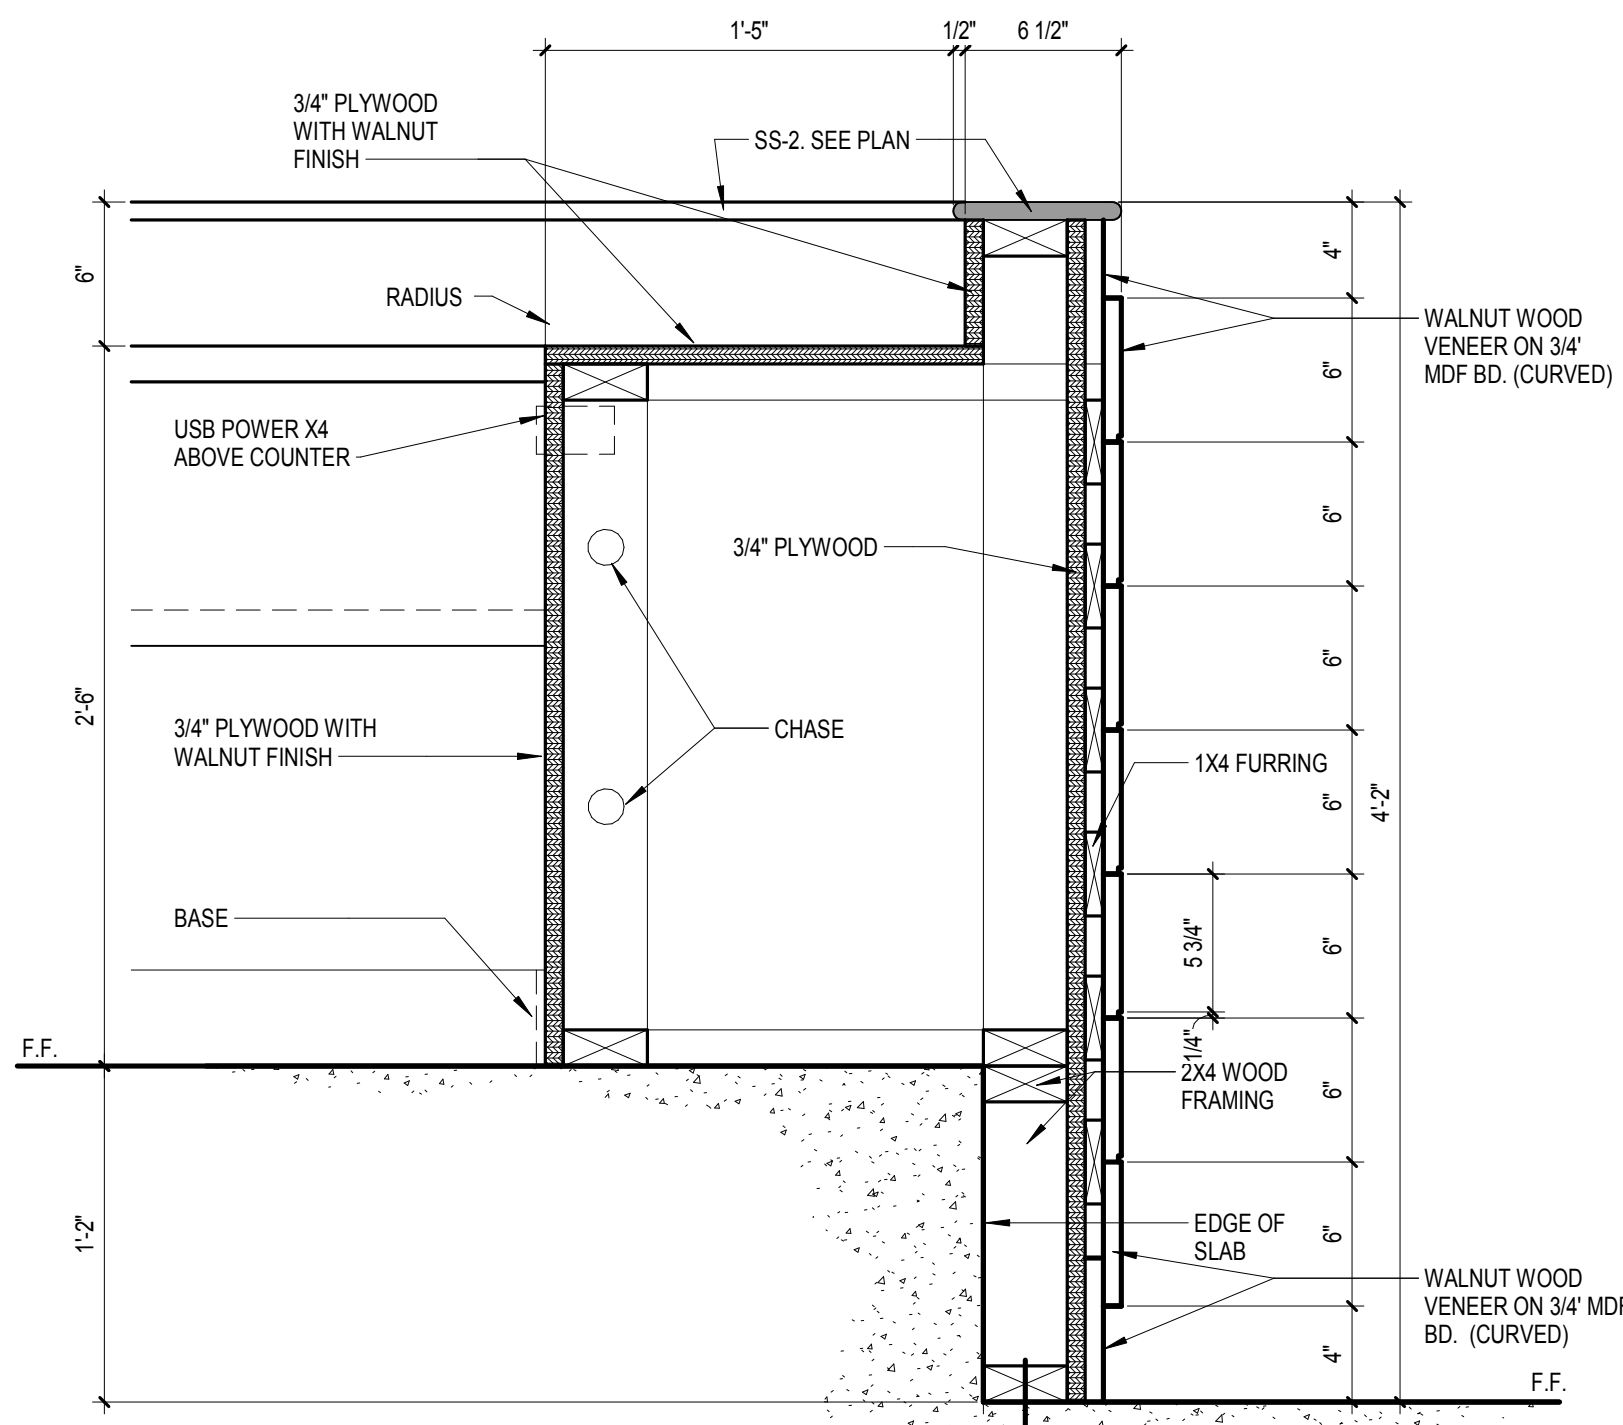


15. BOARDROOM TABLE SECTION AT END CAP
1 1/2" = 1'-0"

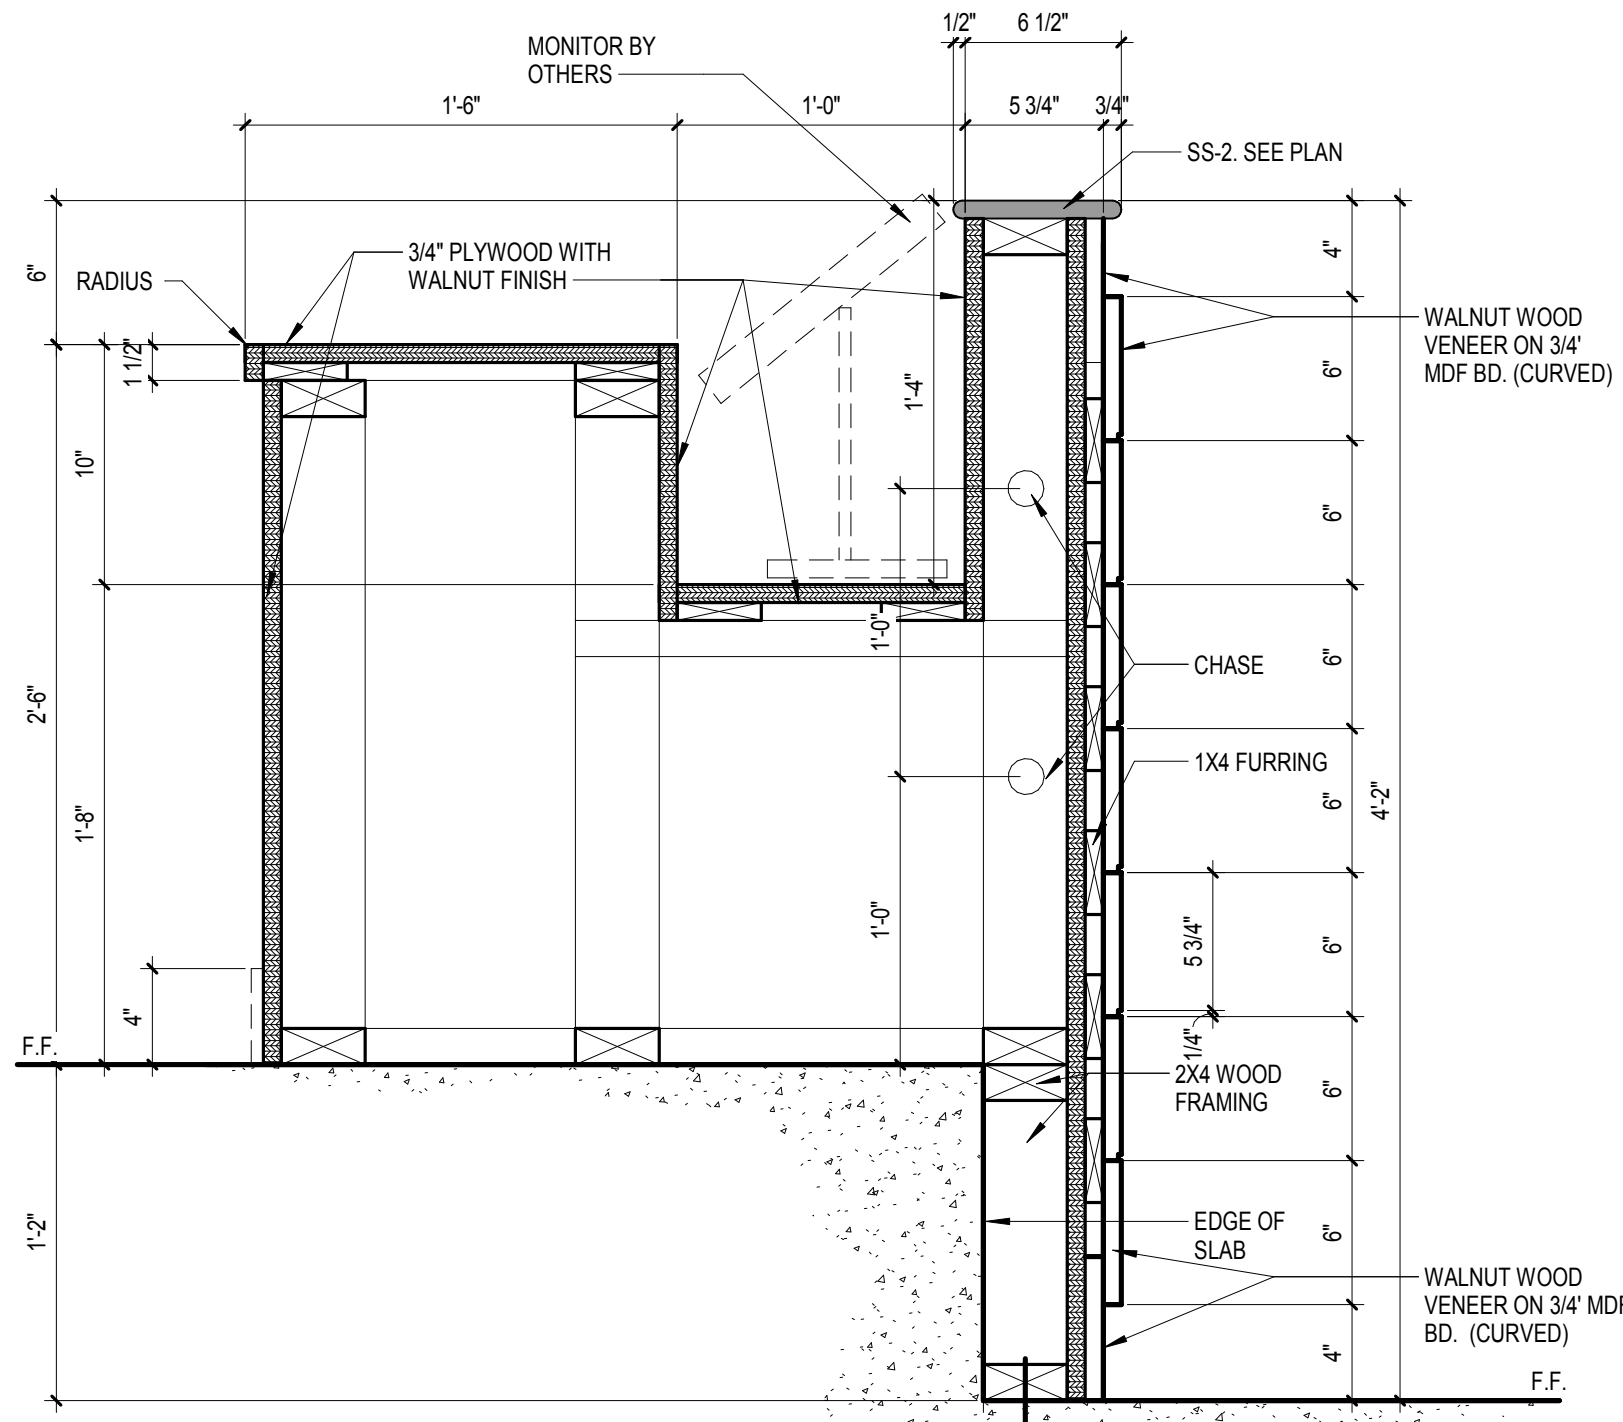



14. BOARDROOM TABLE SECTION AT PANEL
1 1/2" = 1'-0"

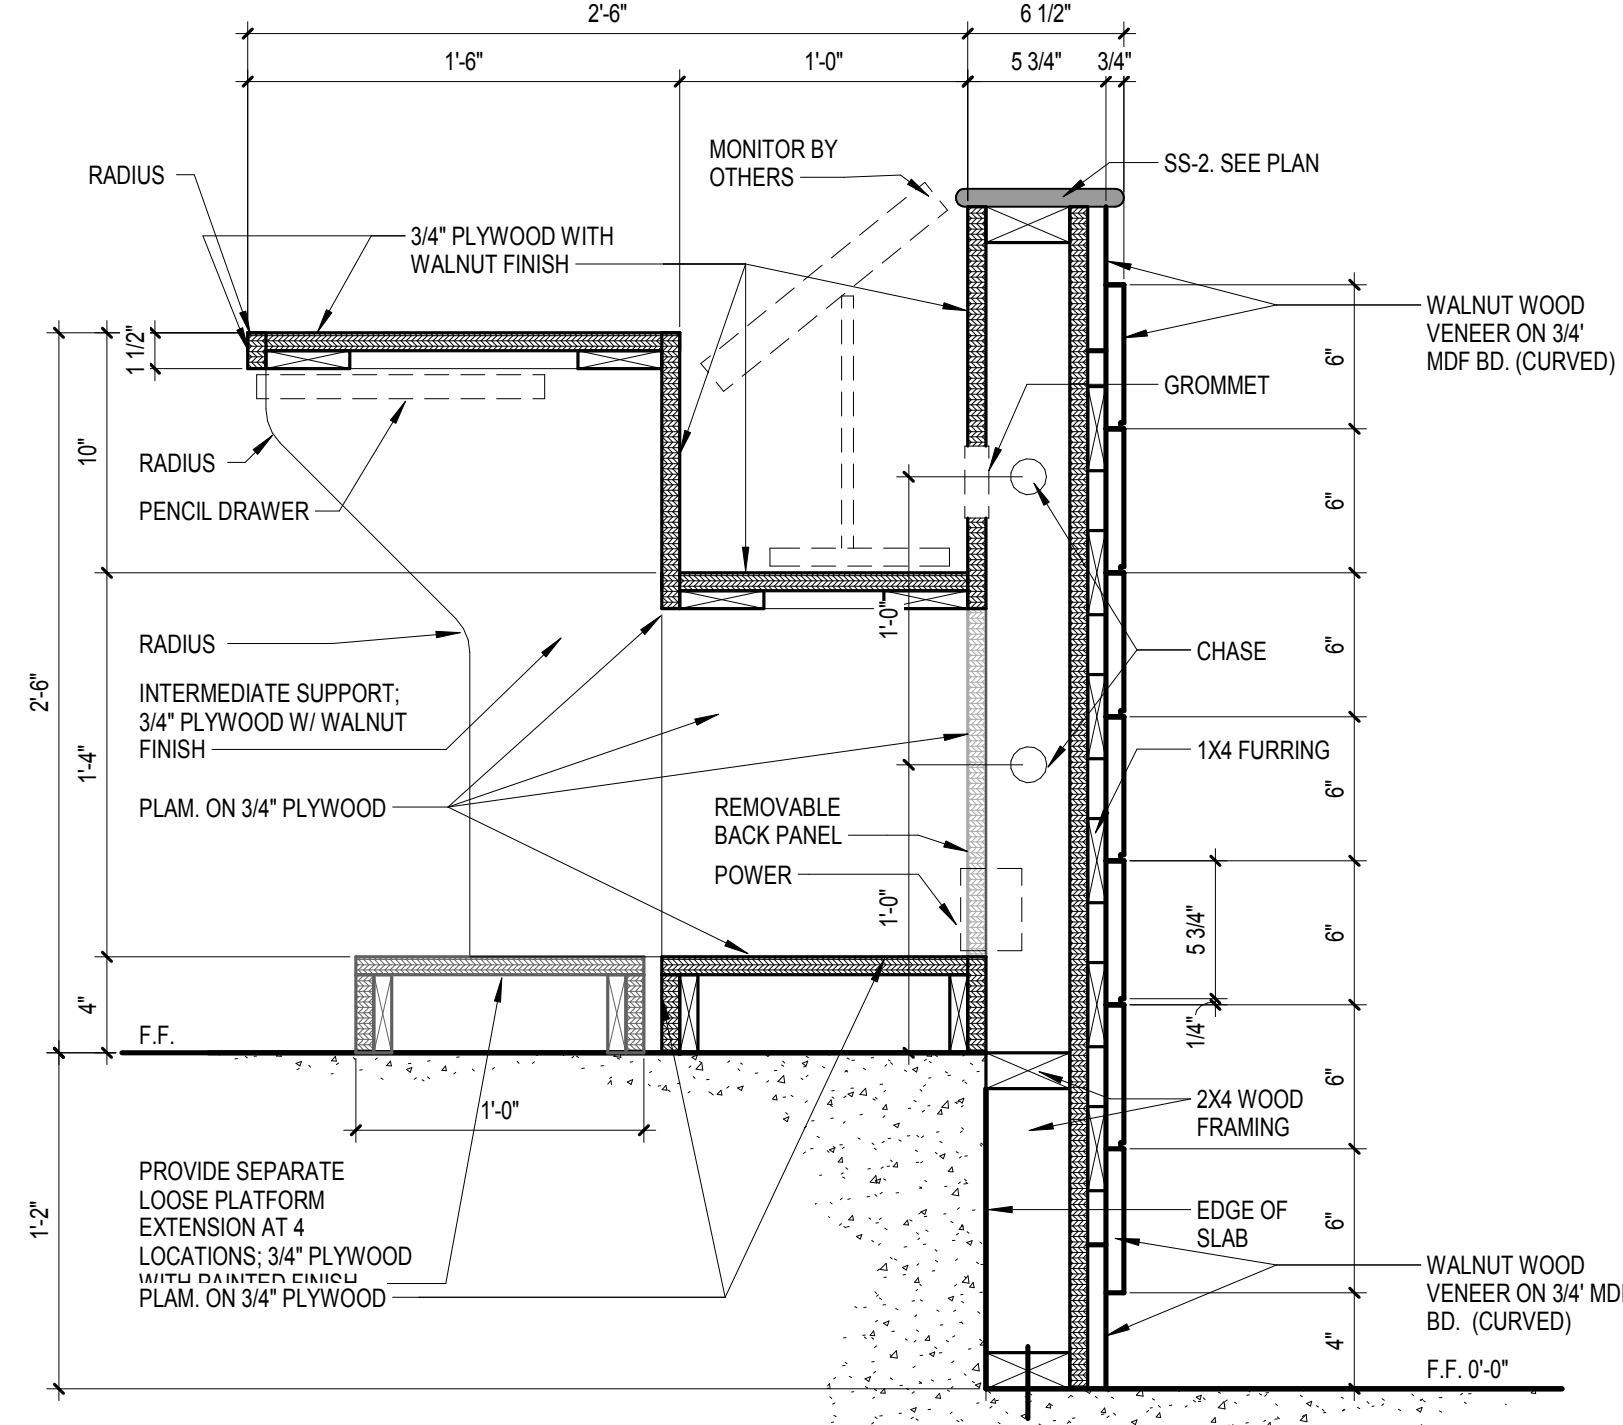


13. BOARDROOM TABLE SECTION
1 1/2" = 1'-0"

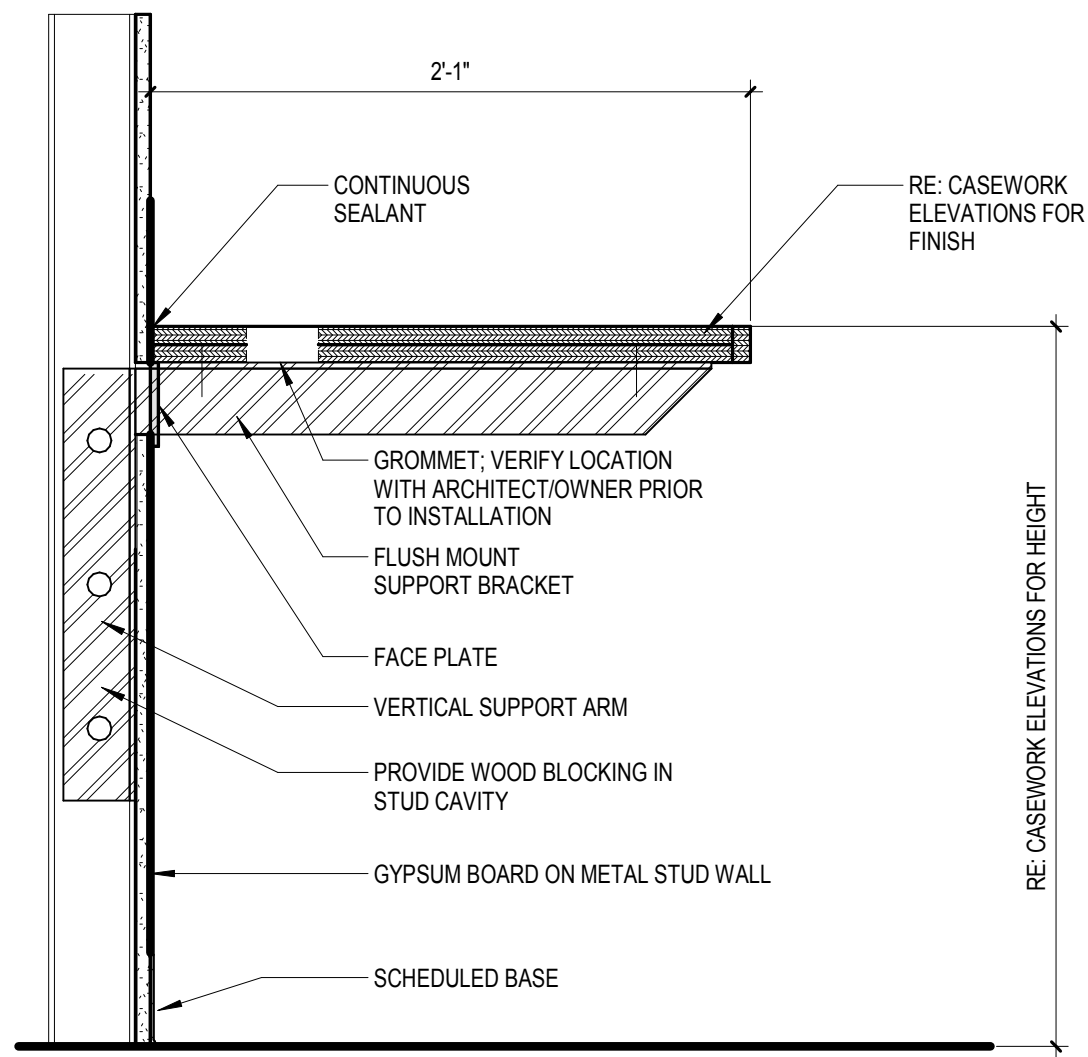


10. COUNTERTOP SUPPORT DETAIL
1 1/2" = 1'-0"

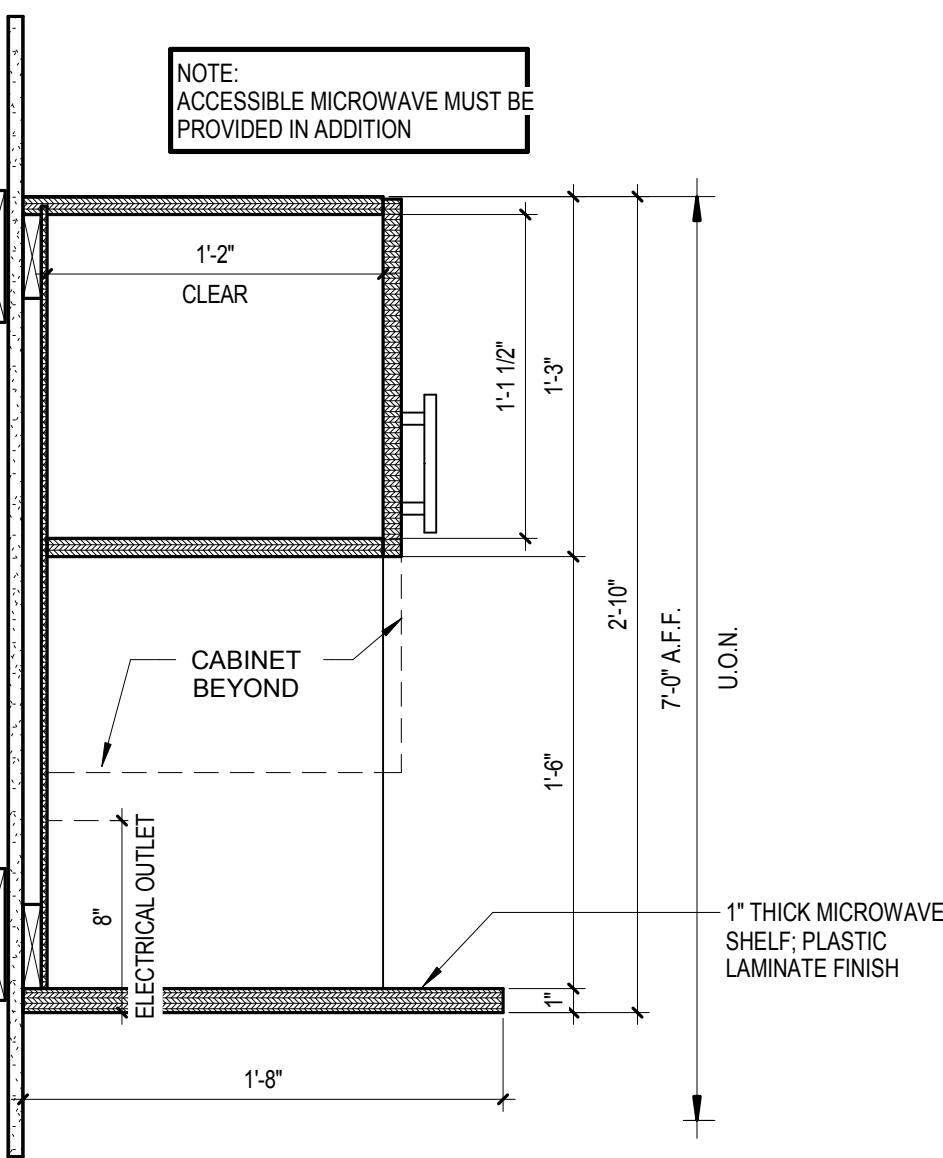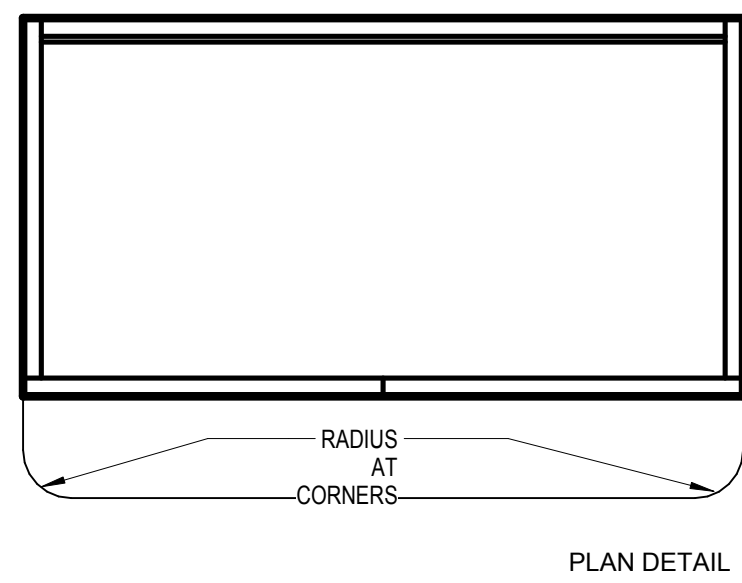


7. A13-WALL HUNG MICROWAVE CABINET DETAIL
1 1/2" = 1'-0"

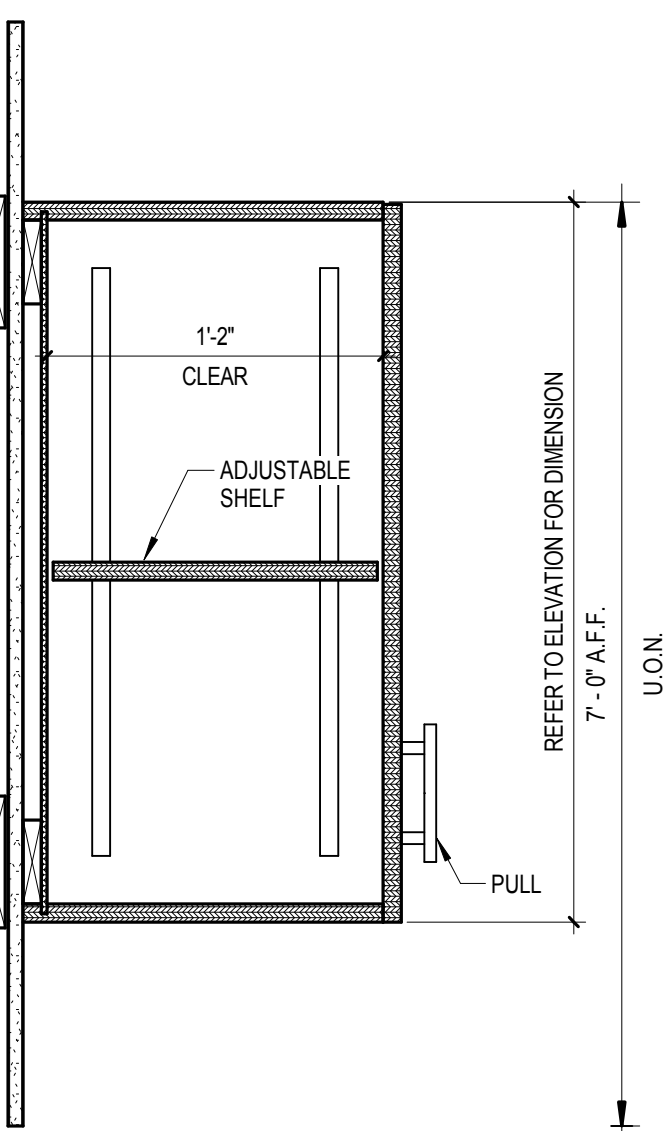


6. WALL HUNG CABINET DETAIL
1 1/2" = 1'-0"

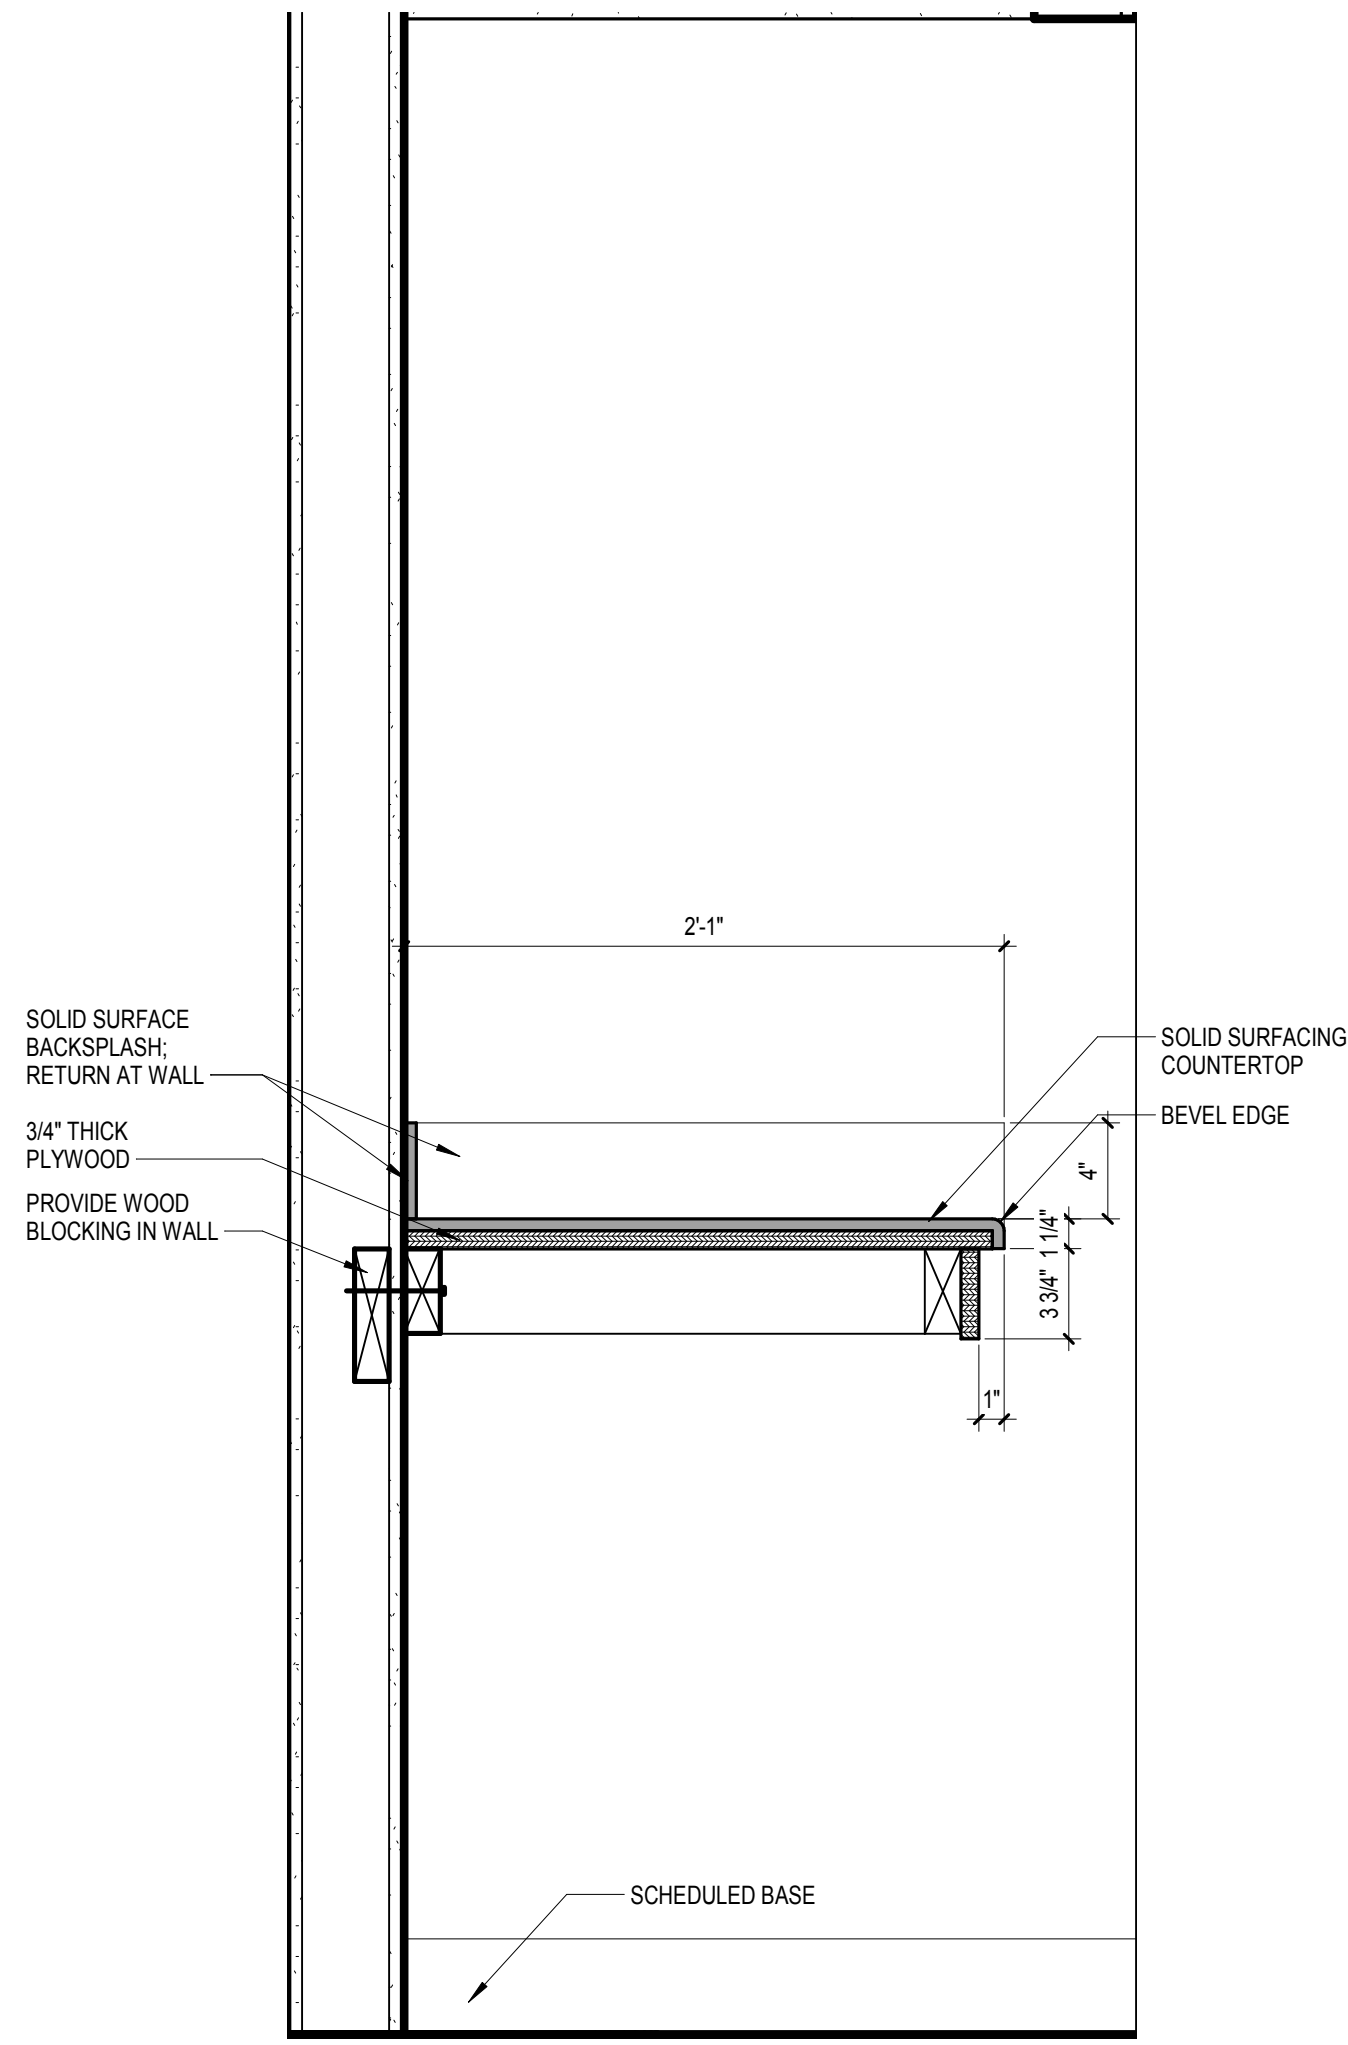


9. SECTION @ LOBBY A148 COUNTER
1 1/2" = 1'-0"

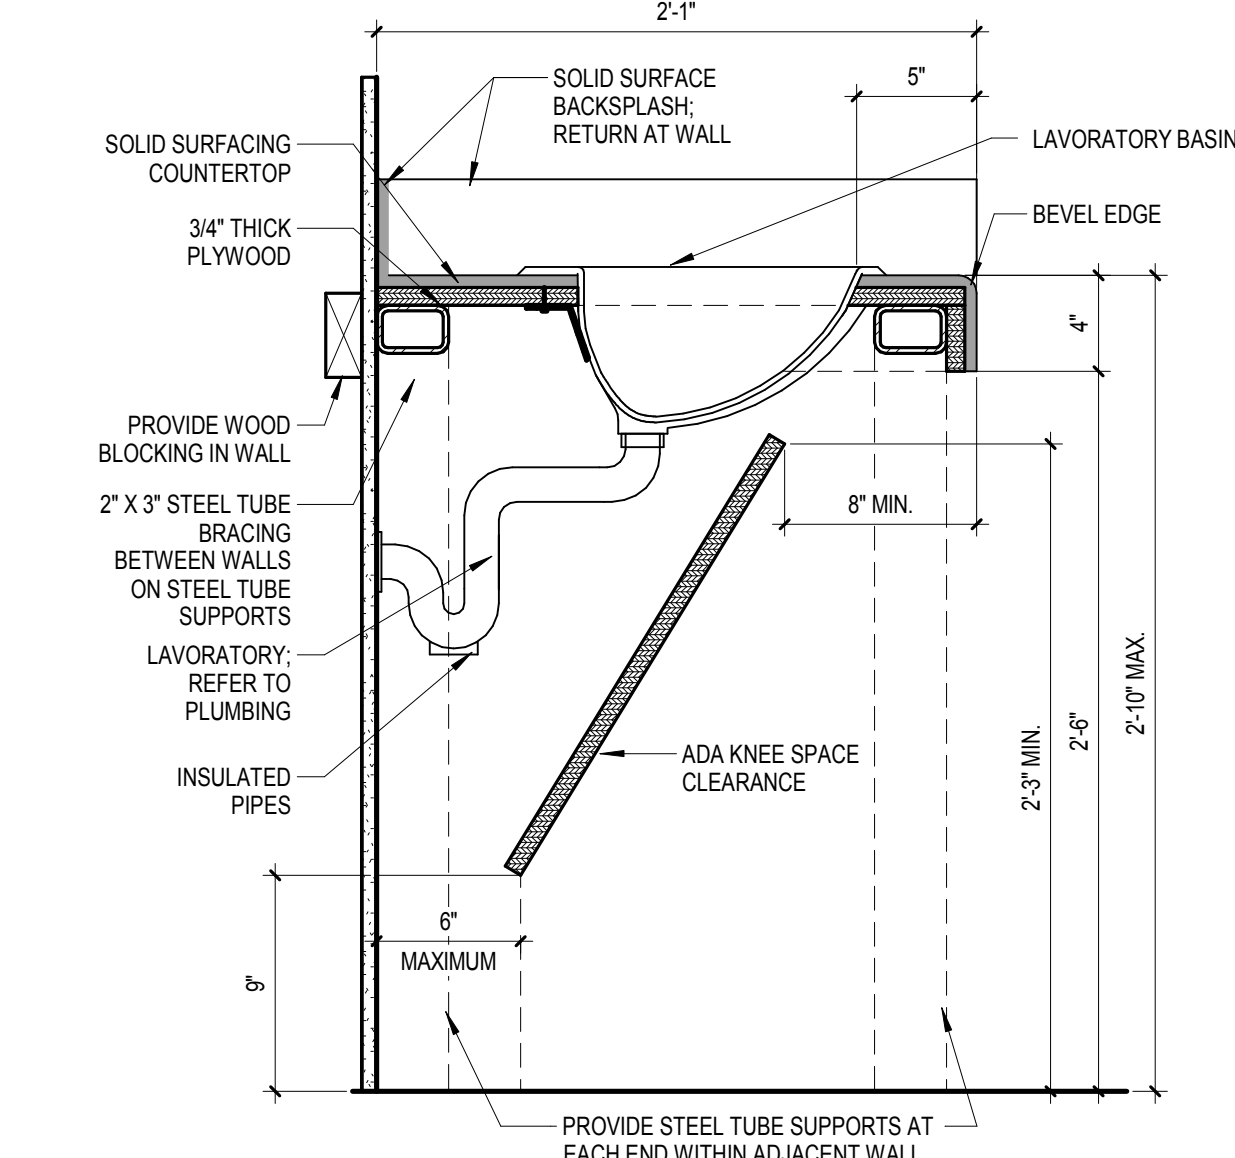


8. ACCESSIBLE LAVATORY DETAIL W/ SOLID SURFACING COUNTERTOP @ MEN'S A111 AND WOMEN'S A113
1 1/2" = 1'-0"

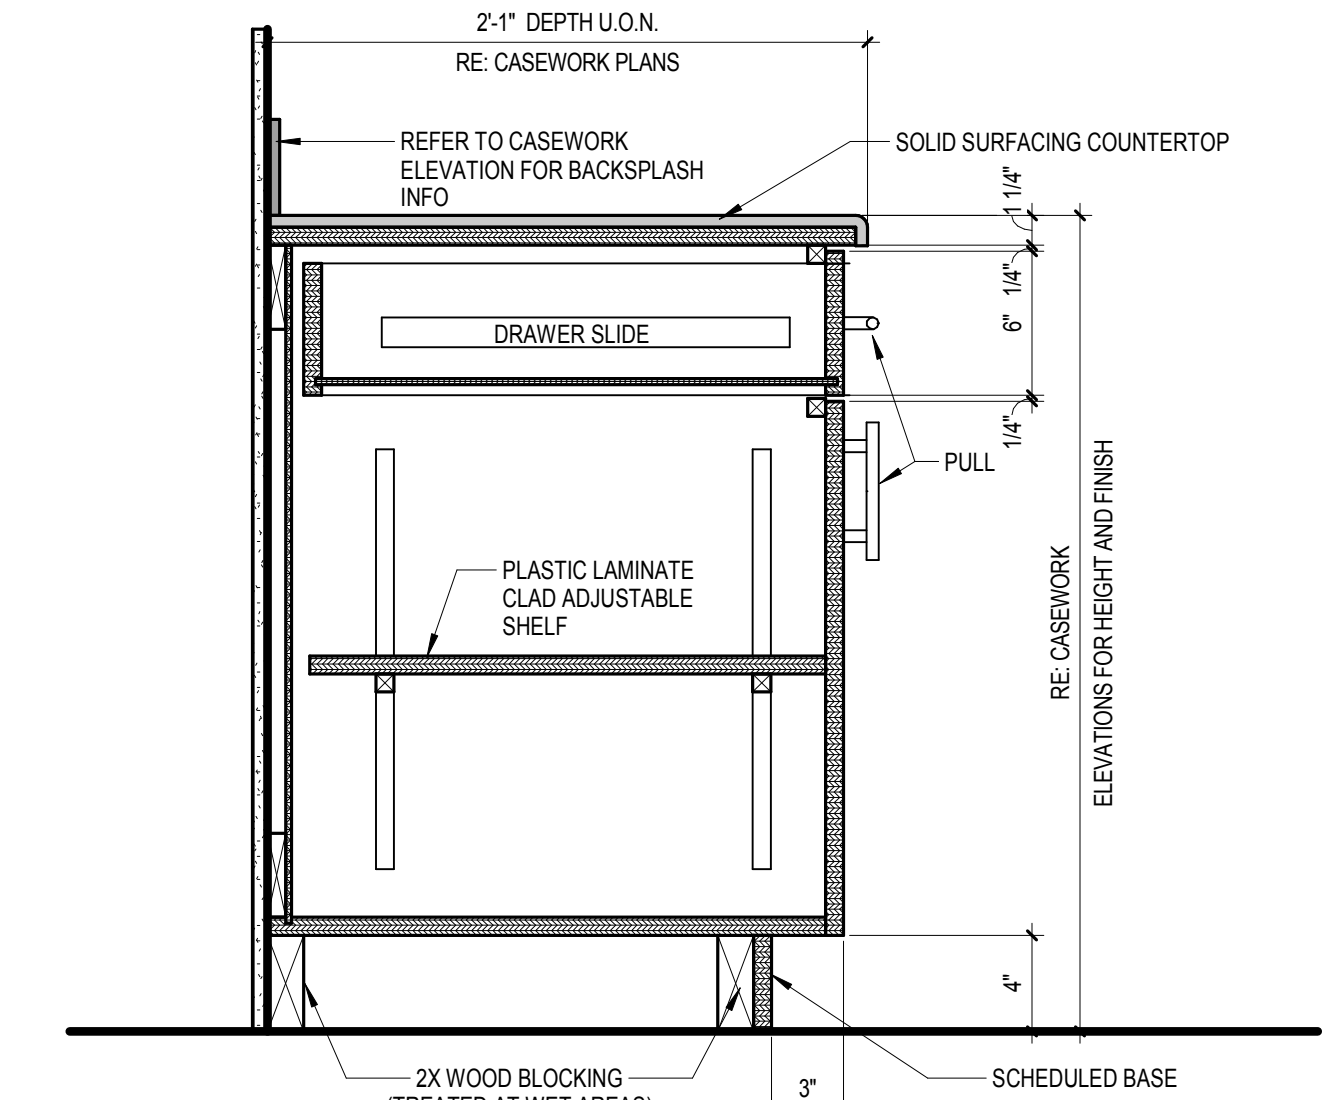


5. BASE CABINET DETAIL W/ SOLID SURFACING COUNTERTOP
1 1/2" = 1'-0"

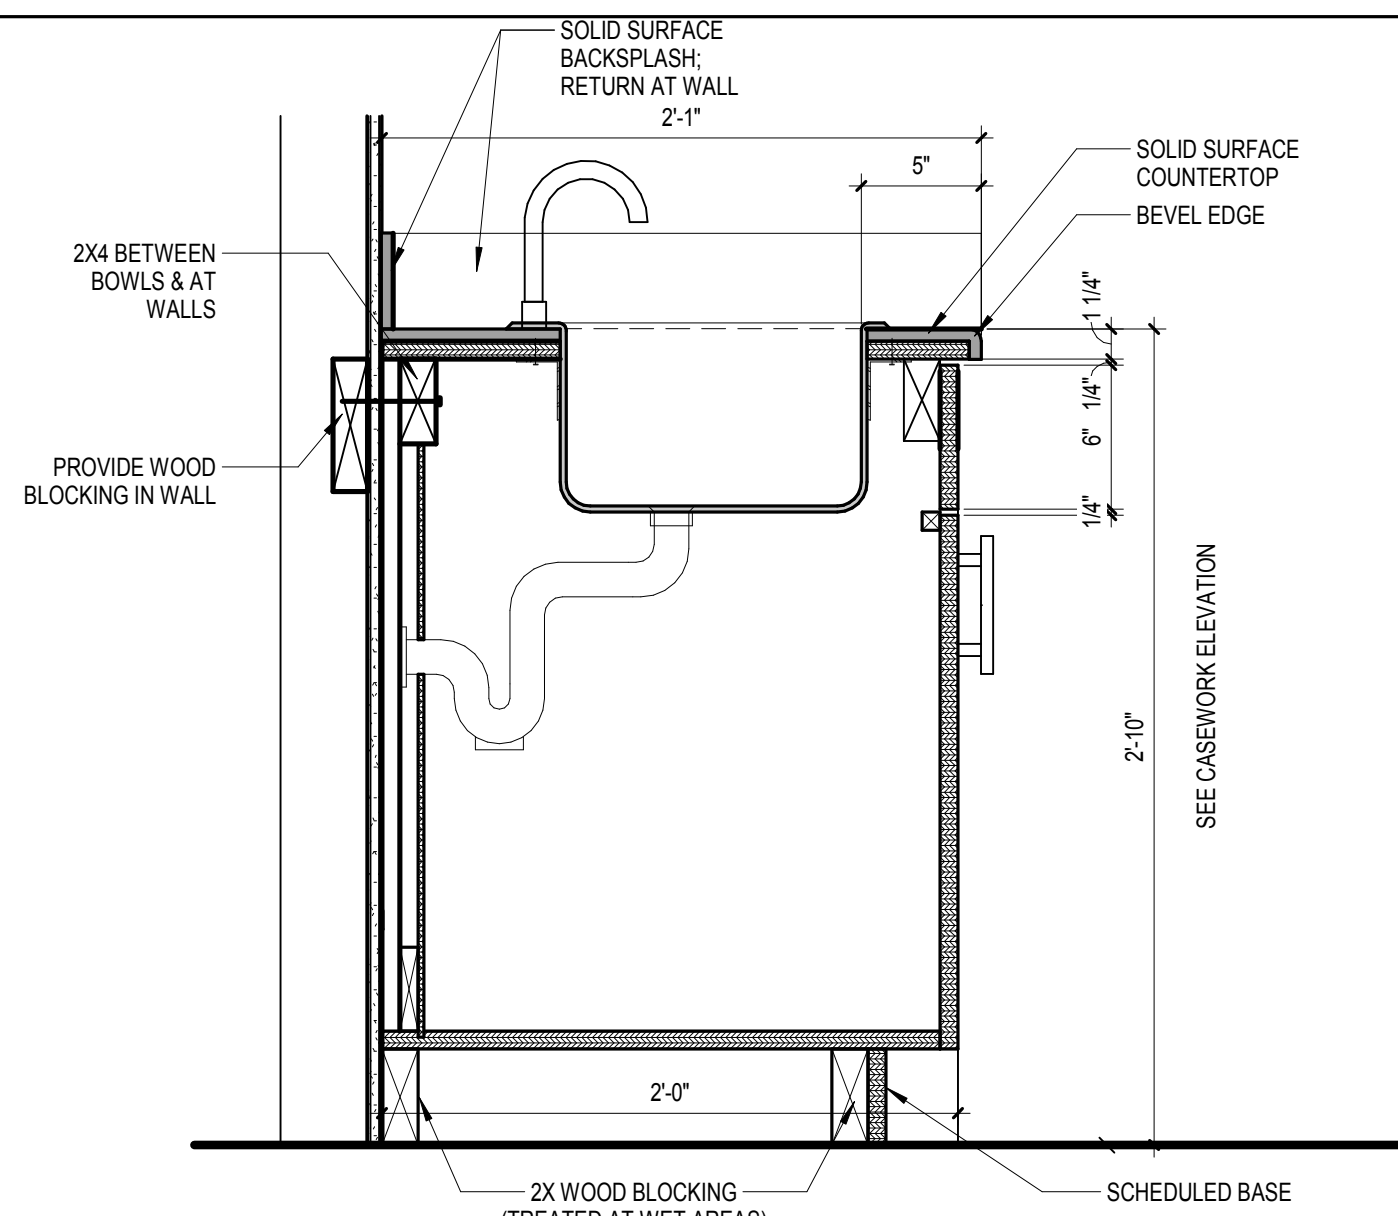


SINK DETAIL W/ SOLID SURFACING COUNTERTOP @ BREAK ROOM A143
1 1/2" = 1'-0"

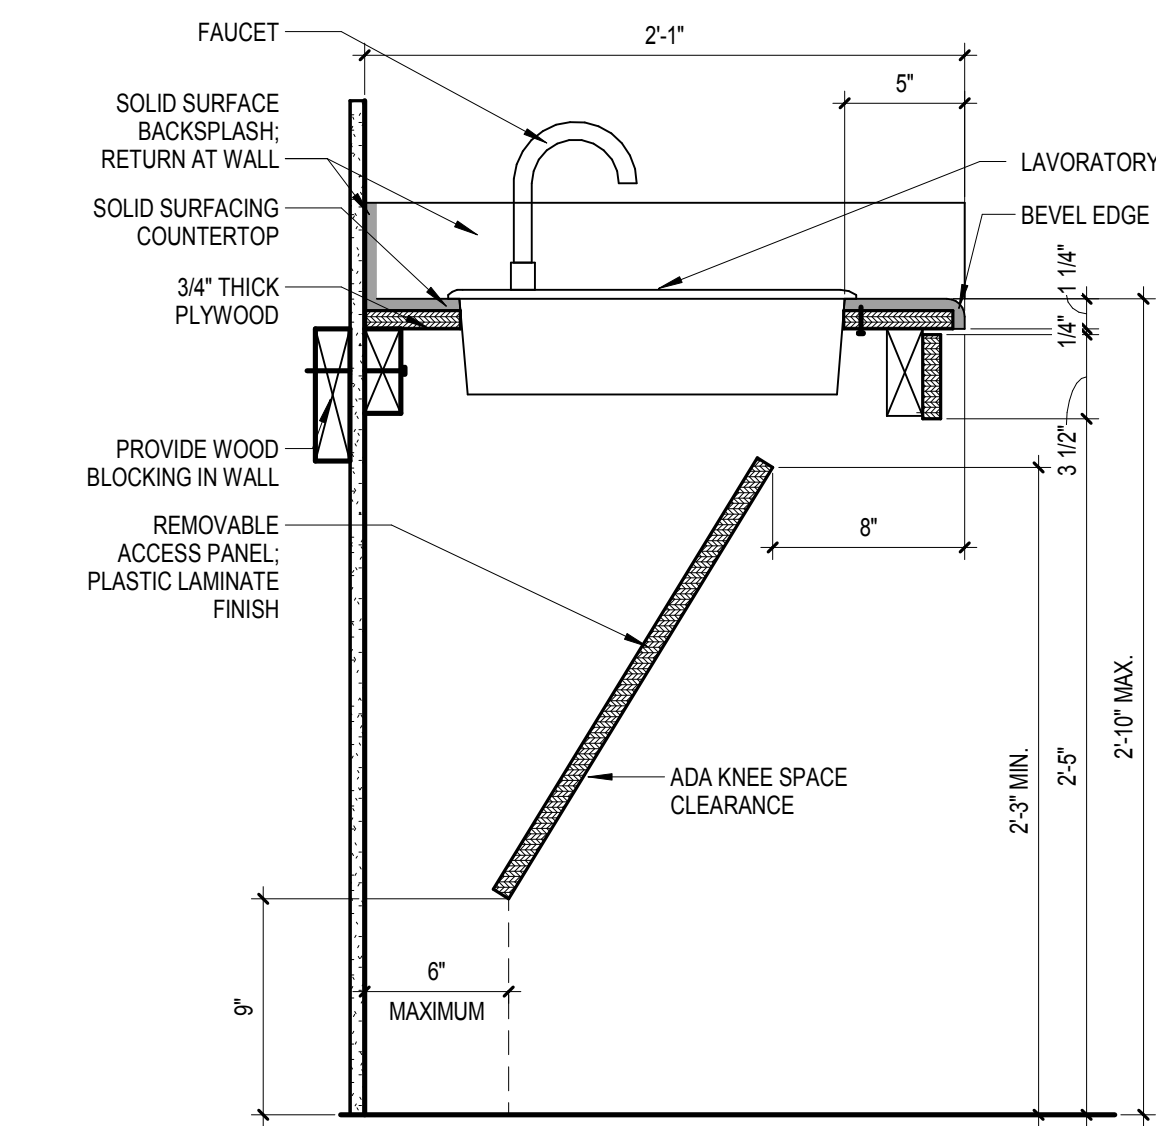

ACCESSIBLE LAVATORY DETAIL W/ SOLID SURFACING COUNTERTOP
1 1/2" = 1'-0"

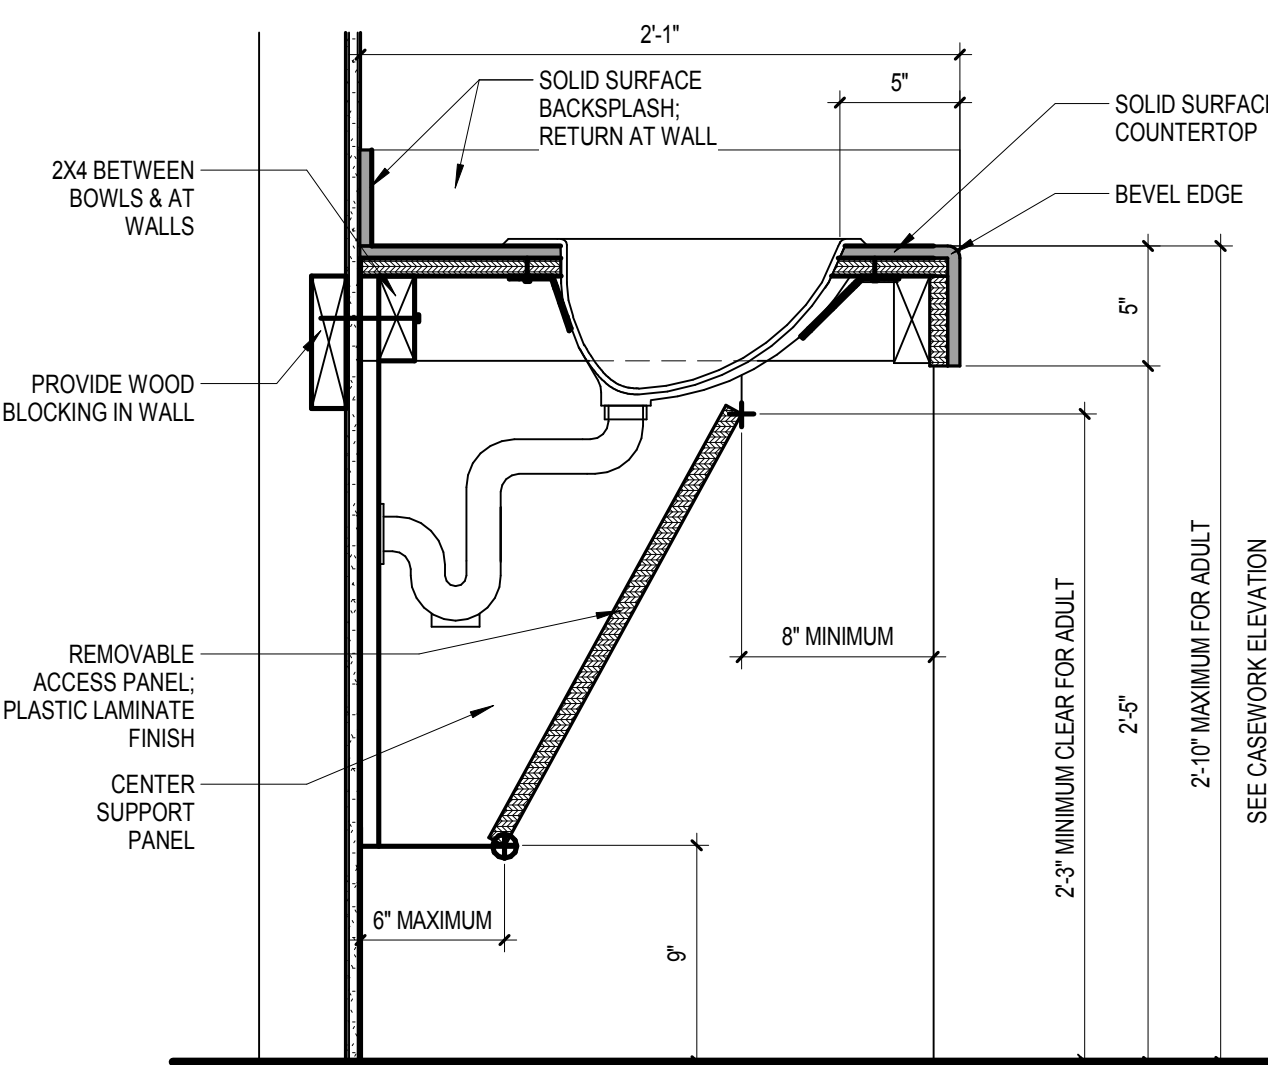


ACCESSIBLE SINK DETAIL W/ SOLID SURFACING COUNTERTOP @ WOMEN'S A204 AND MEN'S A206
1 1/2" = 1'-0"

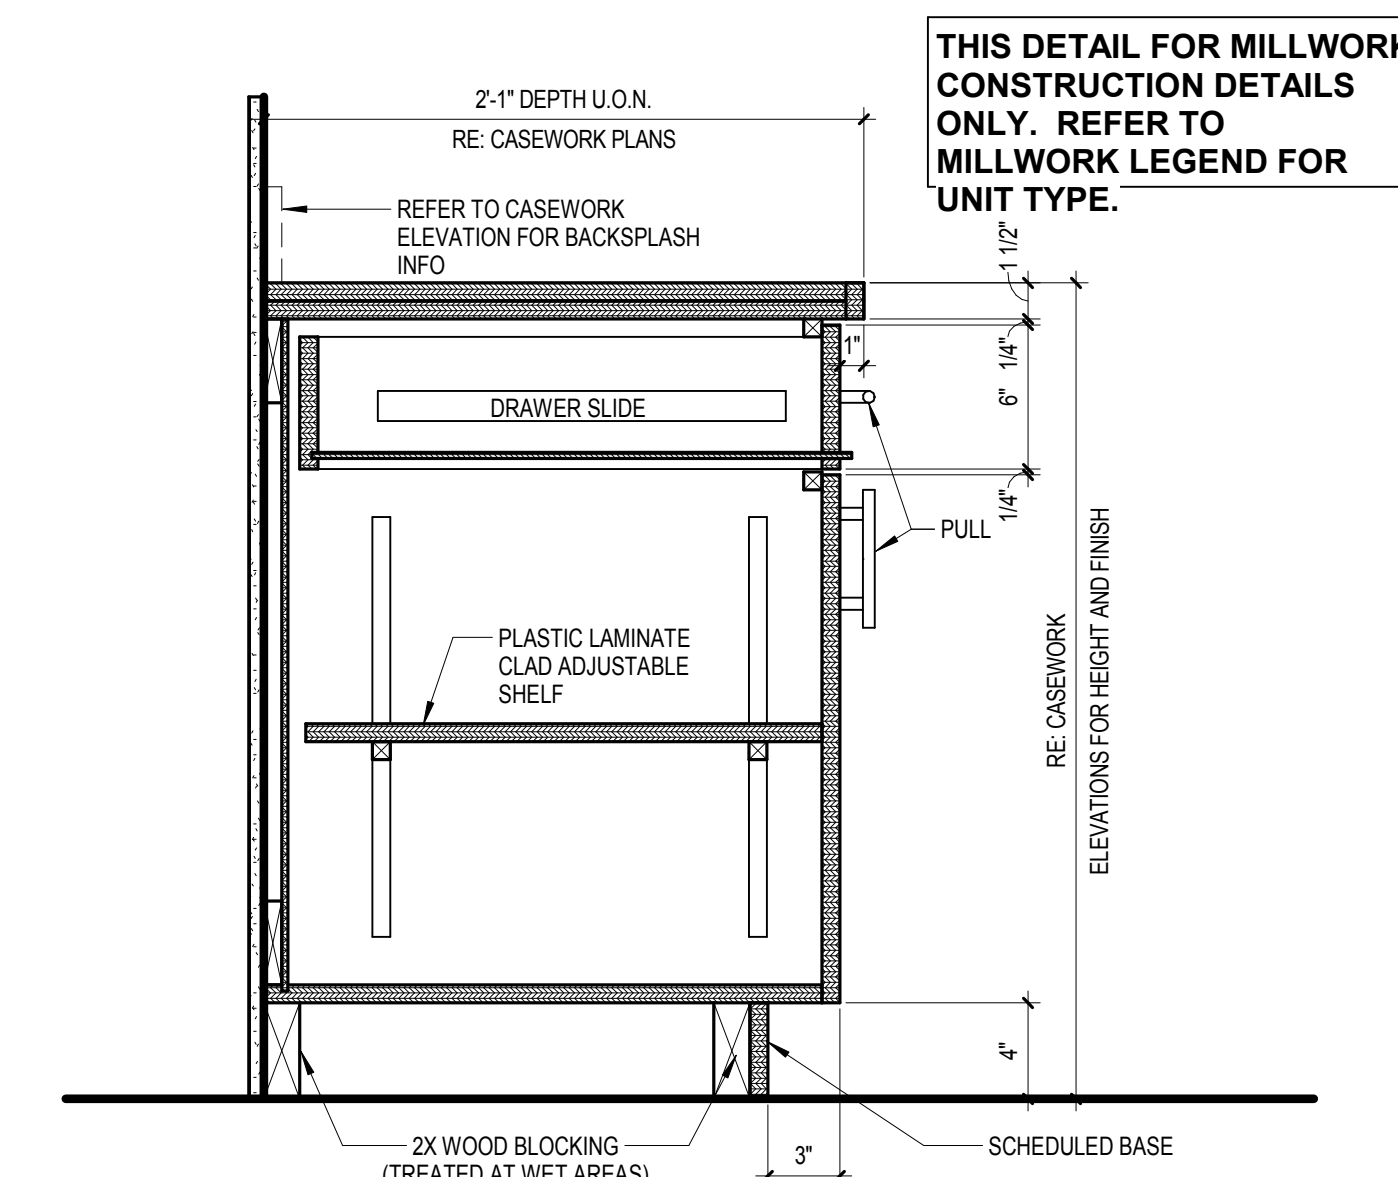

TYPICAL BASE CABINET DETAIL
1 1/2" = 1'-0"

NEW DEER PARK CITY HALL

710 E. San Augustine Street Deer Park, TX 77536
CITY OF DEER PARK

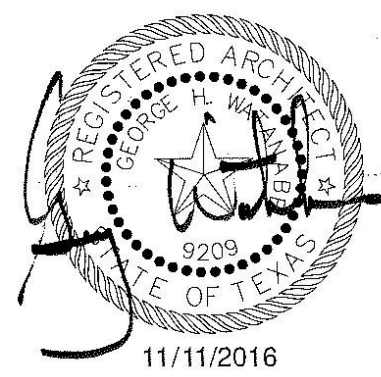


NO.	ISSUE	DATE

Sheet Information	
Date	FEBRUARY 7, 2016
Job Number	15-007
Drawn	AM
Checked	Checker
Approved	Approver
Title	

CASEWORK/
MILLWORK
DETAILS

Sheet

A13.01

 

NEW DEER PARK CITY HALL

710 E. San Augustine Street Deer Park, TX 77536
CITY OF DEER PARK

[illegible]

Sheet Information	
Date	FEBRUARY 7, 2016
Job Number	15-007
Drawn	AM
Checked	Checker
Approved	Approver
	Title

FURNITURE PLANS
(NIC)

AFA2.01

CONSTRUCTION SET



② LEVEL 02 - FURNITURE PLAN
1/8" = 1'-0"



① LEVEL 01 - FURNITURE PLAN
1/8" = 1'-0"

FURNITURE &
EQUIPMENT
LEGEND (N.I.C.)

(SHOWN FOR INFORMATIONAL PURPOSES ONLY)

