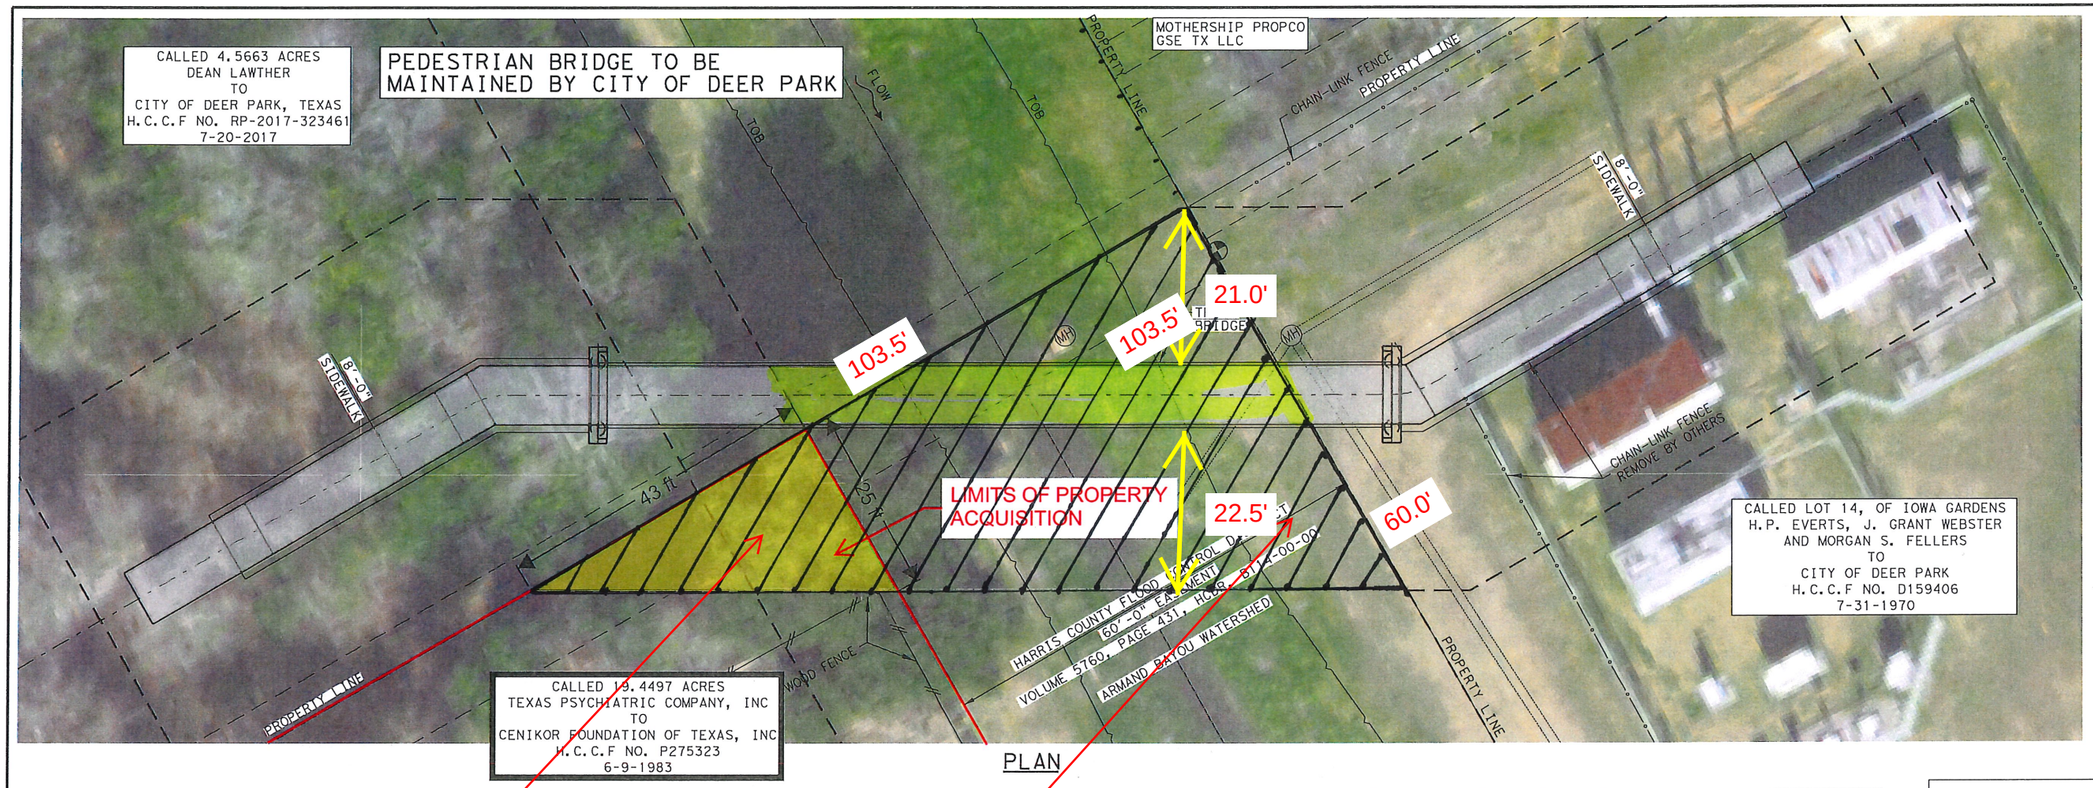

PLAN

548.0 SQ FT

2556.3 SQ FT

TOTAL HATCH AREA =
3104.4 SQ FT

LEGEND

~~LIMITS OF PROPERTY ACQUISITION~~

CENIKOR PROPERTY LINE

Location of total area needed

0 5 10 20
SCALE: 1" = 20'

CobbFendley
TBPE Firm Registration No. 274
TBPLS Firm Registration No. 100467
13430 Northwest Freeway, Suite 1100
Houston, Texas 77040
713.462.3242 | fax 713.462.3262
www.cobbfendley.com

SPENCERVIEW PEDESTRIAN BRIDGE
DEER PARK, TX
EXHIBIT

DRAWN BY: JAG
DATE: 10/20/2023
SCALE: 1" = 20'
SHEET: 1 OF 1
DWG NO:

10/20/2023 5:02:19 PM
cf:\2016\3004_Deer_Park_Harvey_Drainage_Recovery\USTIN\proj\pch\Dgn\Sheets\Exhibits\01_18\3004EX01.dgn