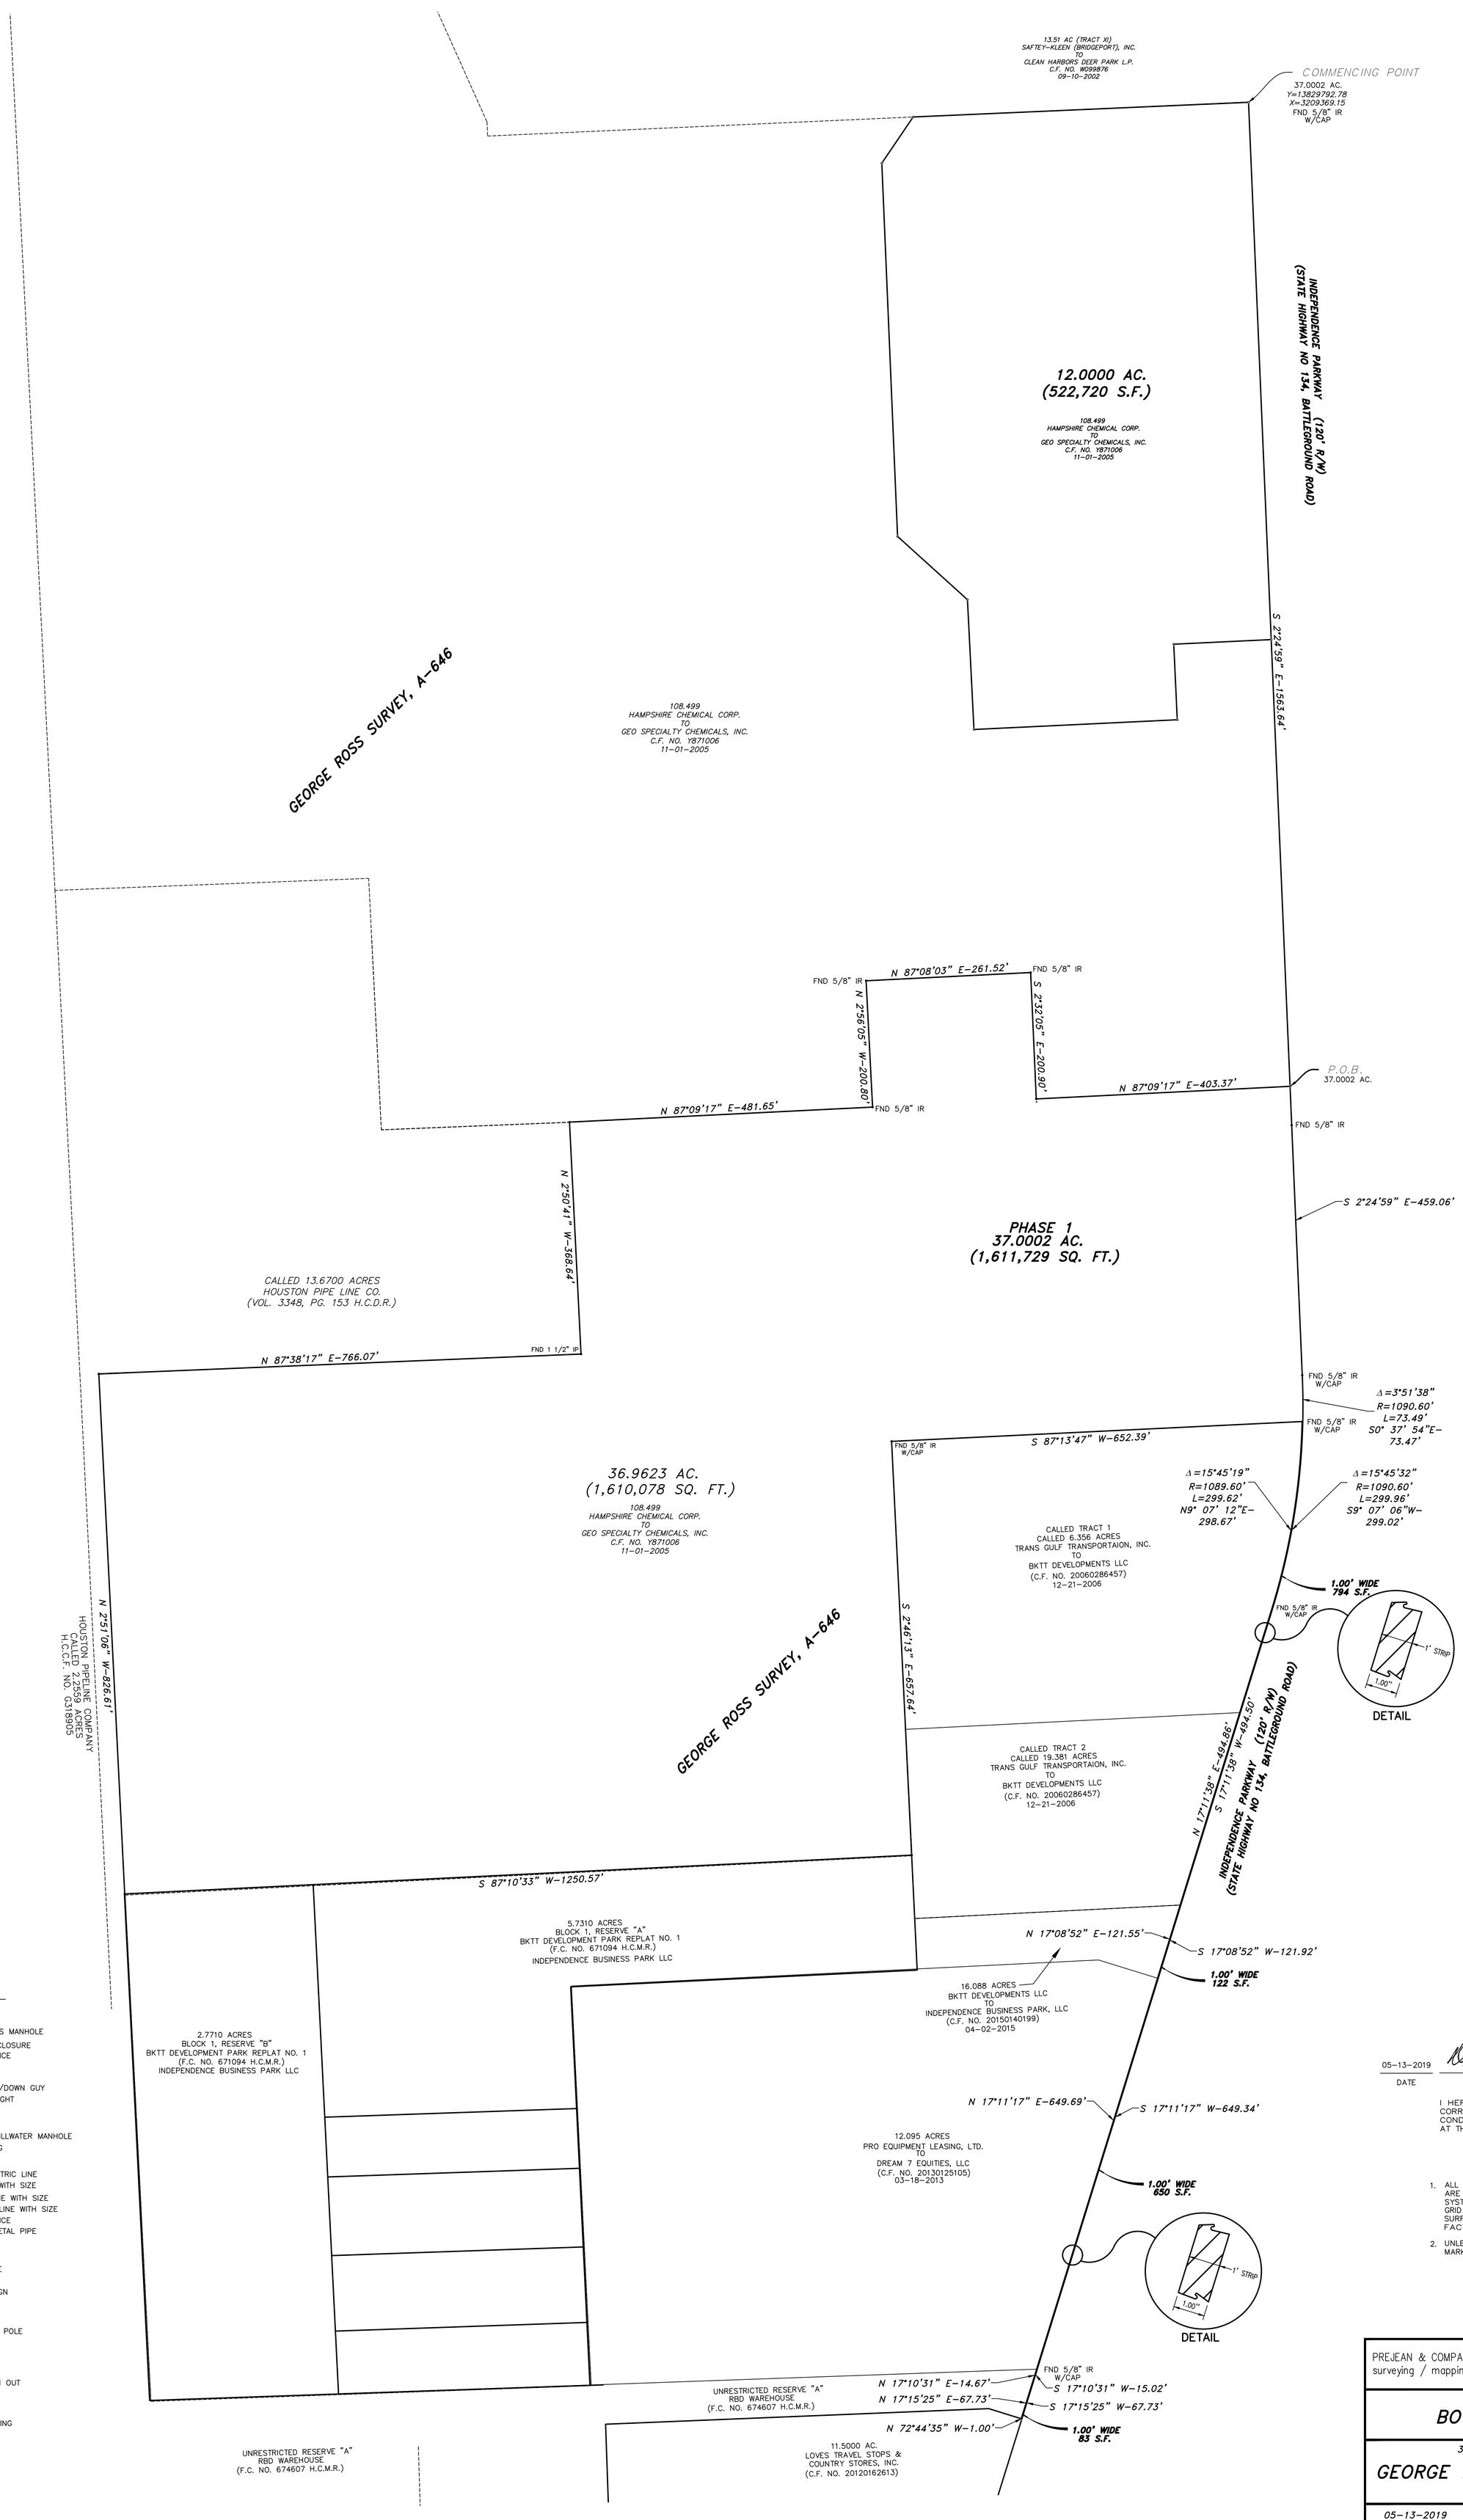

LEGEND

- TRAFFIC SIGN
- COMMUNICATIONS MANHOLE
- TELEPHONE ENCLOSURE
- CHAIN LINK FENCE
- WOOD FENCE
- POWER POLE
- POWER POLE w/DOWN GUY
- STREET/AREA LIGHT
- GAS VALVE
- GAS METER
- STORM/SAN/CHILLWATER MANHOLE
- ROOF OVERHANG
- ELEC MANHOLE
- E — OVERHEAD ELECTRIC LINE
- 12" RCP — STORM SEWER WITH SIZE
- 2"G — BURIED GAS LINE WITH SIZE
- 12"WL — BURIED WATER LINE WITH SIZE
- // — CHAIN LINK FENCE
- CMP — CORRUGATED METAL PIPE
- IP — IRON PIPE
- IR — IRON ROD
- ℄ — CENTERLINE
- PTP — PINCH TOP PIPE
- P — PULL BOX
- NO PARKING SIGN
- CURB INLET
- SQUARE INLET
- TRAFFIC SIGNAL POLE
- FIRE HYDRANT
- WATER VALVE
- WATER METER
- SANITARY CLEAN OUT
- JUNCTION BOX
- GAS MANHOLE
- HANDICAP PARKING
- TELEPHONE
- SAMPLE WELL
- YD=YARD DRAIN

STATE OF TEXAS REGISTERED DANIEL E. KERSTEN 4925 PROFESSIONAL LAND SURVEYOR

05-13-2019		4925
DATE	DANIEL E. KERSTEN	R.P.L.S. NO.

I HEREBY CERTIFY THAT THIS PLAT CORRECTLY REPRESENTS THE ACTUAL CONDITIONS FOUND ON THE GROUND AT THE TIME OF THE SURVEY.

GENERAL NOTES

1. ALL BEARINGS AND COORDINATES SHOWN ARE BASED ON THE TEXAS COORDINATE SYSTEM OF 1983. COORDINATES REFLECT GRID VALUES AND MAY BE CONVERTED TO SURFACE VALUES BY APPLYING A SCALE FACTOR OF 0.99988797257.
2. UNLESS OTHERWISE NOTED ALL CORNERS MARKED WITH SET 5/8" IRON ROD W/CAP.

PREJEAN & COMPANY, INC.
surveying / mapping

HOUSTON, TX 77055
713-467-MAPS
9324 WESTVIEW DRIVE

BOUNDARY EXHIBIT

37.0002 AC. OUT OF THE

GEORGE ROSS SURVEY, A-646

HARRIS COUNTY, TEXAS

05-13-2019	1"=100'	JOB NO. 342-15