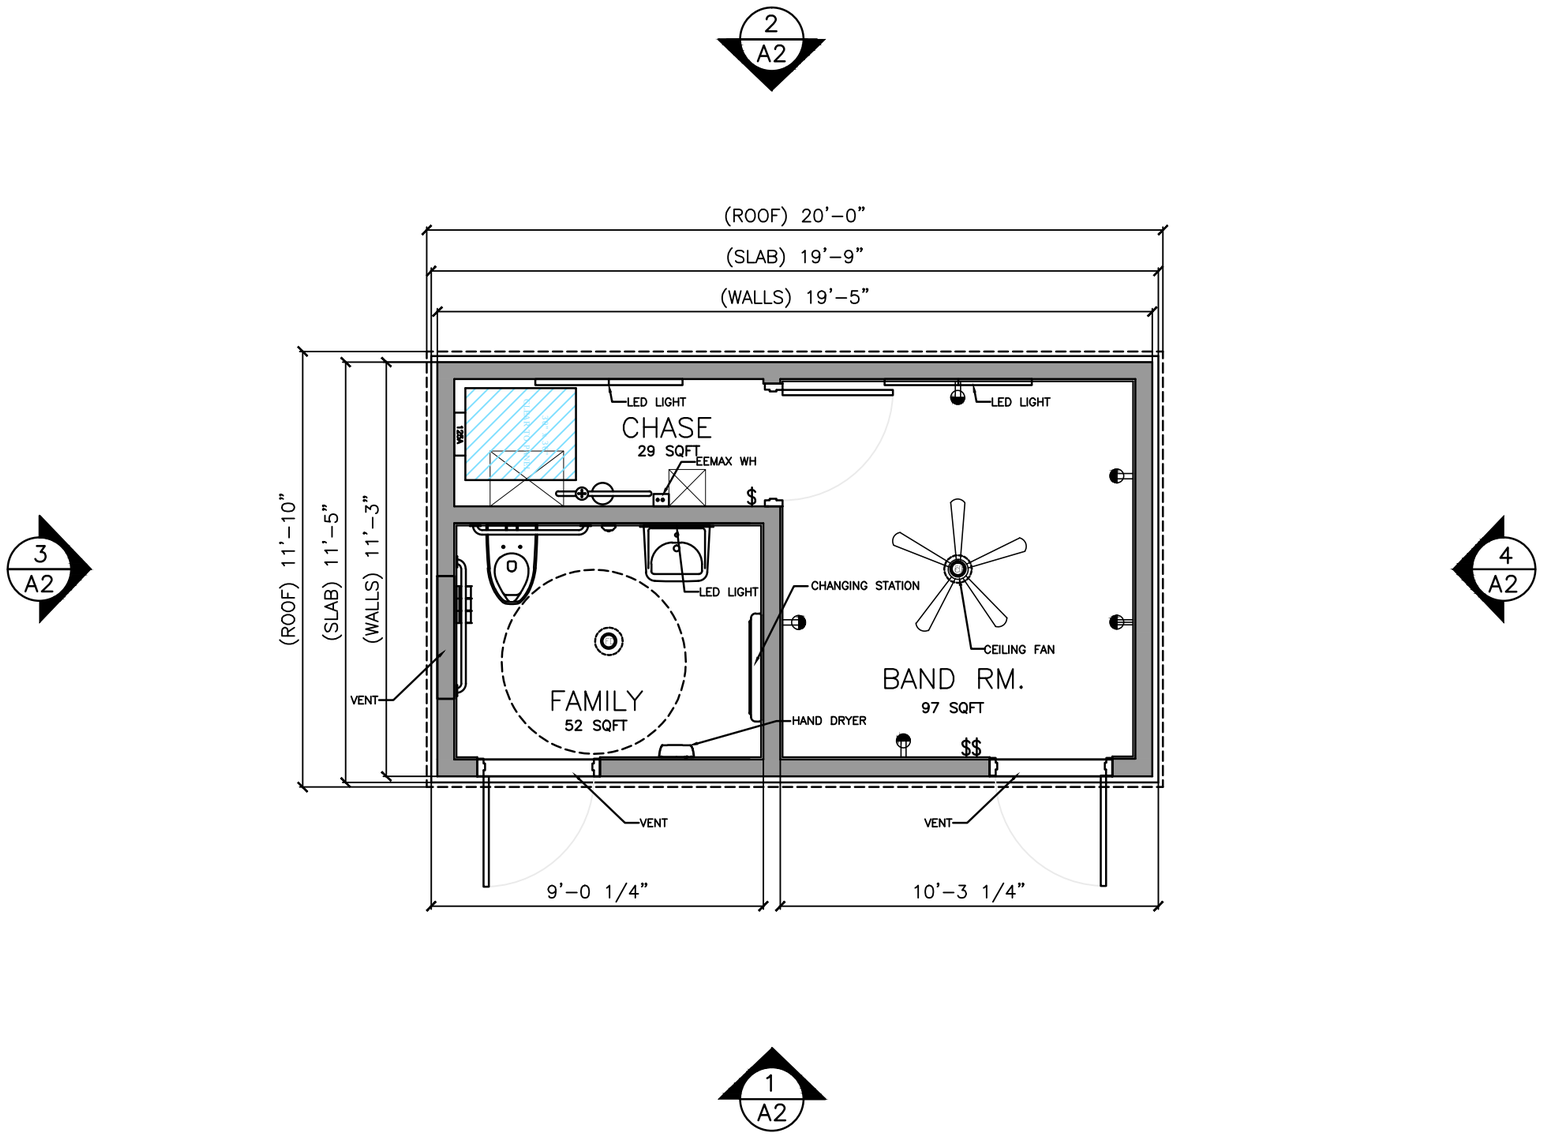

FLOOR PLAN 218 SQFT

RFL Restroom Facilities Limited

1707 COLT CIRCLE
MARBLE FALLS, TX 78654
512-222-5454

This material is the exclusive property of RESTROOM FACILITIES (the company) and shall not be reproduced or disclosed to others without the written permission of the PRESIDENT of the COMPANY or as authorized by written contract with the COMPANY.
© Copyright 2016

RFL MODEL #: W101ST

PROJECT:
DOW PARK PAVILIONS
BAND & FAMILY ROOM
DEER PARK, TEXAS, 77536

DRAWN BY: RS
DATE: 08/23/16
DATE:
REVISION:
DATE:
REVISION:
DATE:
REVISION:
DATE:
REVISION:

SHEET DESCRIPTION:
FLOOR PLAN

SHEET
A1

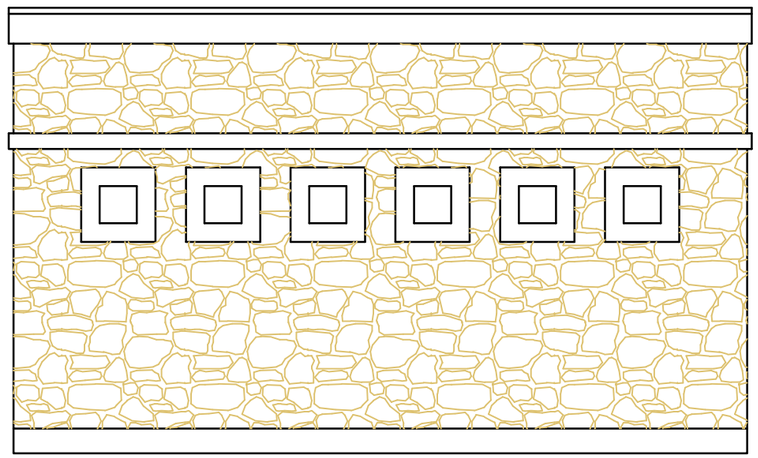

2 FRONT ELEVATION

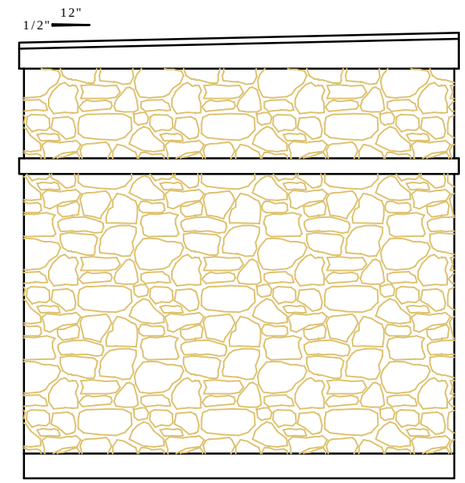

4 SIDE ELEVATION

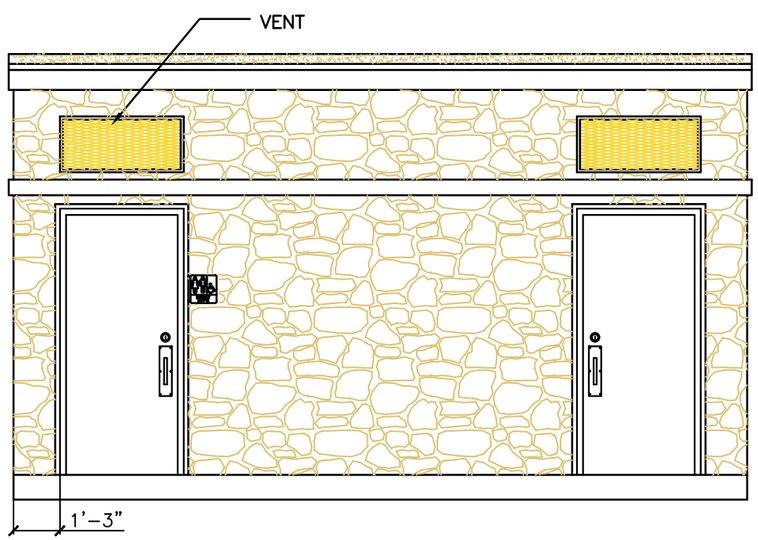

1 REAR ELEVATION

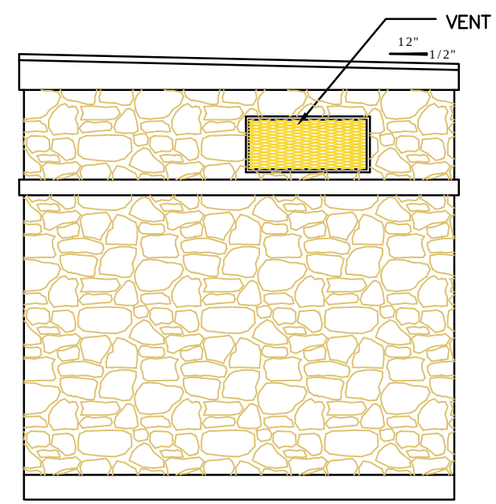

3 SIDE ELEVATION

RFL Restroom Facilities Limited

1707 COLT CIRCLE
MARBLE FALLS, TX 78654
512-222-5454

This material is the exclusive property of RESTROOM FACILITIES (the company) and shall not be reproduced or disclosed to others without the written permission of the PRESIDENT of the COMPANY or as authorized by written contract with the COMPANY.
© Copyright 2016

RFL MODEL #: W101ST

PROJECT:
DOW PARK PAVILIONS
BAND & FAMILY ROOM
DEER PARK, TEXAS, 77536

DRAWN BY: RS
DATE: 08/23/16
DATE:
REVISION:
DATE:
REVISION:
DATE:
REVISION:
DATE:
REVISION:

SHEET DESCRIPTION:
ELEVATIONS

SHEET
A2